


Plot 189
Sandringham

Plot 190
Sandringham


Plot 191
Sandringham

FRONT ELEVATION

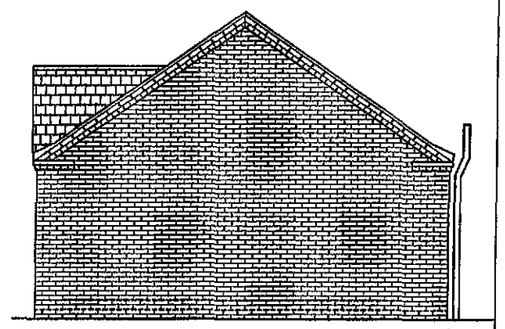

Plot 191
Sandringham

SIDE ELEVATION

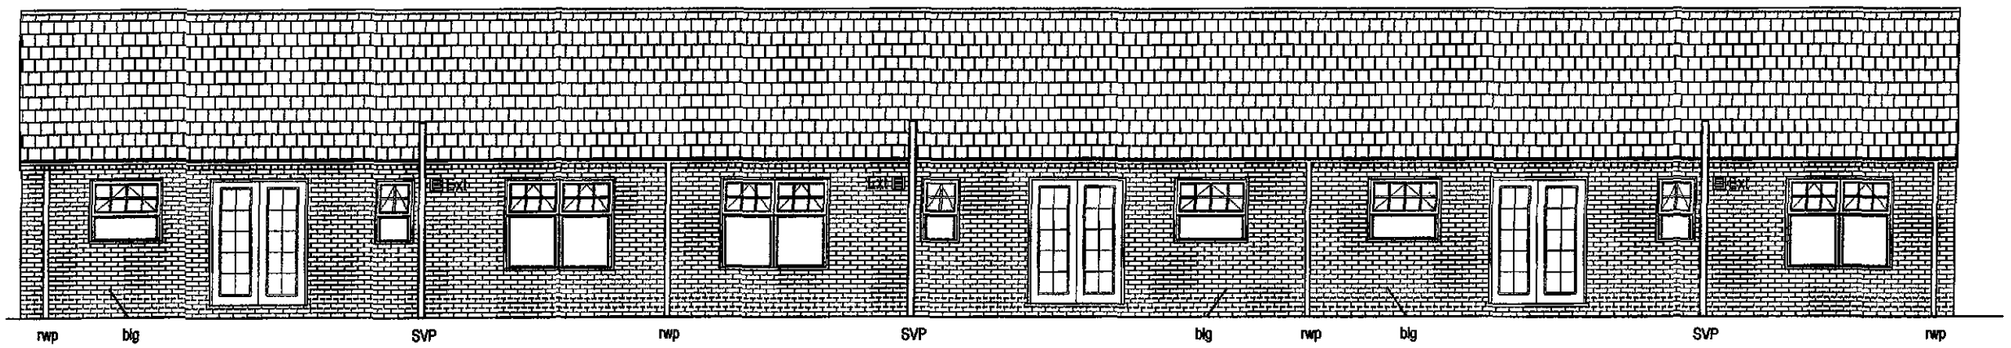


Plot 191
Sandringham

Plot 190
Sandringham

REAR ELEVATION


Plot 189
Sandringham

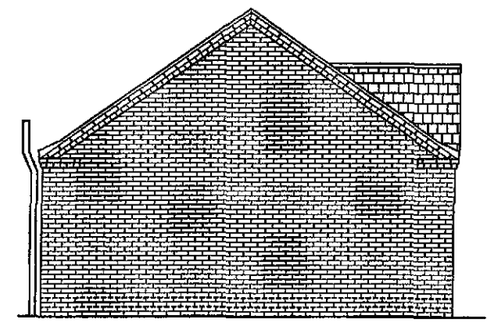

Plot 189
Sandringham

SIDE ELEVATION

SHDC
Planning & Development
21 OCT 2011
Ref: 0811-11

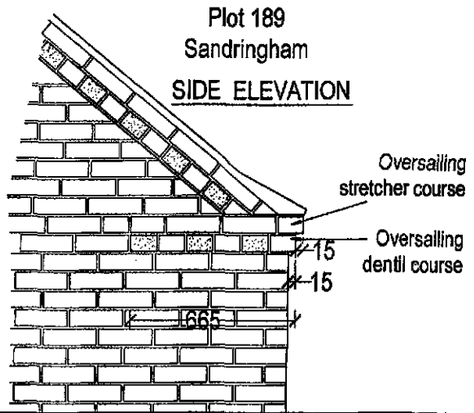

EXTERNAL CORNER \ EAVES DETAIL

BROADGATE HOMES

Broadgate House, Weston Hills,
Spalding, Lincs. PE12 6DB
T: 01406 380 532
E: info@broadgate-homes.com
W: www.broadgate-homes.com

This drawing is copyright and may not be altered, traced, copied, photographed or used for any purpose other than that for which it is issued without consent from Broadgate Homes Ltd.

REV	DESCRIPTION	DATE	BY

REV	DESCRIPTION	DATE	BY

HOUSE TYPE: Sandringham

SCALE: 1:100 1:25

DRAWING: Elevations

DRAWN BY: PM

TOTAL INT. FLOOR AREA EXC. GARAGE: sqm

PROJECT TITLE: Plots 189 - 191 Off the Hayfields, Wygate Park, Spalding PLOTS

DATE: August 2011

DRAWING No: 0503/189-191/PC