
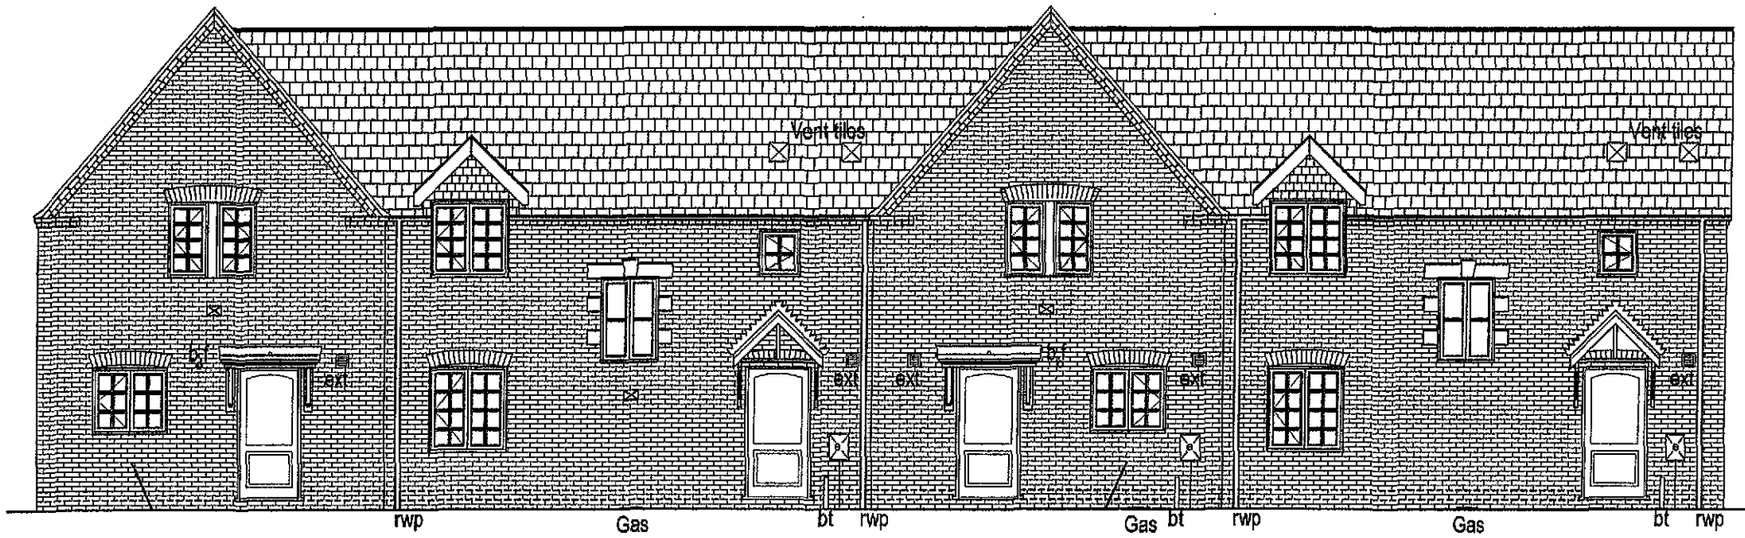


Plot 185
Cromwell

Plot 186
Colnbrook

Plot 187
Cromwell


FRONT ELEVATION

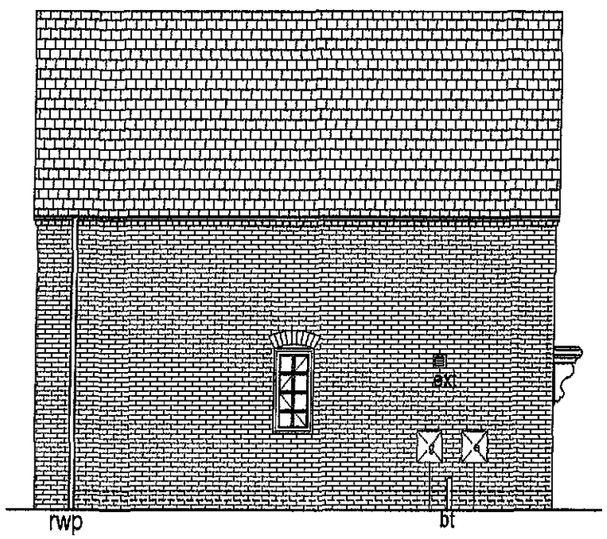


Plot 185
Cromwell

SIDE ELEVATION

SHDC
Planning & Development
21 OCT 2011
Ref: 0811-11

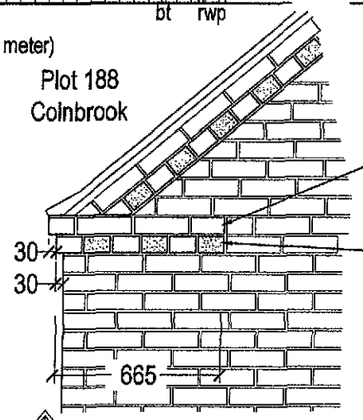

EXTERNAL CORNER DETAILS

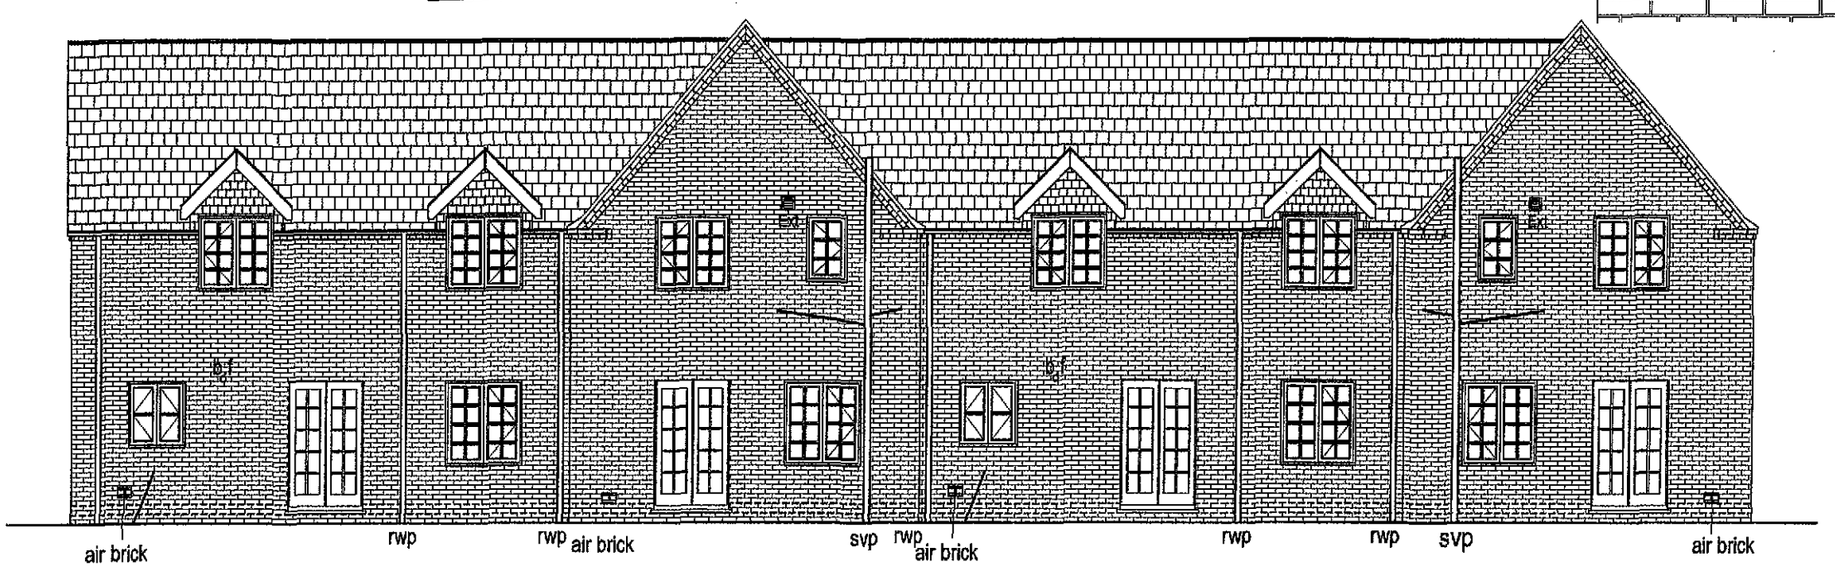


Plot 188
Colnbrook

Plot 187
Cromwell

REAR ELEVATION

Plot 186
Colnbrook

Plot 185
Cromwell

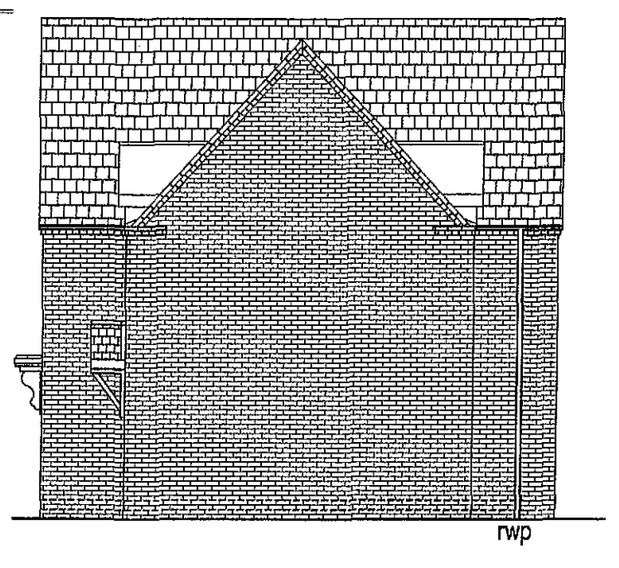

Plot 188
Colnbrook

SIDE ELEVATION

BROADGATE HOMES
Broadgate House, Weston Hills,
Spalding, Lincs. PE12 6DB
T: 01406 380 532
E: info@broadgate-homes.com
W: www.broadgate-homes.com

This drawing is copyright and may not be altered, traced, copied, photographed or used for any purpose other than that for which it is issued without consent from Broadgate Homes Ltd

REV	DESCRIPTION	DATE	BY

REV	DESCRIPTION	DATE	BY

PROJECT TITLE: Plots 185 - 188 Off the Hayfields,Wygate Park,Spalding — PLOTS

HOUSE TYPE: Colnbrook & Cromwell

SCALE: 1:100 1:25

DRAWING: Elevations

DRAWN BY: PM

TOTAL INT. FLOOR AREA EXC. GARAGE: sqm

DATE: August 2011

DRAWING No: 0503/185-188/PC