
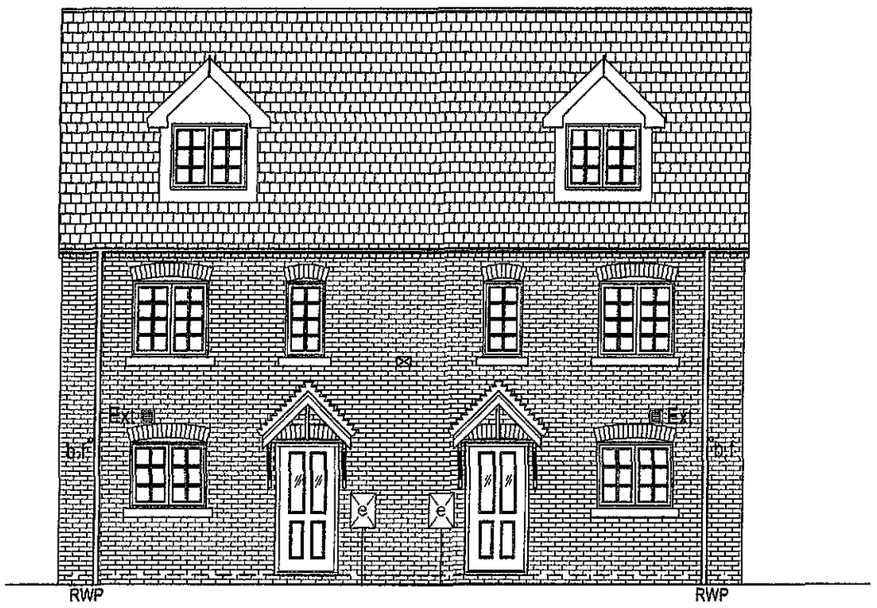


Plot 173 Plot 174


FRONT ELEVATION

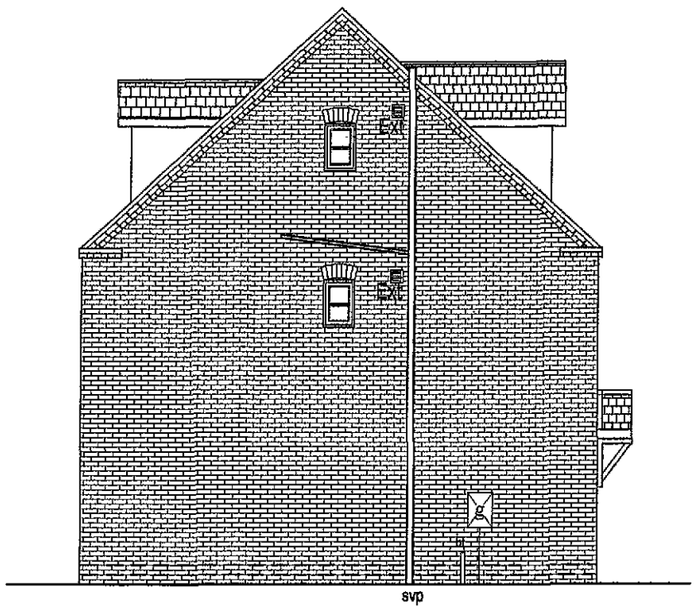


Plot 173

SIDE ELEVATION


EXTERNAL CORNER \ EAVES DETAIL

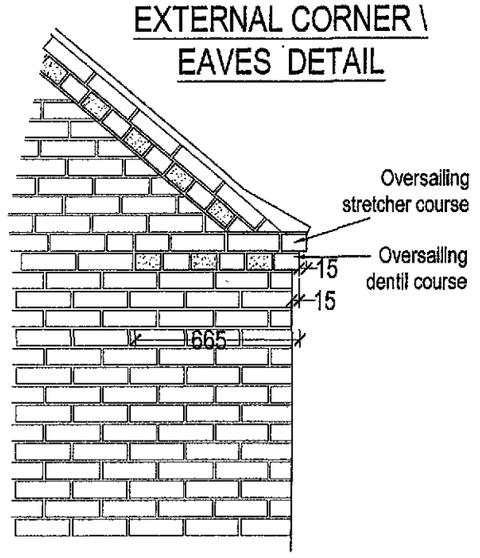

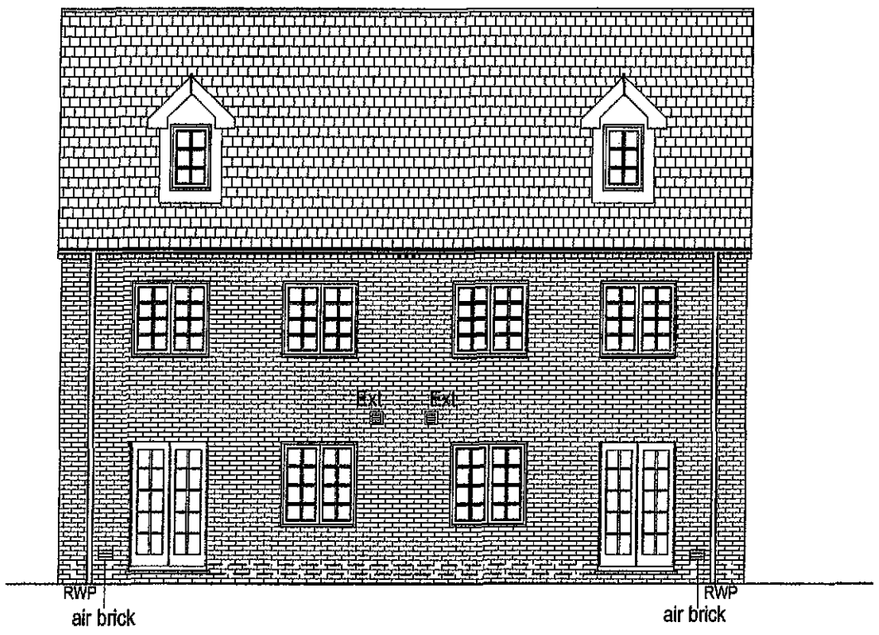

Plot 174 Plot 173

REAR ELEVATION

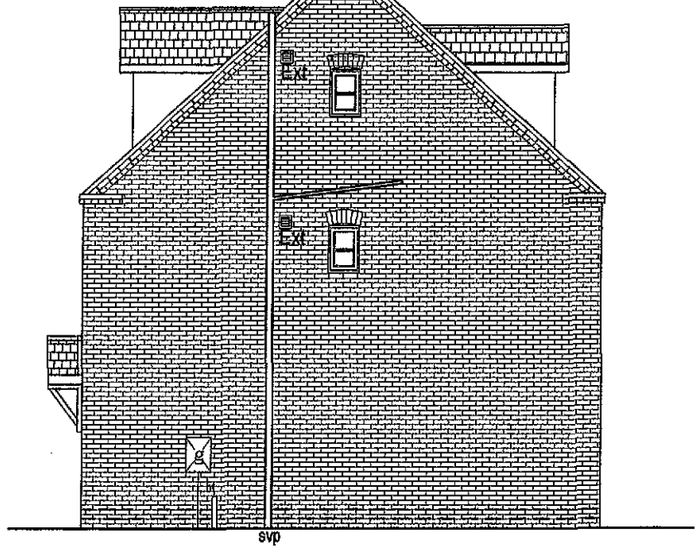

Plot 174

SIDE ELEVATION

BROADGATE HOMES

Broadgate House, Weston Hills, Spalding, Lincs. PE12 6DB
T: 01406 380 532
E: info@broadgate-homes.com
W: www.broadgate-homes.com

This drawing is copyright and may not be altered, traced, copied, photographed or used for any purpose other than that for which it is issued without consent from Broadgate Homes Ltd.

SHDC
Planning & Development
21 OCT 2011
Ref: 0811-11

REV	DESCRIPTION	DATE	BY	REV	DESCRIPTION	DATE	BY

HOUSE TYPE: Knebworth

SCALE: 1:100 1:25

DRAWING: Elevations

DRAWN BY: PM

TOTAL INT. FLOOR AREA EXC. GARAGE: sqm

PROJECT TITLE: Plots 173 - 174 Off the Hayfields, Wygate Park, Spalding

PLOTS

DATE: August 2011

DRAWING No: 0503/173-174/PC