

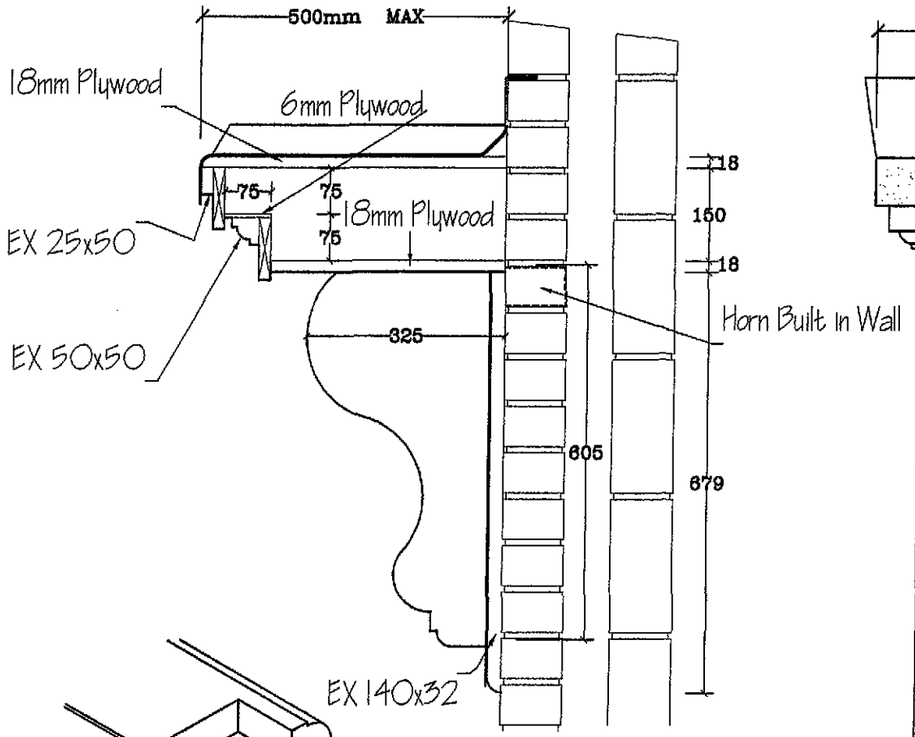



Section

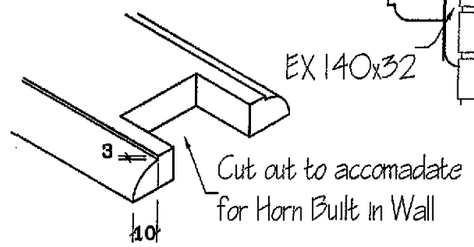

Section through
EX 150X32

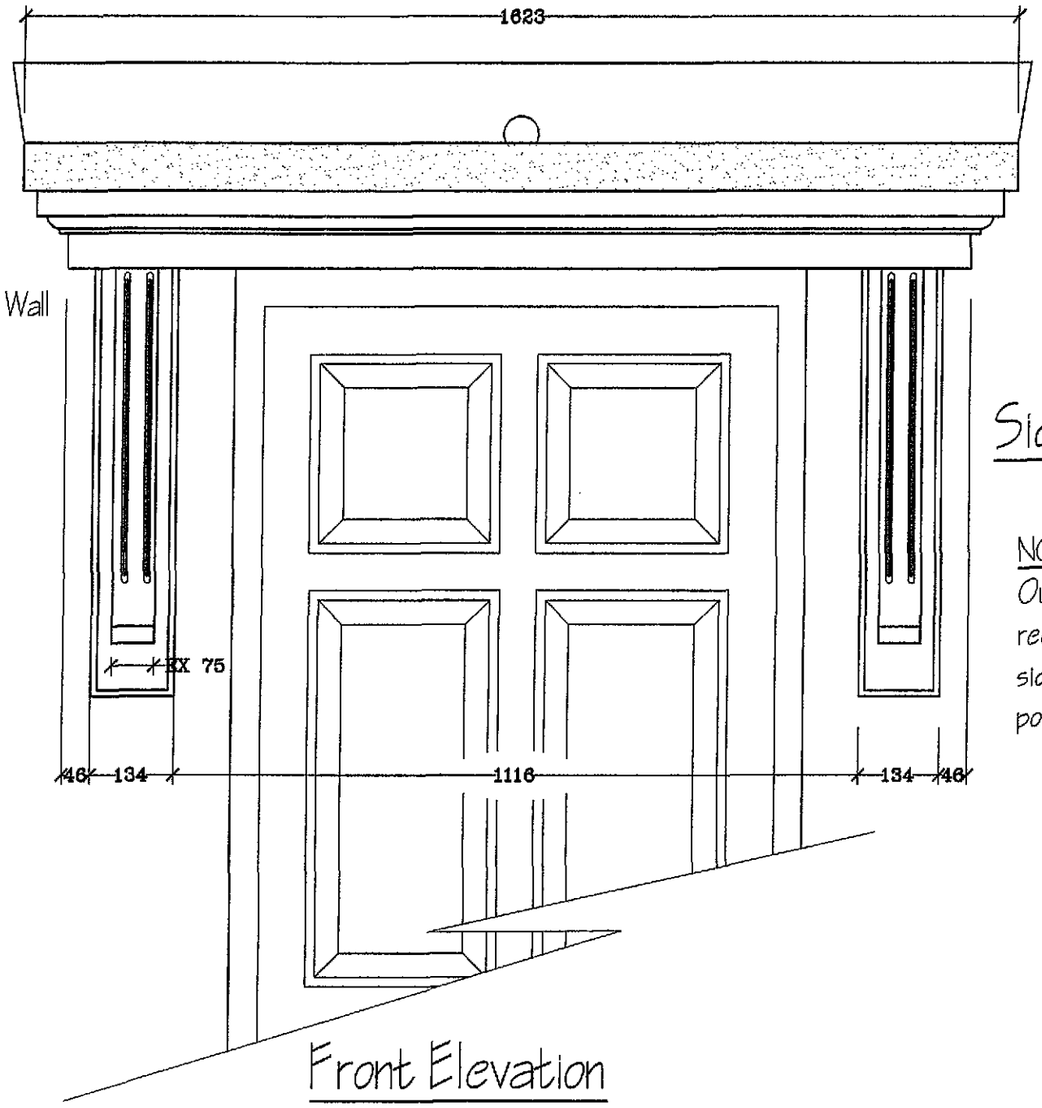

Front Elevation

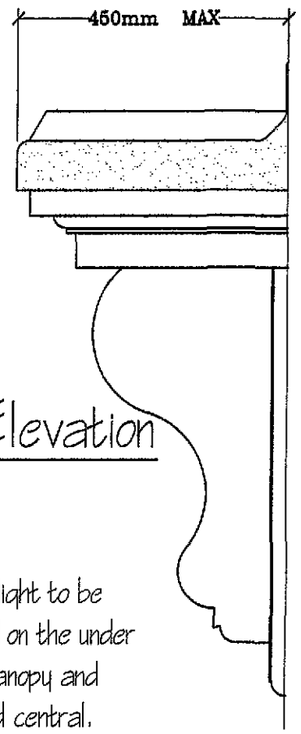

Side Elevation

NOTE:
Outside light to be recessed on the under side of canopy and positioned central.

SHDC
Planning & Development
21 OCT 2011
Ref: 0811-11

BROADGATE HOMES	Broadgate Homes Limited Broadgate House, Weston Hills, Spalding, Lincolnshire. PE12 6DB Telephone: 01406 380532 Fax: 01406 380014	REV	DESCRIPTION	DATE	BY	REV	DESCRIPTION	DATE	BY	HOUSE TYPE: N/A
		A	Recessed Light Note Added.	06.10.05	PM					SCALE: 1:10
	This drawing is copyright and may not be altered, traced, copied, photographed or used for any purpose other than that for which it is issued without consent from Broadgate Homes Ltd.									DRAWING: Standard Porch Detail. CB21
										DRAWN BY: PM
										TOTAL INT. FLOOR AREA EXC. GARAGE: N/A sqm
						PROJECT TITLE: N/A		PLOTS		DATE: 05.09.05
										DRAWING No: STANDARD DETAIL-PORCH CB21