

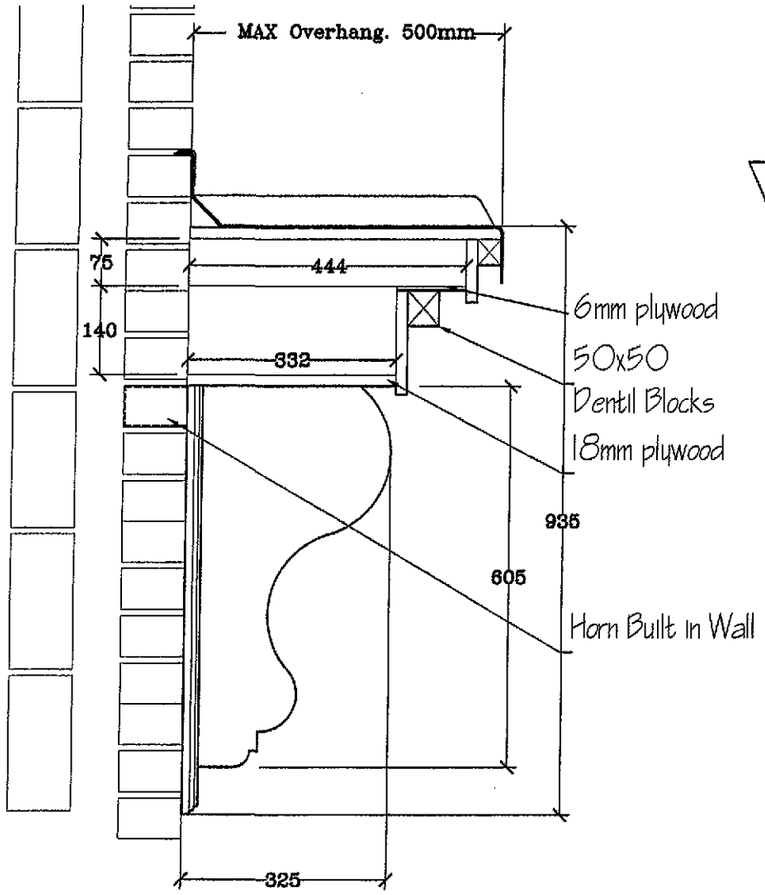



Section Through Detail

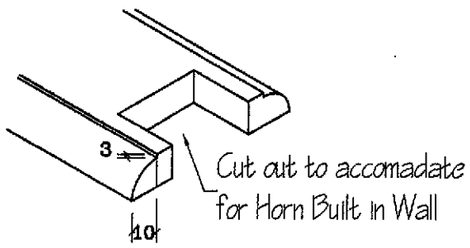

Section through EX 170X32

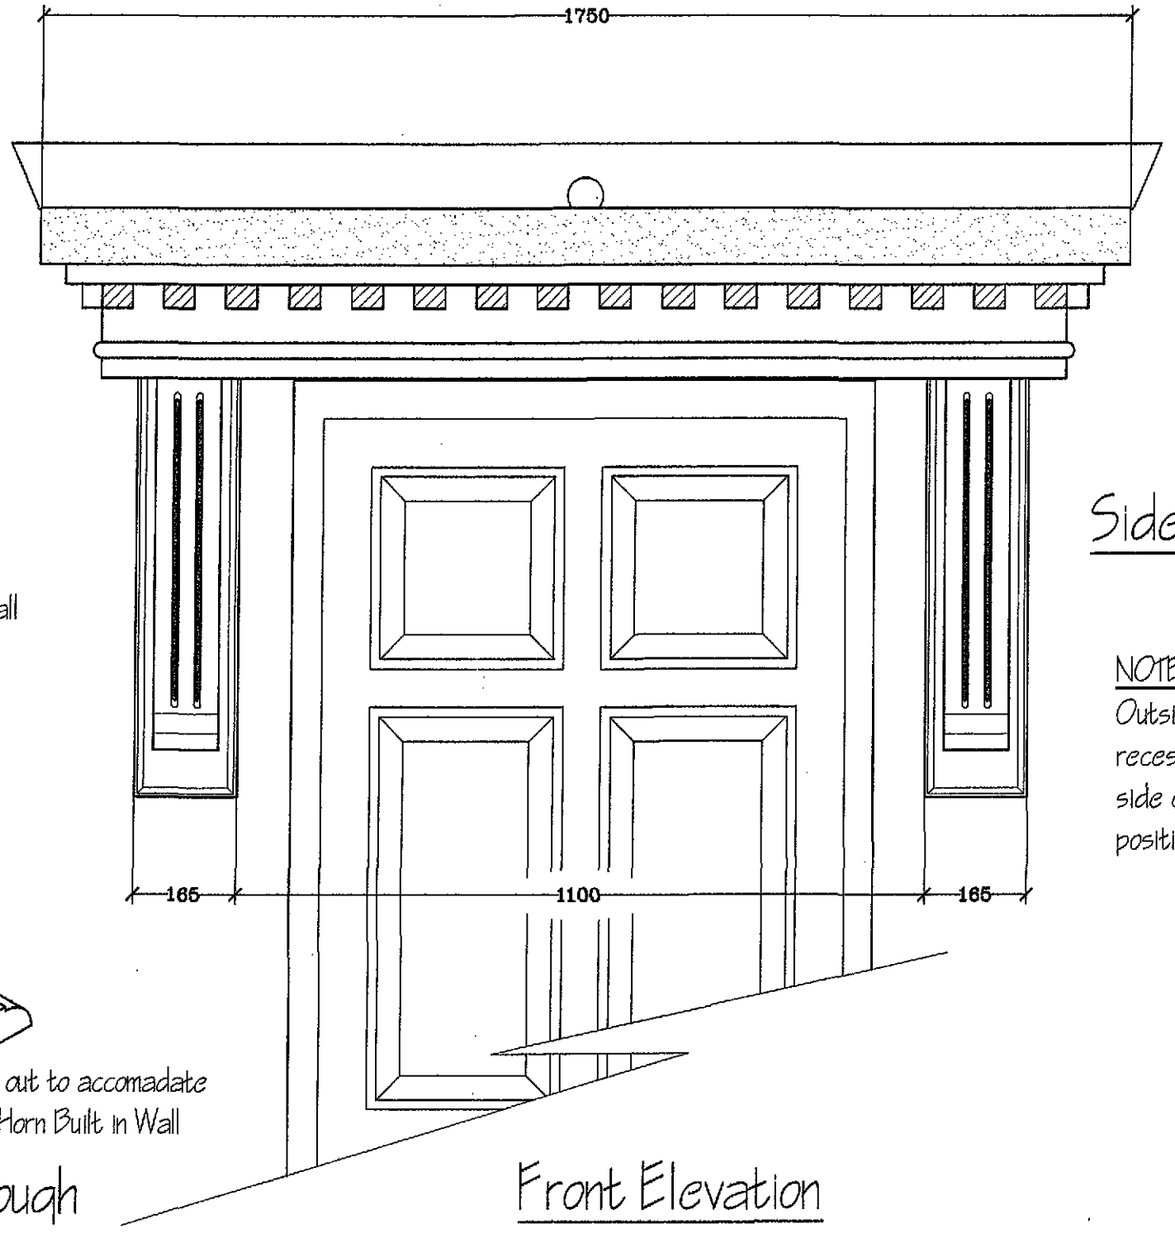

Front Elevation

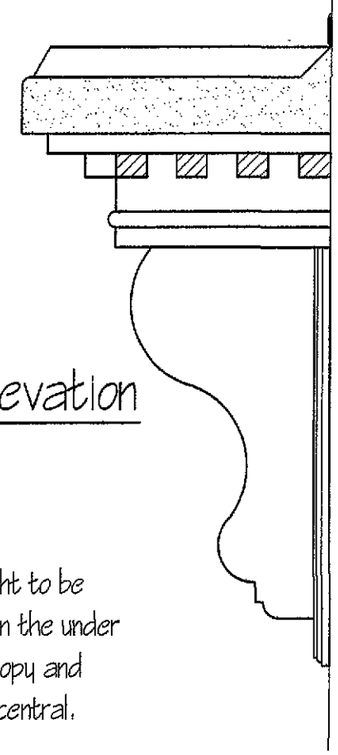

Side Elevation

NOTE:
Outside light to be recessed on the under side of canopy and positioned central.

SHDC
Planning & Development
21 OCT 2011
Ref: 0811-11

BROADGATE HOMES

Broadgate Homes Limited
Broadgate House, Weston Hills,
Spalding, Lincolnshire. PE12 6DB
Telephone: 01406 380532
Fax: 01406 380014

This drawing is copyright and may not be altered, traced, copied, photographed or used for any purpose other than that for which it is issued without consent from Broadgate Homes Ltd.

REV	DESCRIPTION	DATE	BY
A	1100 was 1200		
B	140 was 150 for facia drip. Centre flute removed.	09.09.05	
C	Recessed Light Note Added.	06.10.05	PM

REV	DESCRIPTION	DATE	BY

PROJECT TITLE: N/A
PLOTS

HOUSE TYPE: N/A
SCALE: 1:10
DRAWING: Standard Porch Detail. GB20
DRAWN BY: PM
TOTAL INT. FLOOR AREA EXC. GARAGE: N/A sqm
DATE: 07.07.05
DRAWING No: STANDARD DETAIL-PORCH GB20