

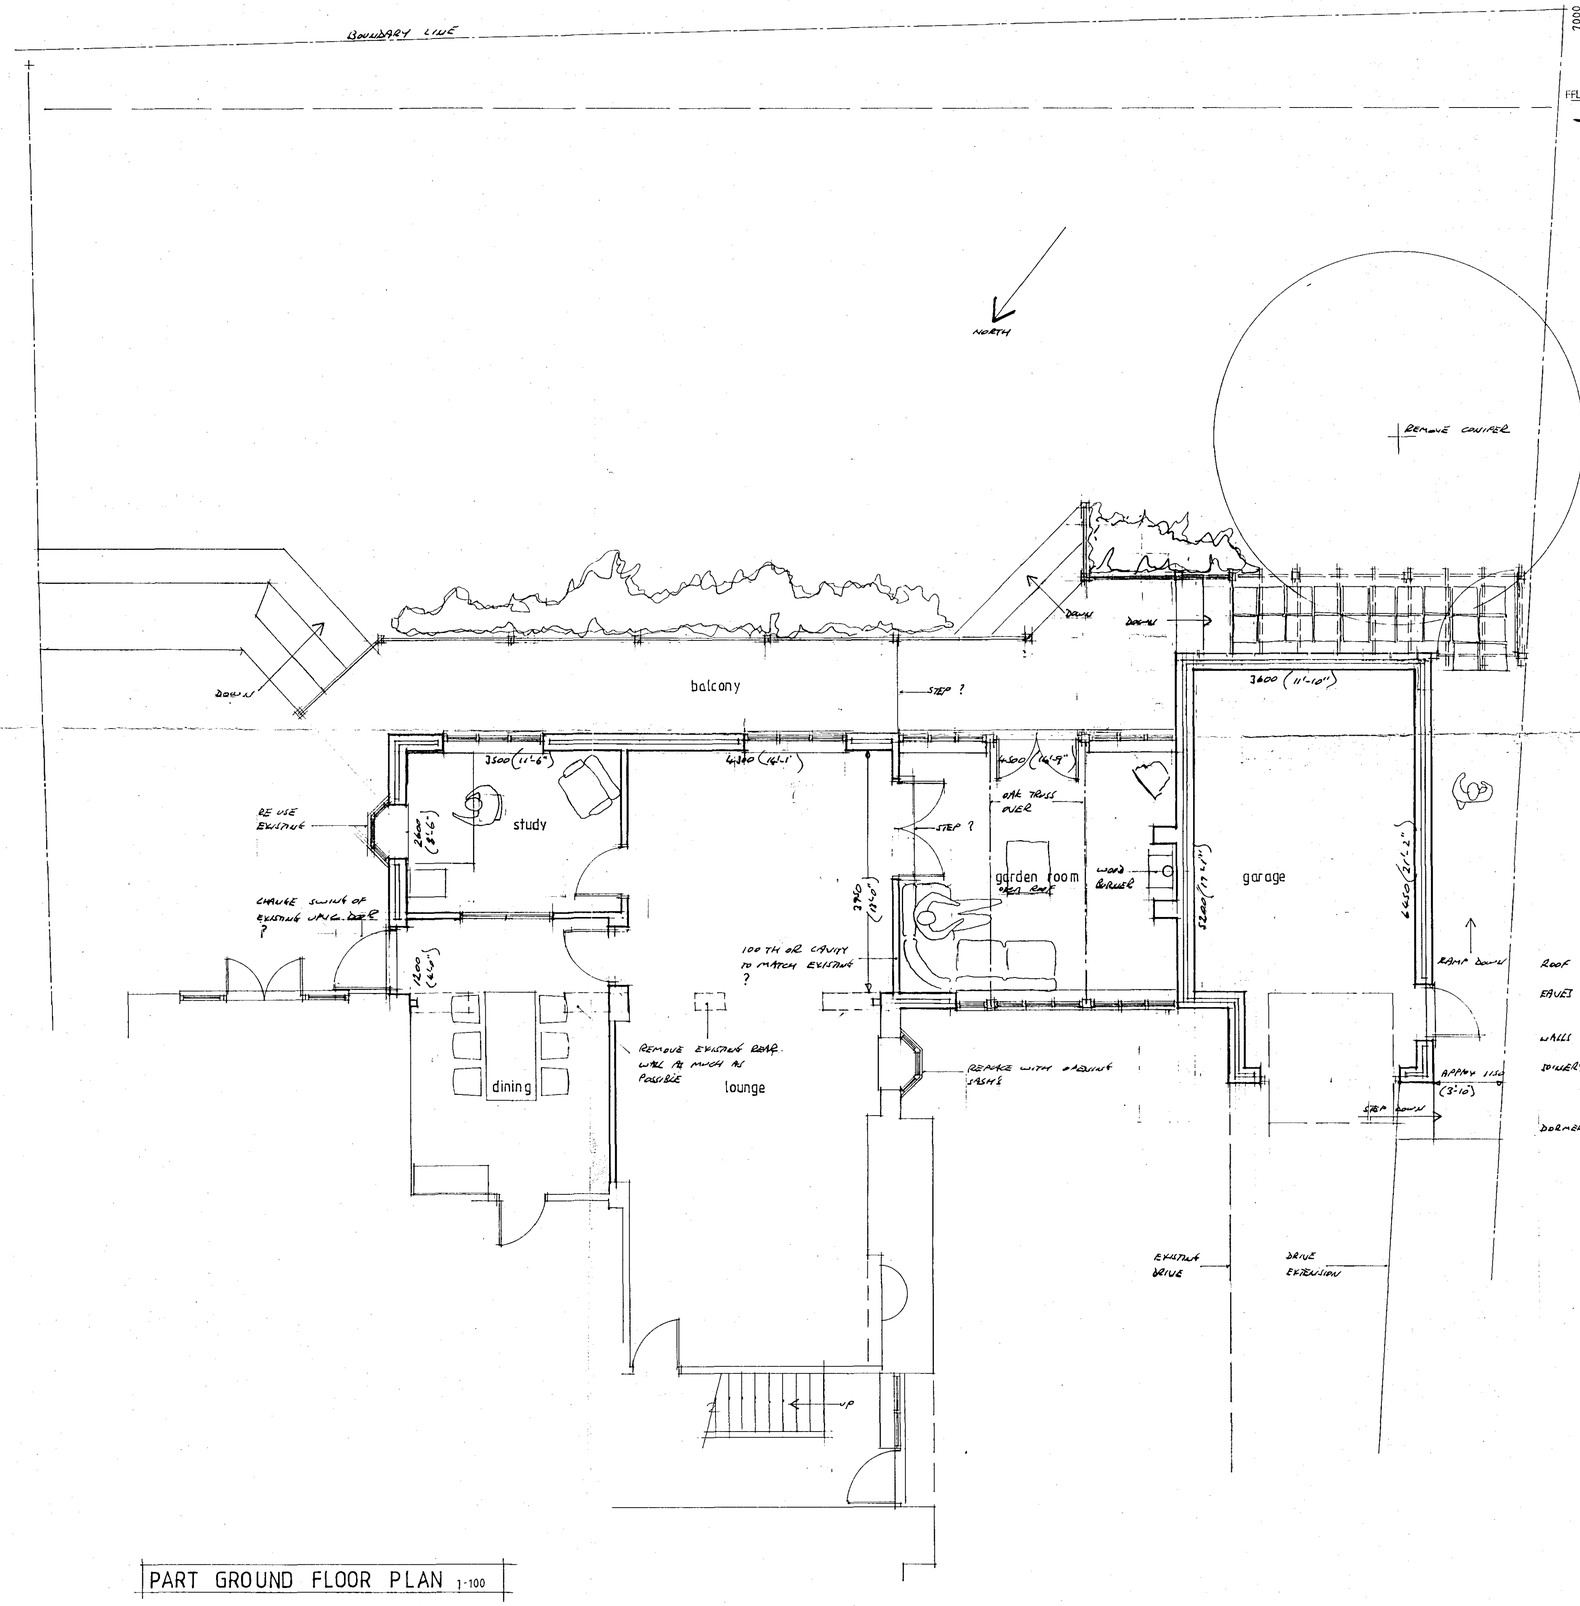



PART GROUND FLOOR PLAN 1-100

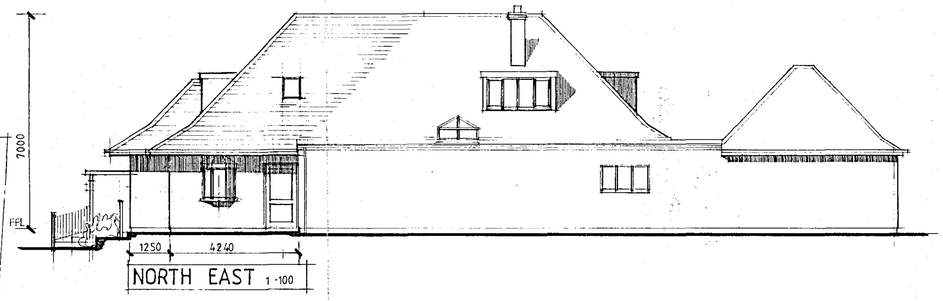

NORTH EAST 1-100

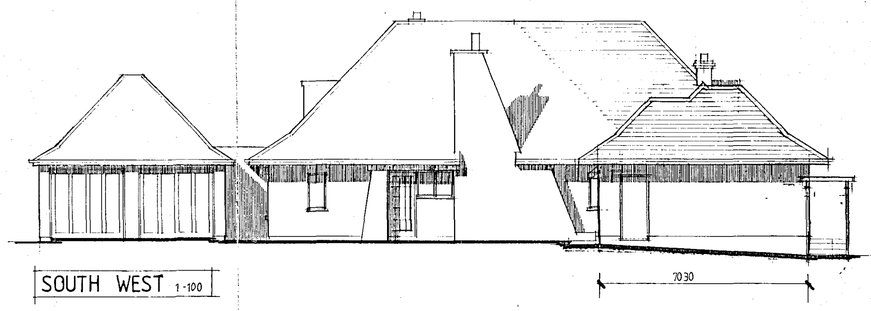

SOUTH WEST 1-100

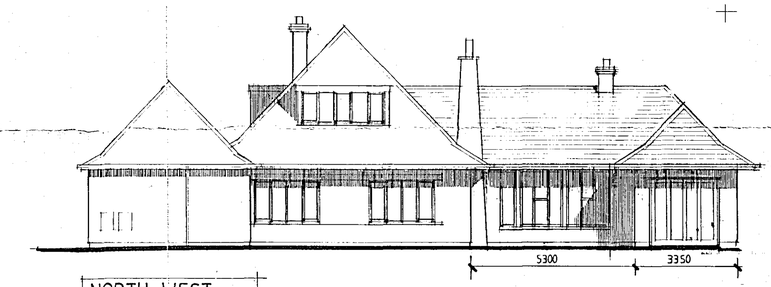

NORTH WEST 1-100


ROOF - CEDAR SHINGLES TO MATCH EXISTING

EAVES - BLACK PVC GUTTERS ON WHITE FASCIA & SOFFIT TO MATCH EXISTING

WALLS - BRICKWORK TO MATCH EXISTING

JOINERY - GARDEN ROOM TO BE OAK REMAINDER UPVC TO MATCH EXISTING

DORMER - SHINGLES TO CHEEKS AS EXISTING UPVC FASCIA TO EXISTING

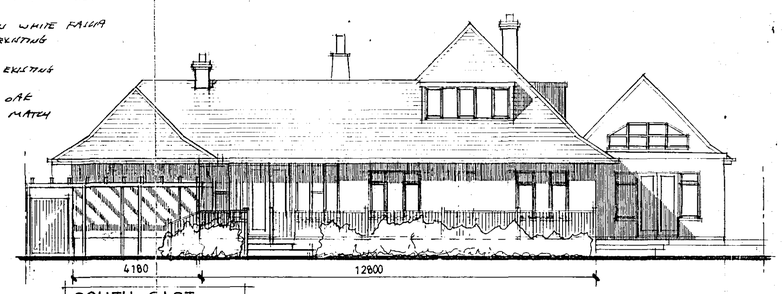

SOUTH EAST 1-100

DETERMINED PLAN

SHDC Planning & Development 18 JUN 2004 Ref: S/0154/04/F

Contractor To Check All Dimensions On Site Before Work Commences.

Rev.	Date.	Init.	Revision Details.
A	17.5.04	CC	CEDAR SHAKE

PODDINGTONS
Architectural Design Consultants
Unit 2, 11a Thomas Hassall Lane, Pinchbeck, Spalding, Lincs. PE11 3XQ
Tel: 01775 720868 Fax: 01775 720877

Project.
MR & MRS R. BROWNE.
14, HALMER GATE, SPALDING.
PROPOSED ALTERATIONS & EXTENSION.

Drawing: PLAN AS PROPOSED

Scale. 1-50 1-100 | Drawing No. 3159-3 | Rev. A

Drawn. | Date. MAY 2004