




EAST existing 1-100

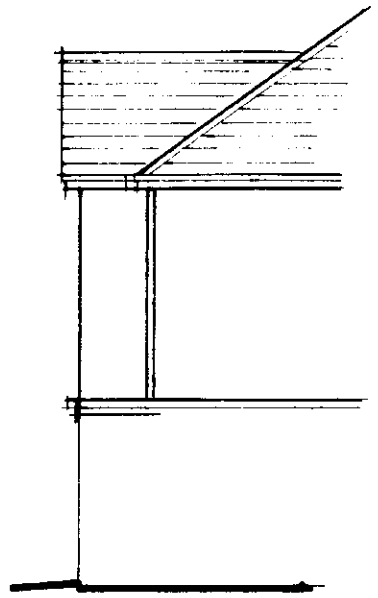

NORTH existing 1-100

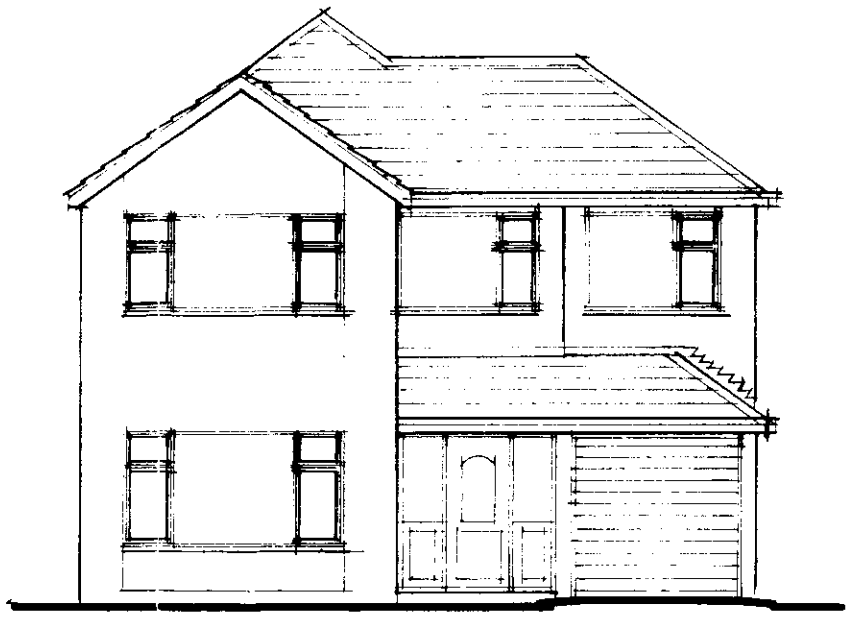


EAST proposed 1-100

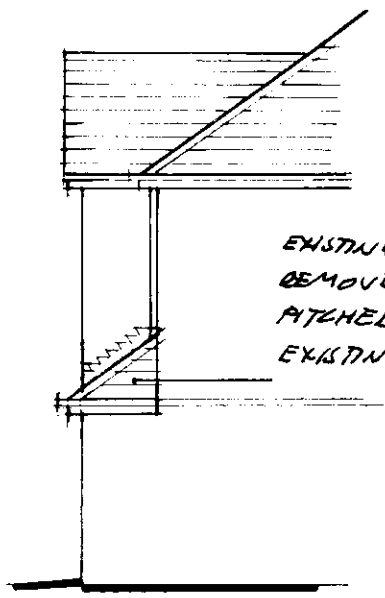


NORTH proposed 1-100

EXISTING FLAT ROOF TO BE REMOVED & REPLACED WITH PITCHED WITH TILES TO MATCH EXISTING

NORTH

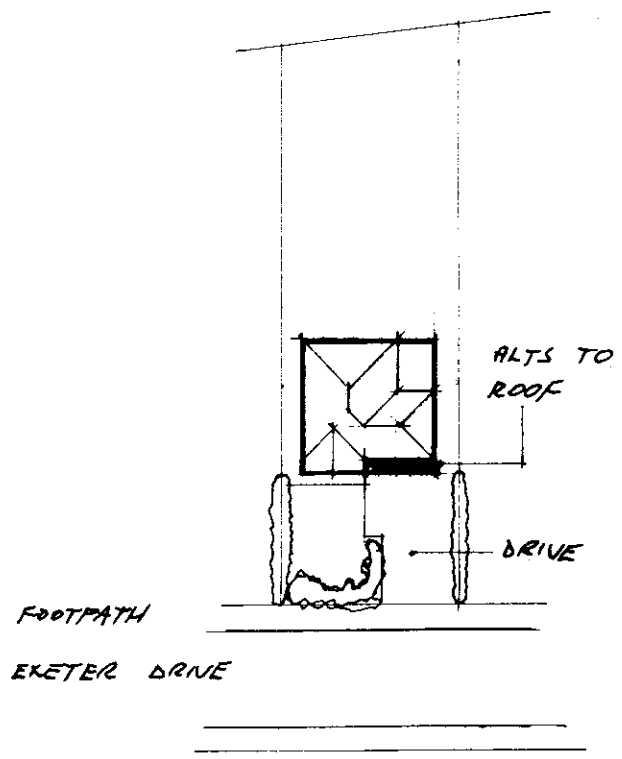

SITE PLAN 1-500

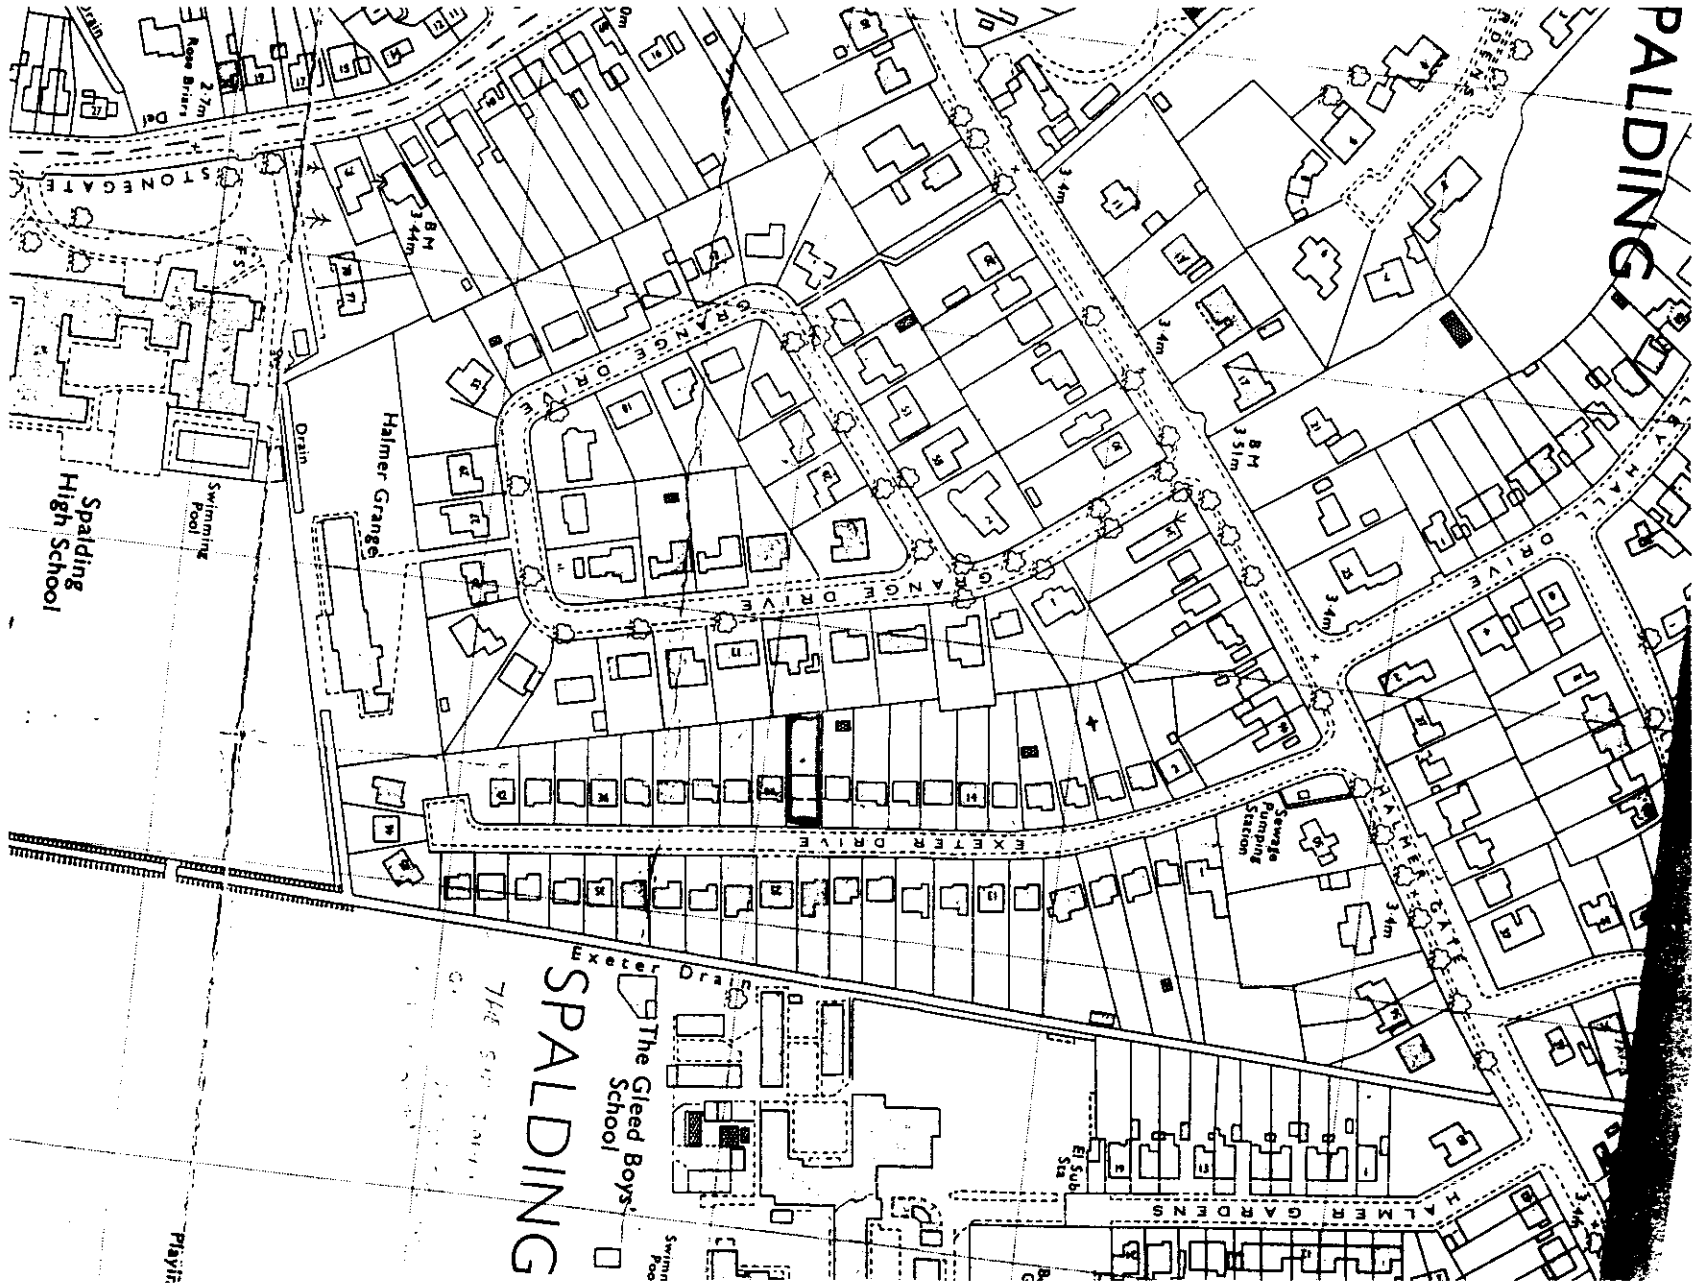

LOCATION PLAN 1-2500
os sheet TF 2422 & 2522

PODDINGTONS
Est. 1969
Architectural Design Consultants

PROPOSED ALTERATION TO ROOF
AT 24, EXETER DRIVE, SPALDING.

DATE JULY 2001
SCALE AS SHOWN
DRWG NO 3045-1

SOUTH HOLLAND DC
HOUSING & PLANNING
04 JUL 2001
Ref: S23101