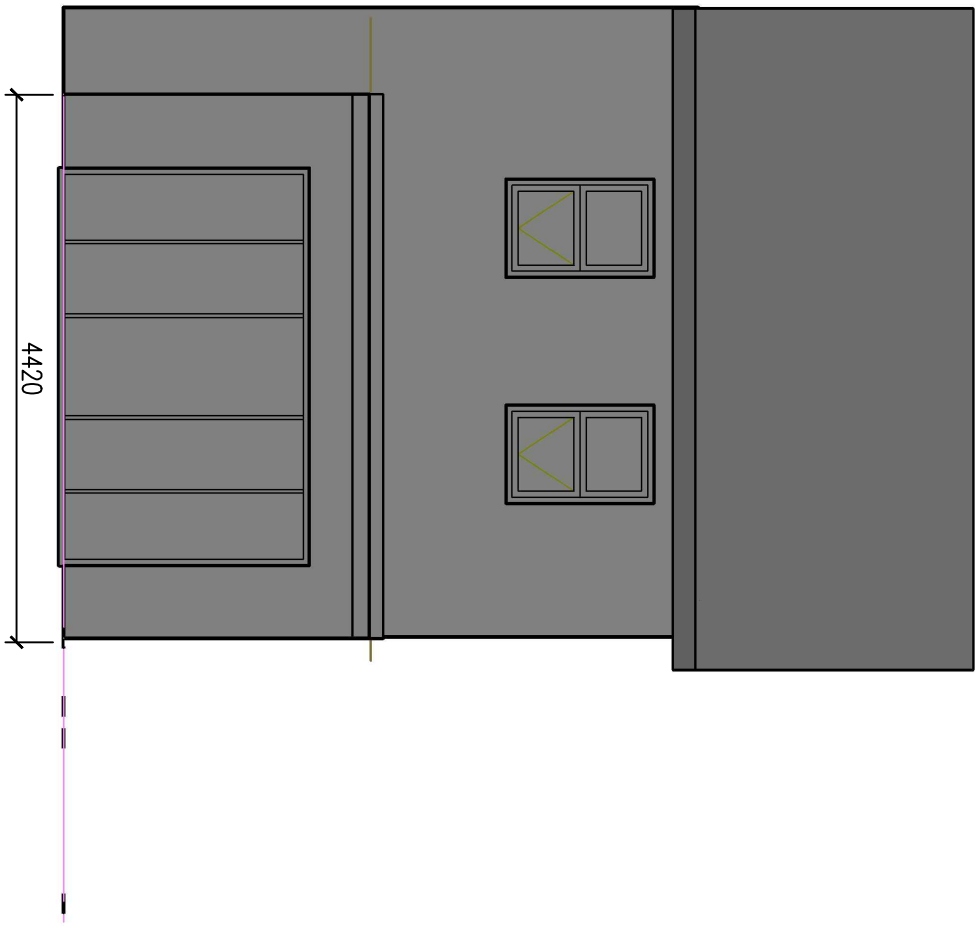


REF:	
PROJECT NO:	
DATE:	
CAD DWG FILE:	PAULO ALVES.DWG
DRAWN BY:	EOA
CHK'D BY:	

SHEET TITLE

Proposed back south elevation


PROJECT

Extension Paulo Miguel Spinola Alves

Scale 1:50

DRAWING

5

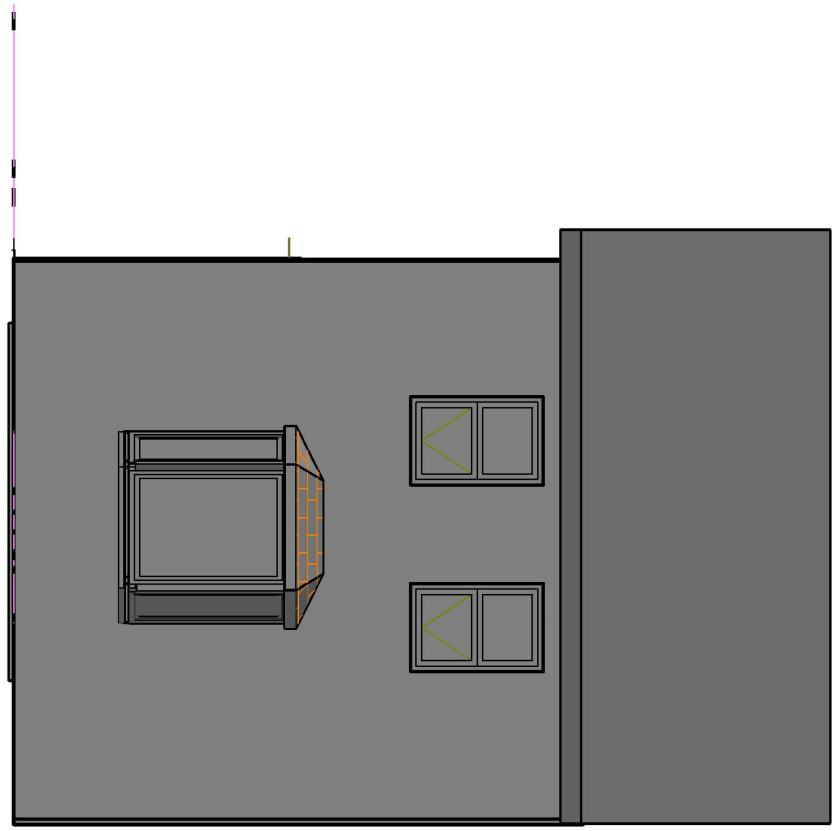

REF:	
PROJECT NO:	
DATE:	
CAD DWG FILE:	PAULO ALVES.DWG
DRAWN BY:	EOA
CHK'D BY:	

SHEET TITLE

Front north elevation


PROJECT

Extension Paulo Miguel Spinola Alves

Scale 1:50

DRAWING

4

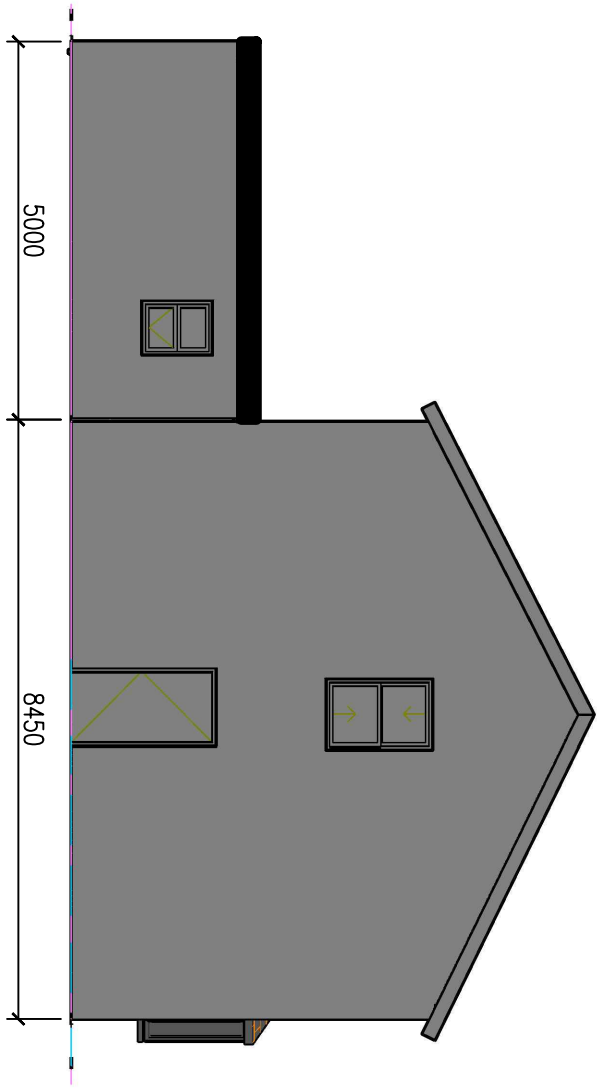

SHEET TITLE

Proposed side/east elevation

PROJECT

Extension Paulo Miguel Spinola Alves

Scale 1:100

DRAWING

3

REF:


PROJECT NO:

DATE:

CAD DWG FILE: PAULO ALVES.DWG

DRAWN BY: EOA

CHK'D BY:

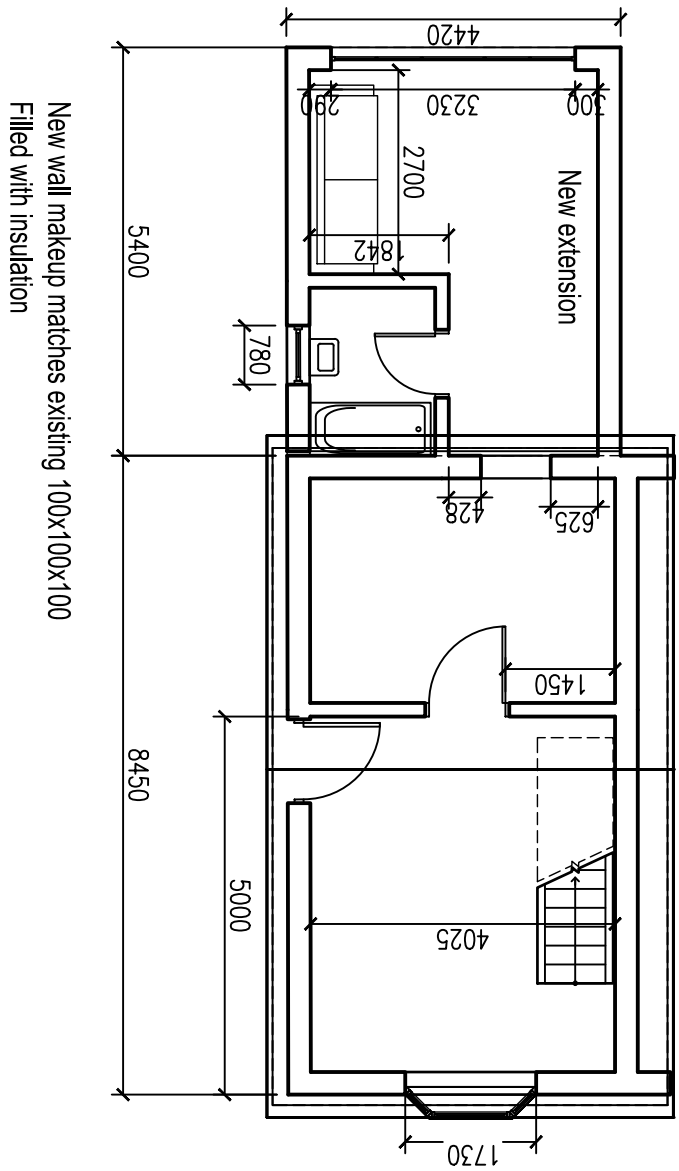

REF:	
PROJECT NO:	
DATE:	
CAD DWG FILE:	PAULO ALVES.DWG
DRAWN BY:	EOA
CHK'D BY:	

SHEET TITLE

Extension

PROJECT

Extension Paulo Miguel Spinola Alves

Scale 1:100

DRAWING

2



REF:	
PROJECT NO:	
DATE:	
CAD DWG FILE:	PAULO ALVES.DWG
DRAWN BY:	EOA
CHK'D BY:	

SHEET TITLE

1:200 block plan


PROJECT

Extension Paulo Miguel Spinola Alves

Scale 1:250

DRAWING

1

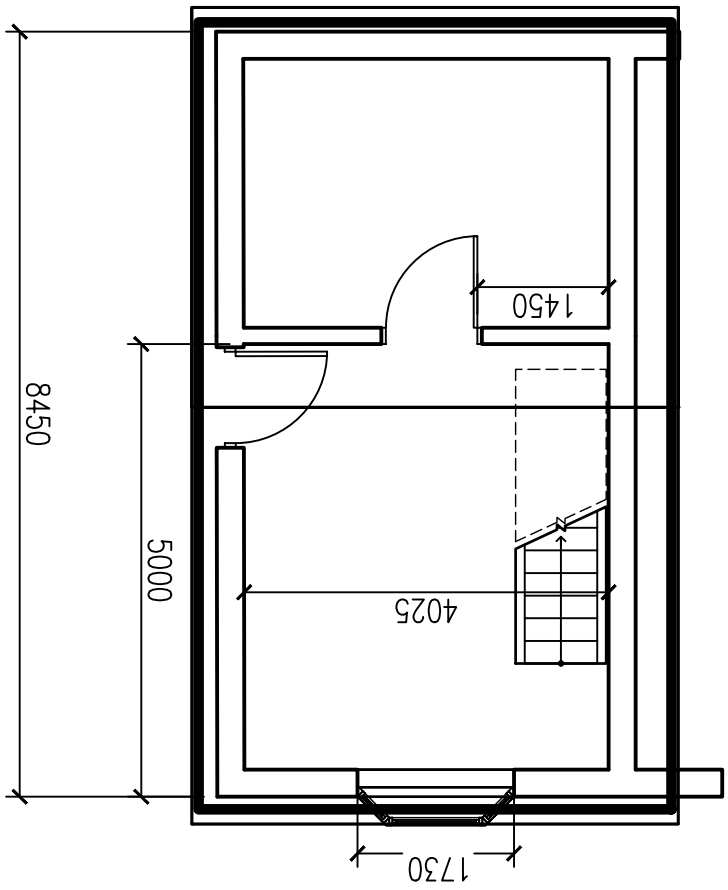

REF:	
PROJECT NO:	
DATE:	
CAD DWG FILE:	PAULO ALVES.DWG
DRAWN BY:	EOA
CHK'D BY:	

SHEET TITLE

Existing plan

PROJECT

Extension Paulo Miguel Spinola Alves

Scale 1:100

DRAWING

2