




Floor Joists

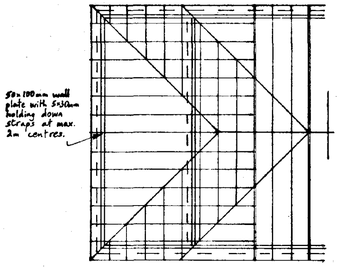


Roof.

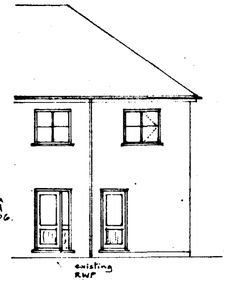

West

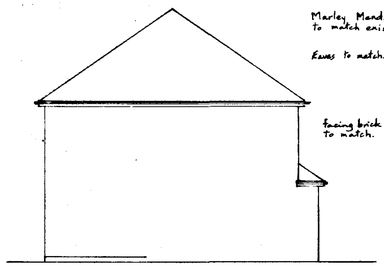

South

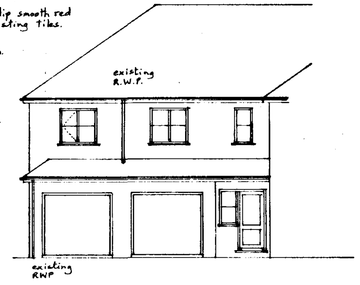


East

Windows to be double glazed with min. 12mm air gap and draught stripped.


Bedrooms to have trickle ventilation of 8,000 mm²

Code 4 lead flashing at junction of tiles and wall with 150mm upstand.


Pot cavity tray above flashing

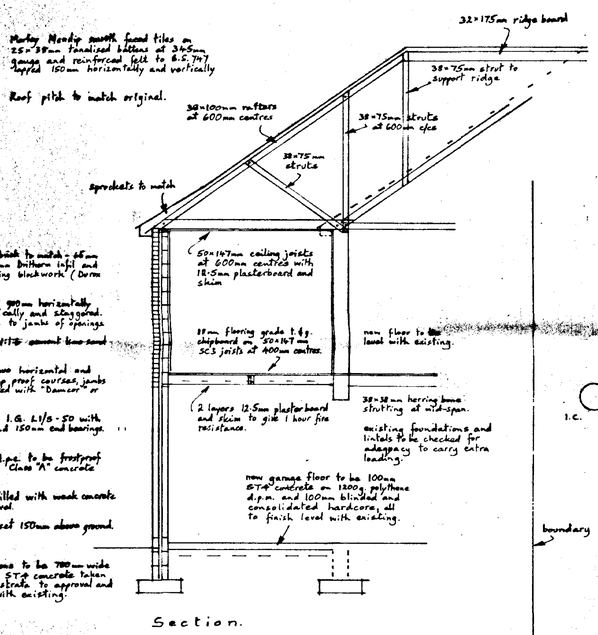


Section.

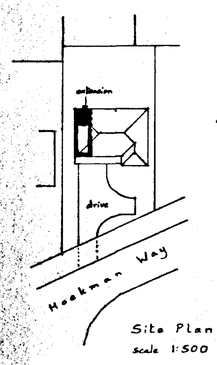

Site Plan
scale 1:500

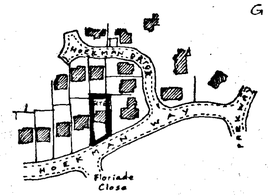


Location Plan
Scale 1:2500
O.S. Map ref TF 2321

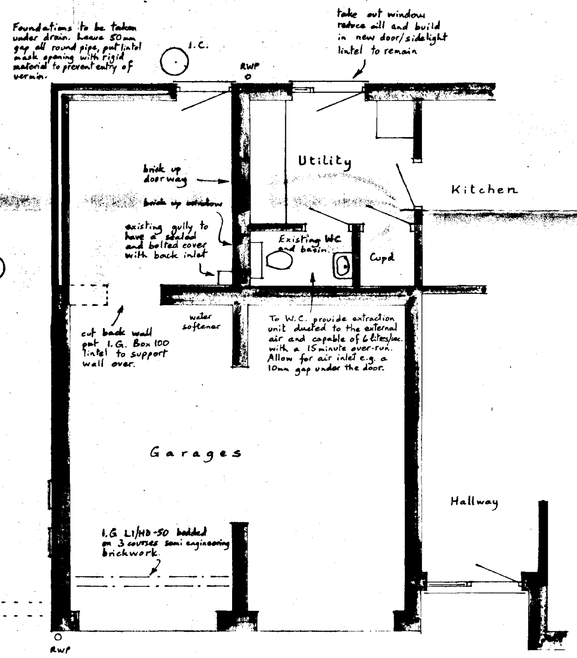

Ground Floor

Existing heating system to be extended with controls to limit the lengths of heating periods and the output of the system.

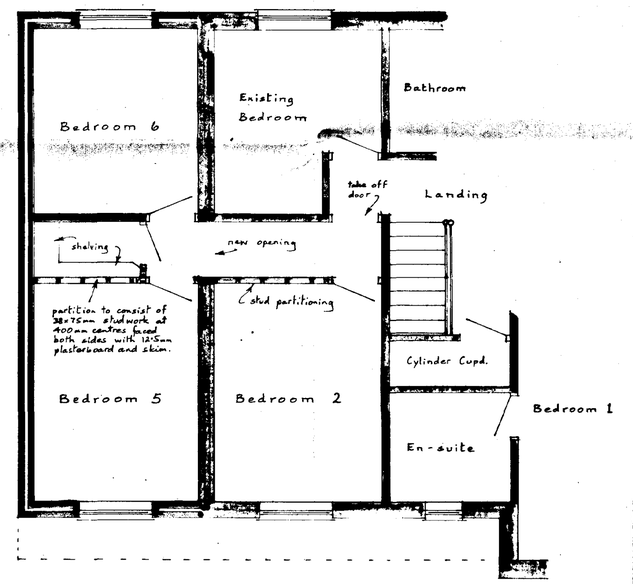

First Floor

SOUTH HOLLAND DC
HOUSING & PLANNING
29 JUN 2000
Ref: 0826/00

Mr. and Mrs. C. Tucker,
6, Hoekman Way, SPALDING.

Extension to house

Written dimensions to be used in preference to scaled, and all measurements to be verified by checking on site.	**Scale** 1:50 and 1:100
Local Authority Ref. Planning	**Drawing No.** 200621
Building Regulations	**Date** June 2000

A. ROFFE
BUILDING DESIGN & PLANS
1, Green Lane,
SPALDING, Lincs. PE11 2YB
Tel: 01775-723 680

BLUMATT
2141 4957