

**Monkshouse Primary School**
**1:100 A1**

# Existing Drawings

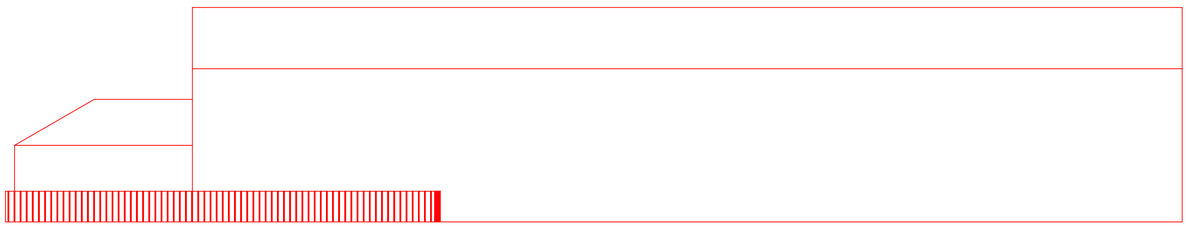


Front Elevation

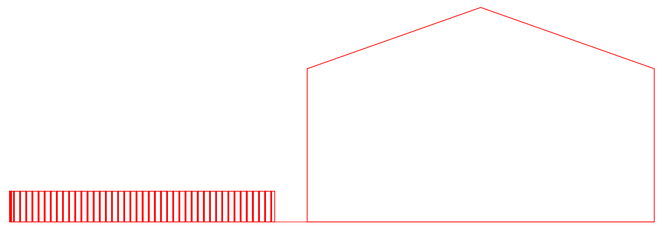


End Elevation Right



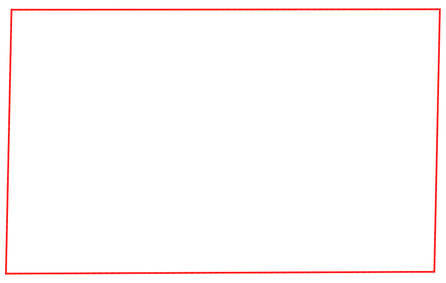

Plan Elevation

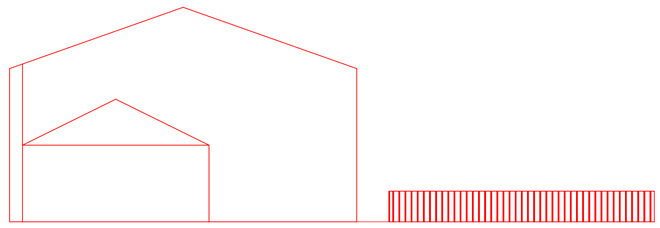

End Elevation Left

able canopies
The Canopy Experts!

| Title: Monkshouse Primary School<br>Elevation Plan | Drawn By: LS<br>Ref: Able10674 | Date: 15/09/2023 | Scale: 1:100 A1 |
|---|---|---|---|

metres
0 5 10 15 20