

Monkshouse Primary School
1:100 A1

Proposed Drawings

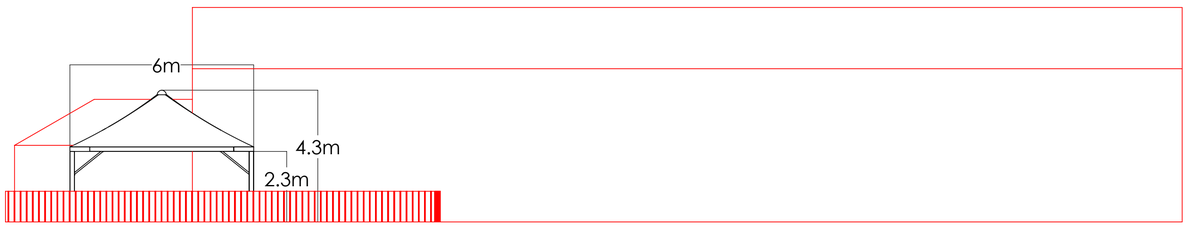


Front Elevation

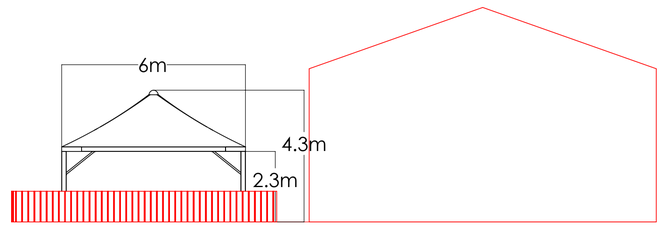


End Elevation Right



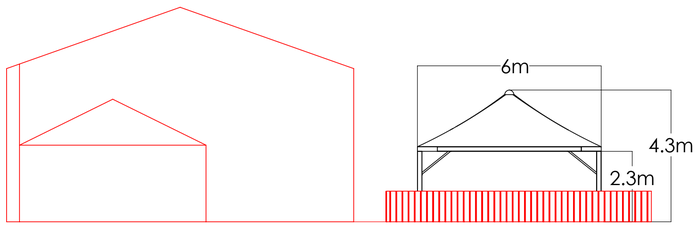

End Elevation Left

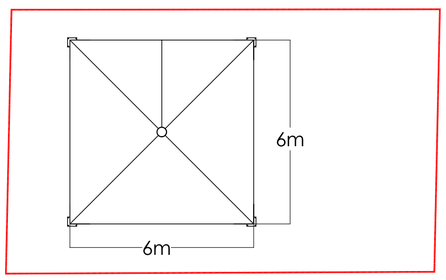

Plan Elevation

able canopies
The Canopy Experts!

Title: Monkshouse Primary School Elevation Plan	Drawn By: LS Ref: Able10675	Date: 15/09/2023	Scale: 1:100 A1

metres
0 5 10 15 20