DO NOT SCALE THIS DRAWING. THE CONTRACTOR IS DEEMED TO HAVE CHECKED ALL DIMENSIONS ON SITE AND REPORT ANY DISCREPANCIES TO OGLESBY & LIMB LTD.
THE CONTENTS OF THIS DRAWING ARE COVERED BY COPYRIGHT AND REMAIN THE PROPERTY OF OGLESBY & LIMB LTD. WRITTEN APPROVAL MUST BE OBTAINED FROM OGLESBY & LIMB LTD PRIOR TO DUPLICATION OR REPRODUCTION OF THIS DRAWING OR ITS CONTENTS.
ANY DIMENSIONS NOT SHOWN ARE TO BE CHECKED AND AGREED WITH OGLESBY & LIMB LTD.




Proposed North East Elevation (Rear)

1 : 100

0m 2m 4m 6m 8m 10m

VISUAL SCALE 1:100 @ A1

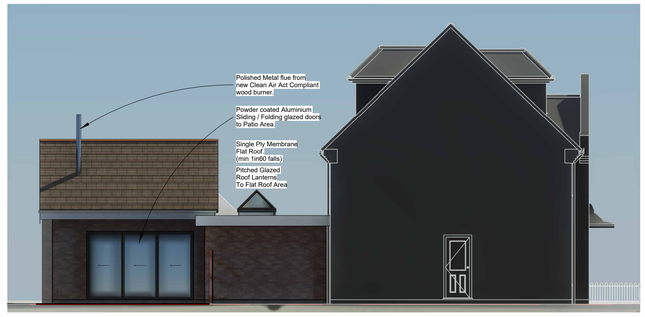

Proposed North West Elevation (Side)

1 : 100

0m 2m 4m 6m 8m 10m

VISUAL SCALE 1:100 @ A1



Proposed South East Elevation (Side)

1 : 100

0m 2m 4m 6m 8m 10m


VISUAL SCALE 1:100 @ A1

Proposed Ground Floor Plan


1 : 50

0m 1m 2m 3m 4m 5m

VISUAL SCALE 1:50 @ A1

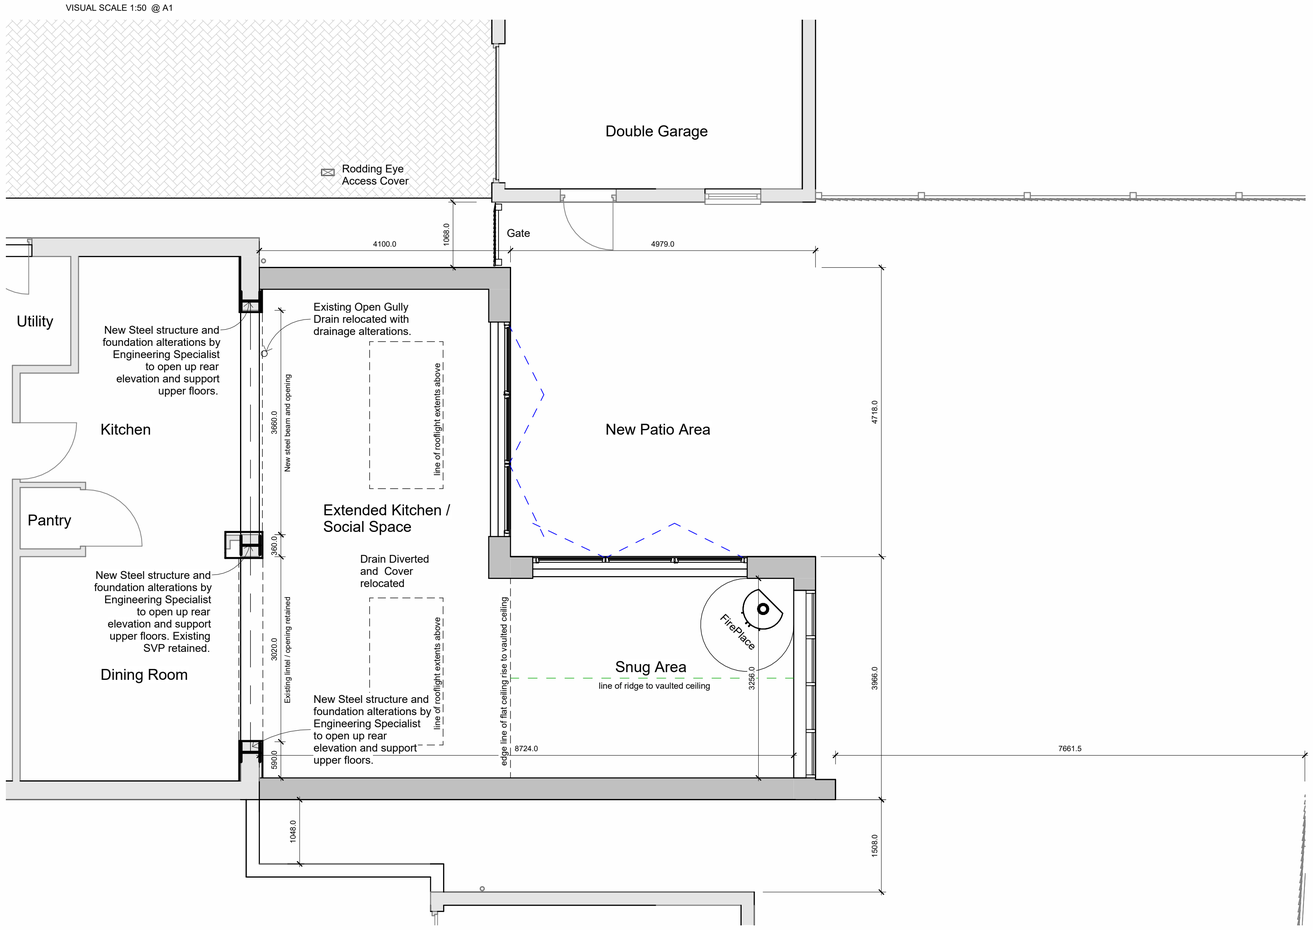



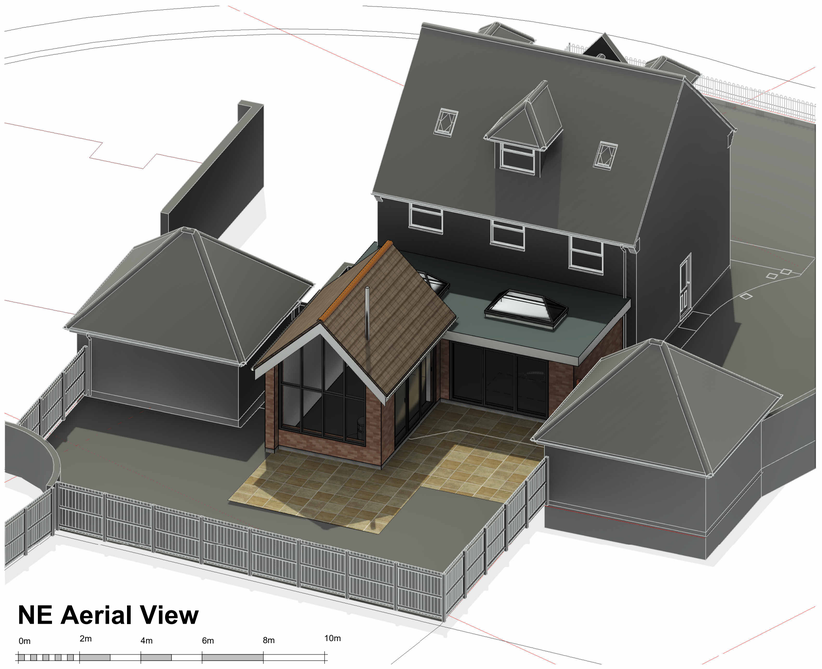

NE Aerial View

0m 2m 4m 6m 8m 10m

VISUAL SCALE 1:100 @ A1

Ref.	Date	Description	Initial
B	27.07.22	Boundary Dims Added and Dwg Stauts Updated	CLS
A	22.06.22	Client comments integrated and MG / SJ Joints Added	CLS

Oglesby & Limb Ltd
Chartered Architect
Suite 1, Market Chambers
12 Market Place, Spalding, Lincs
PE11 1SL
Tel: 01775 761196
e-mail: design@o-l-ltd.co.uk

Client:
Mr and Mrs Spicer

Project:
Proposed Rear Extension, 6 Fern Drive, Spalding

Drawing Title:
Floor Plans and Elevations As Proposed

PLANNING APPLICATION ISSUE

Date:	Scale:
11/05/2022	as shown @ A1
Drawn by: CLS	Checked by: AJO

Drawing Number:	Rev:
A1597 - 11	B