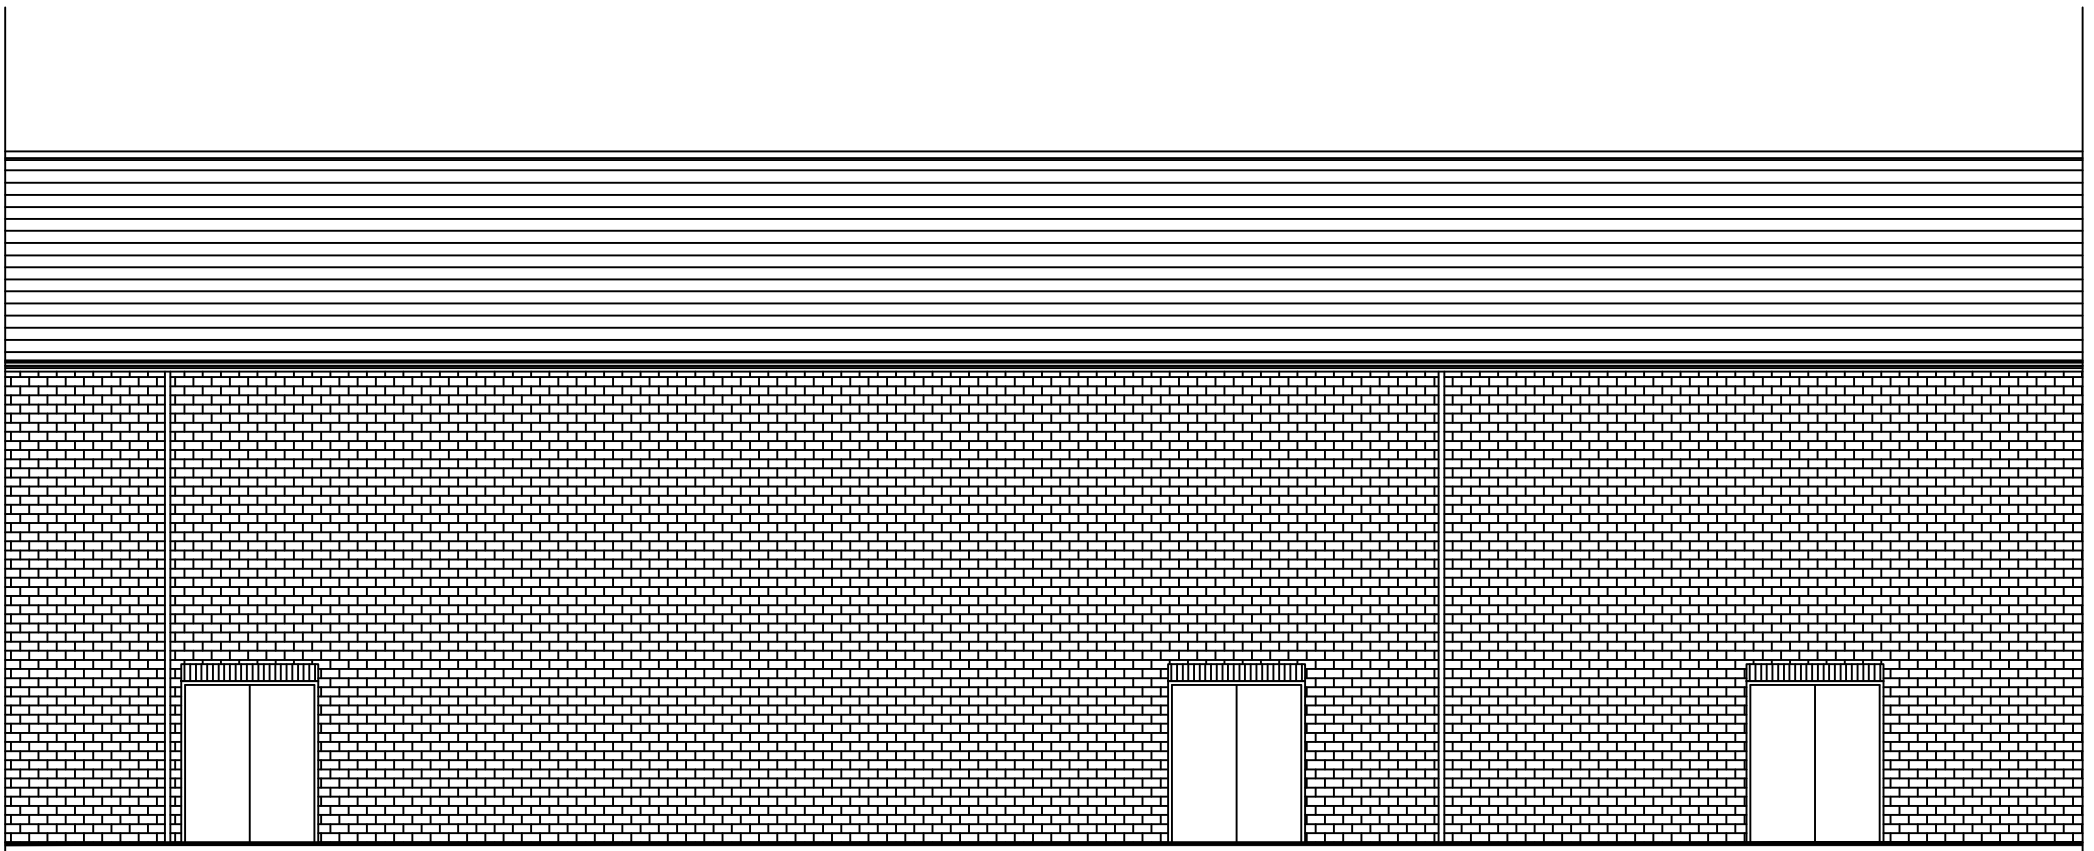


ADDRESS: NEXT UNITS 46-48 SPRINGFIELD SHOPPING CENTR CAMELGATE SPALDING. PE12 6EU	DRAWING NUMBER 02518-534-020-003		next
	SCALE 1:100 @ A4	DATE 01-05-15	
DRAWING TITLE EXISTING REAR ELEVATIONS	DRAWN BY: AJC	REVISION G	SHOPFITTING DEPT DESFORD RD ENDERBY LEICESTER LE19 4AT TEL: +44 (0) 844 844 8888 FAX: 0116 284 2111