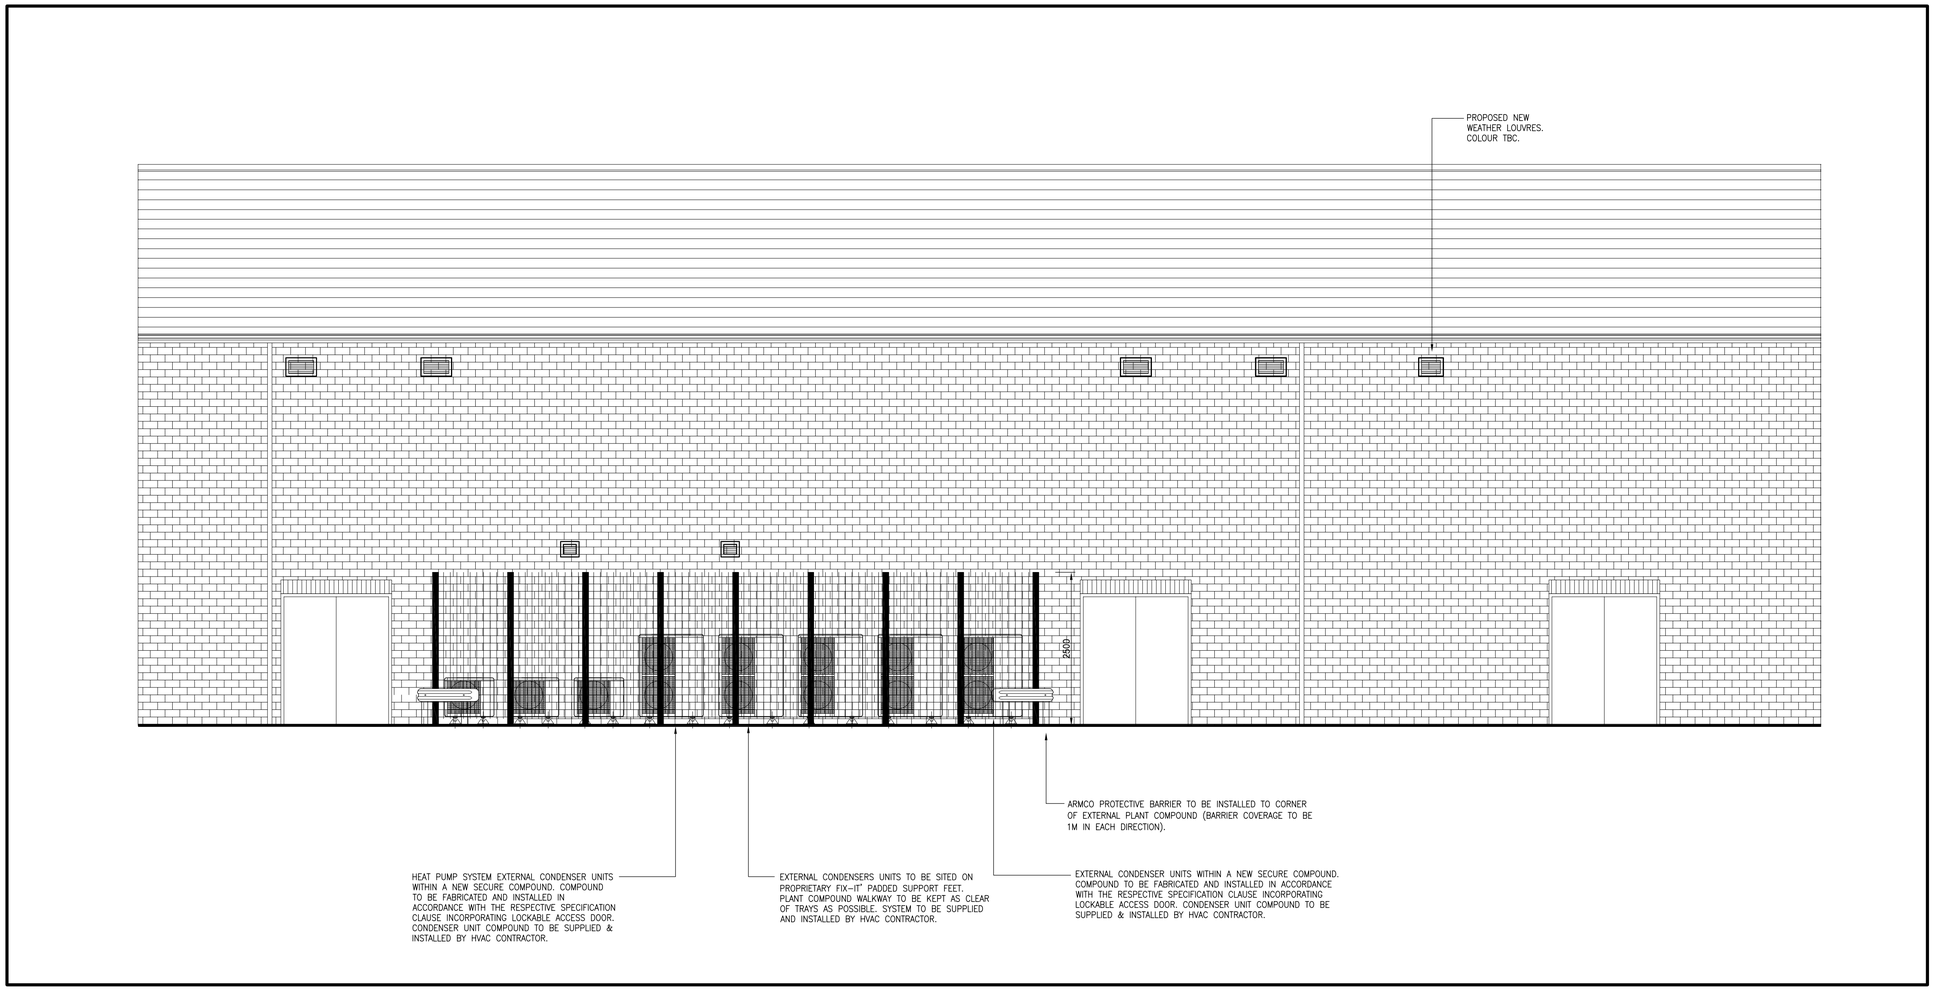


REAR ELEVATION DETAIL

(1:50)

© THE COPYRIGHT IN THIS DRAWING IS VESTED IN QUALITY ENGINEERING DESIGN AND MAY NOT BE ALTERED, REPRODUCED OR USED IN ANY OTHER FORM THAN FOR THE CONTRACT FOR WHICH IT IS ISSUED WITHOUT PRIOR WRITTEN CONSENT.

DO NOT SCALE FROM THIS DRAWING, VERIFY ALL DIMENSIONS, LEVELS AND MEASUREMENTS ON SITE. ALL DIMENSIONS ARE IN MILLIMETRES UNLESS OTHERWISE STATED.

THIS DRAWING SHOULD BE READ IN CONJUNCTION WITH ALL RELEVANT CONTRACT INFORMATION.

WHEN THIS DRAWING IS ISSUED VIA E-MAIL OR DISC MEDIA, IT MUST BE CONSIDERED FOR INFORMATION ONLY. QUALITY ENGINEERING DESIGN ACCEPTS NO RESPONSIBILITY FOR THE USE OF THE SAID FILE. THE FILES ISSUED BY QUALITY ENGINEERING DESIGN ARE SUBJECT TO COPYRIGHT.

TENDER DRAWINGS ARE PROVIDED TO INDICATE THE EXTENT AND NATURE OF THE ENGINEERING SERVICES. THEY ARE DIAGRAMMATIC AND DO NOT NECESSARILY INDICATE FULLY ALL REQUIRED SYSTEM COMPONENTS.

General Notes

Rev	By	Date	Description	Chk'd
-	SJA	JUL 15	ELEVATION PRODUCED FOR PLANNING PURPOSES	HS

Revisions

Quality Engineering Design
(Consulting Engineers) Ltd.

Building Services Consultants

Unit 1, St. John's Business Park,
Rugby Road, Lutterworth,
Leicestershire. LE17 4HB
Tel: 01455 558585 Fax: 01455 559595
enquiry@qed-design.co.uk

Next Retail Ltd.
Desford Road, Enderby
Leicestershire LE19 4AT.
Telephone: 0845 456 7777
Fax: 0116 284 8998

Project

PROPOSED NEXT RETAIL STORE
UNITS 46-48 SPRINGFIELD SHOPPING CENTRE
CAMELGATE, SPALDING PE12 6EU

Drawing Title

REAR ELEVATION DETAIL
GENERAL ARRANGEMENT LAYOUT

Drawn	Checked	Scale
sja		1:50 @ A1
Date	Date	Project no.
AUG 15		15-0920
Drawing no.		Revision
0920/M/04		-