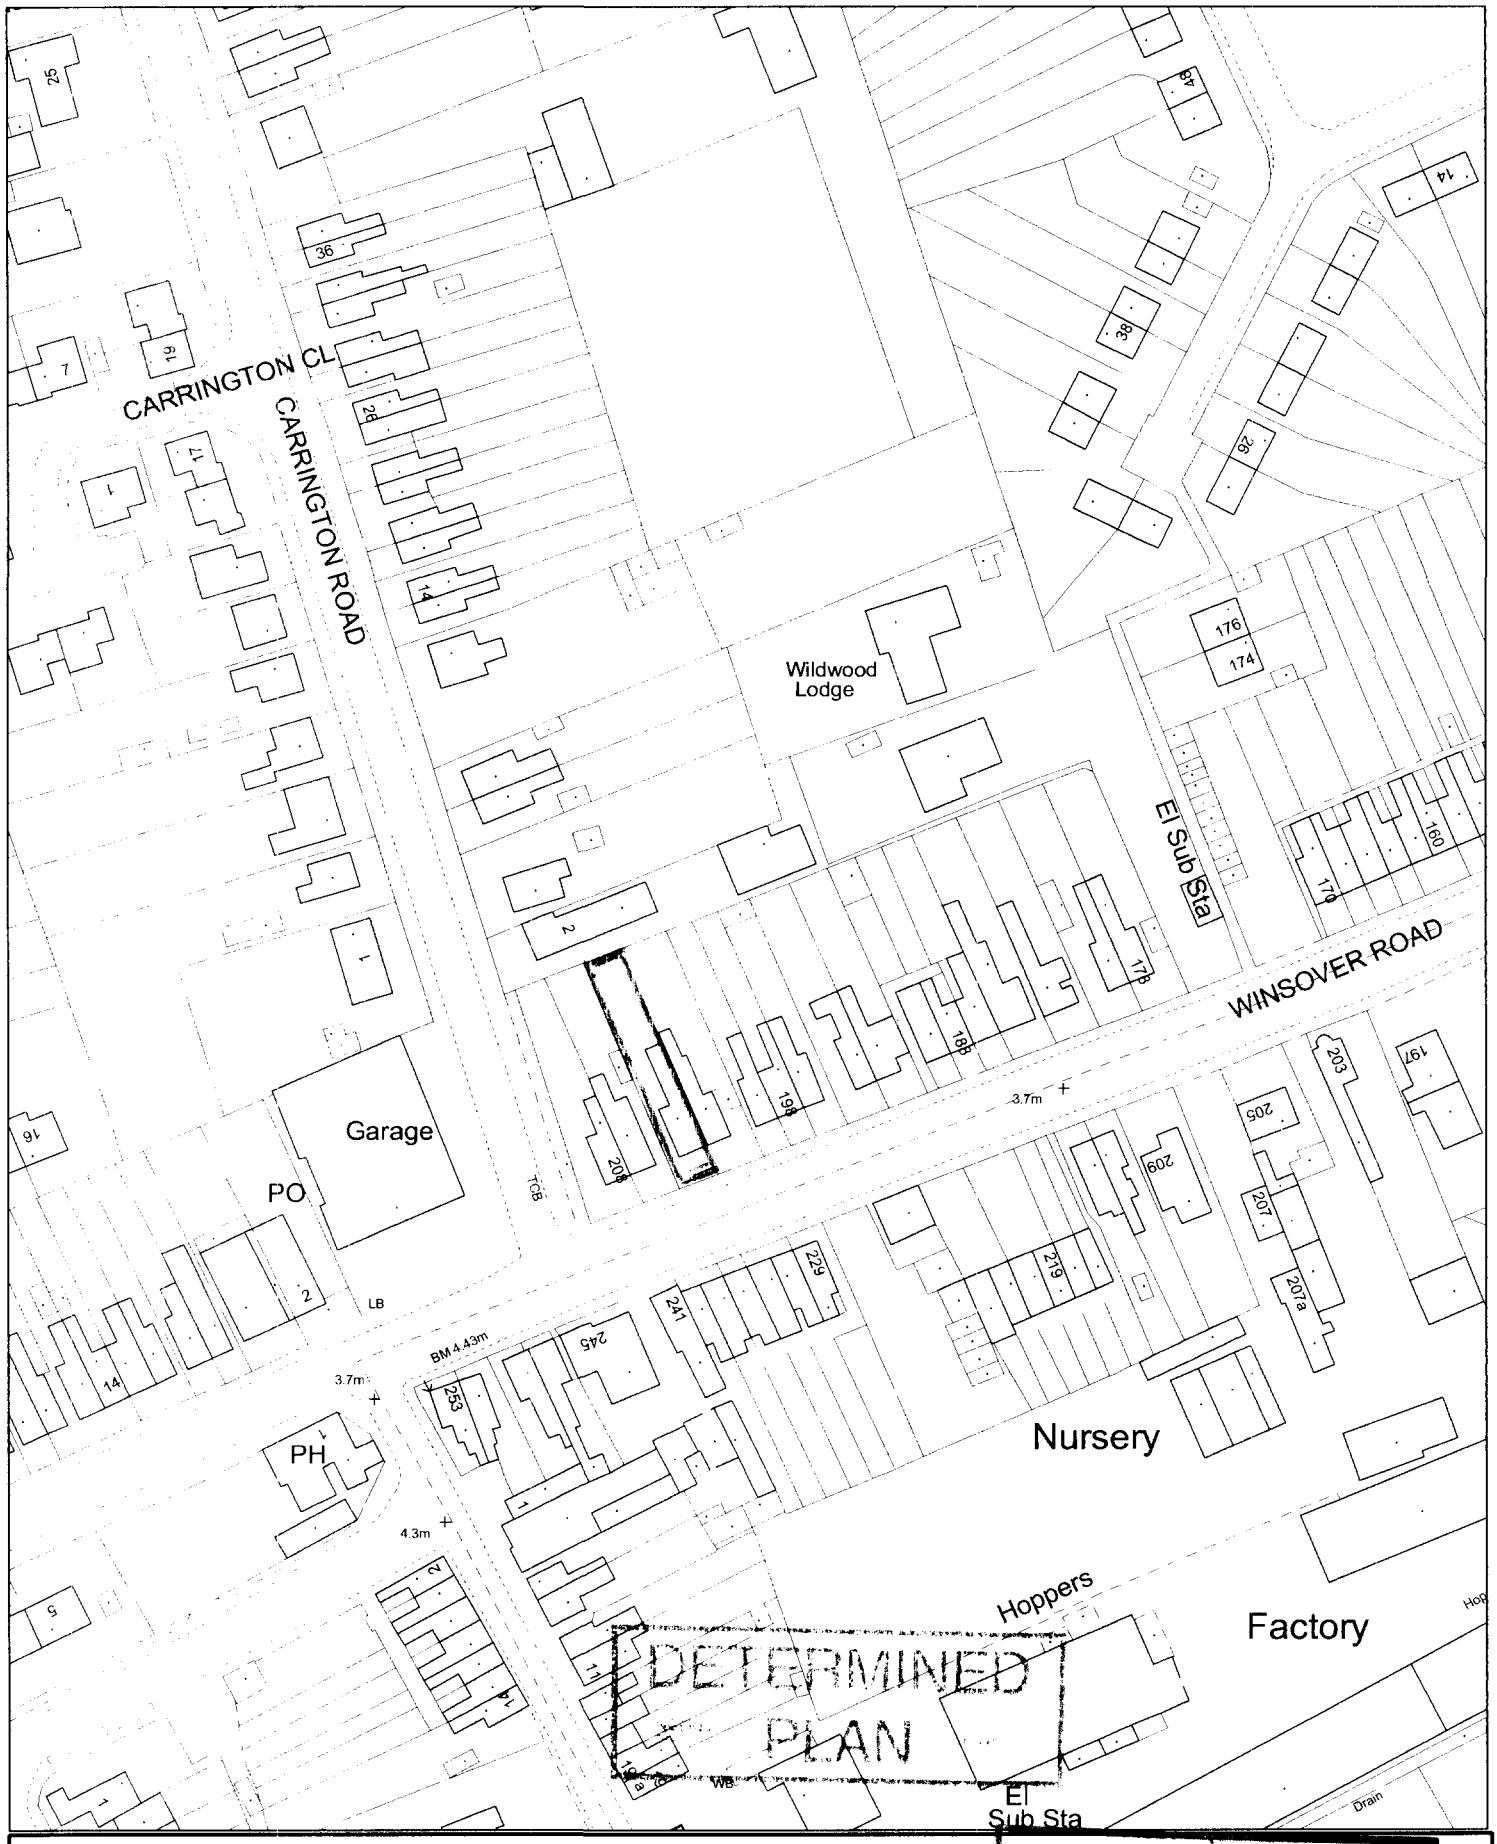


SOUTH HOLLAND DISTRICT COUNCIL

Council Offices, Priory Road, Spalding, Lincolnshire PE11 2XE

This copy has been produced specifically for the map return scheme purposes only. No further copies may be made.


SHDC Planning & Development

18 JUL 2002

Scale: 1:1250

0840/02


This map is reproduced from Ordnance Survey material with permission of Ordnance Survey on behalf of Her Majesty's Stationery Office (c) Crown copyright. Unauthorised reproduction infringes Crown copyright and may lead to prosecution or civil proceedings. South Holland District Council LA079413 2002

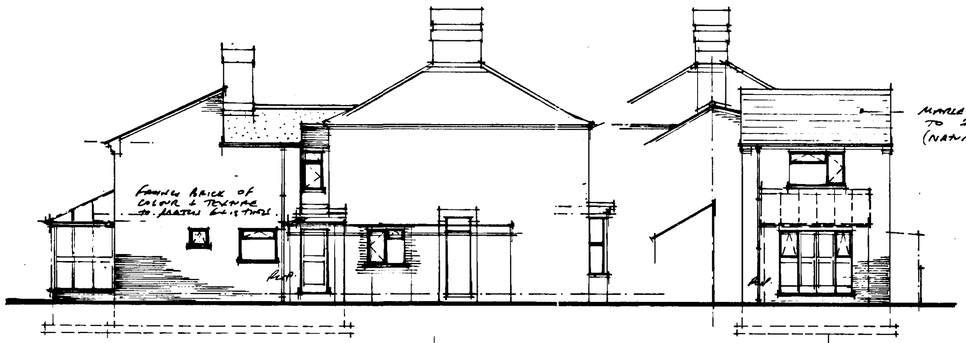


• SIDE ELEVATION •


NEARLY 'WELSH' RECONSTITUTED SLATES TO 25° MINIMUM ROOF. (NATURAL SLATE COLOUR)

• REAR ELEVATION •

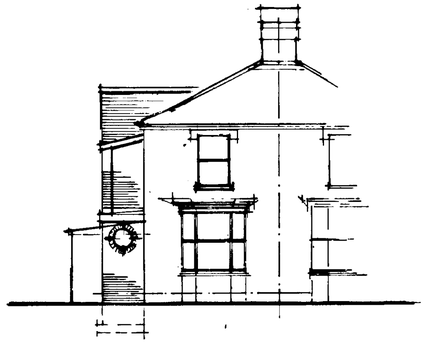



• FRONT ELEVATION •
(SOUTH-EAST. FACING WINSOVER ROAD).

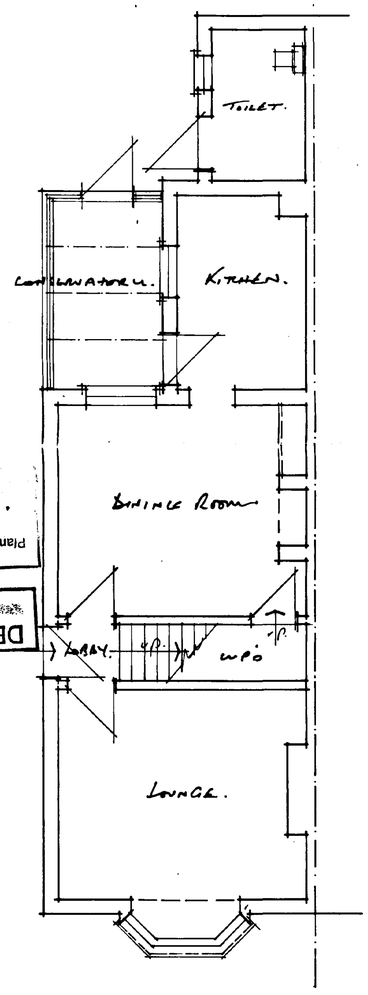

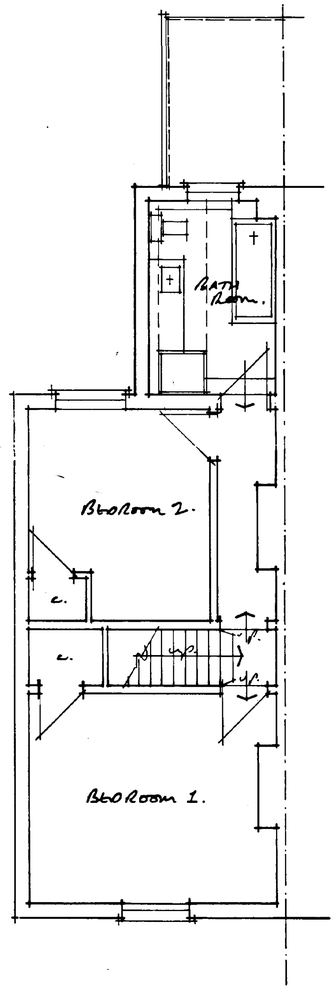

• GROUND FLOOR PLAN AS EXISTING • FIRST FLOOR PLAN AS EXISTING •

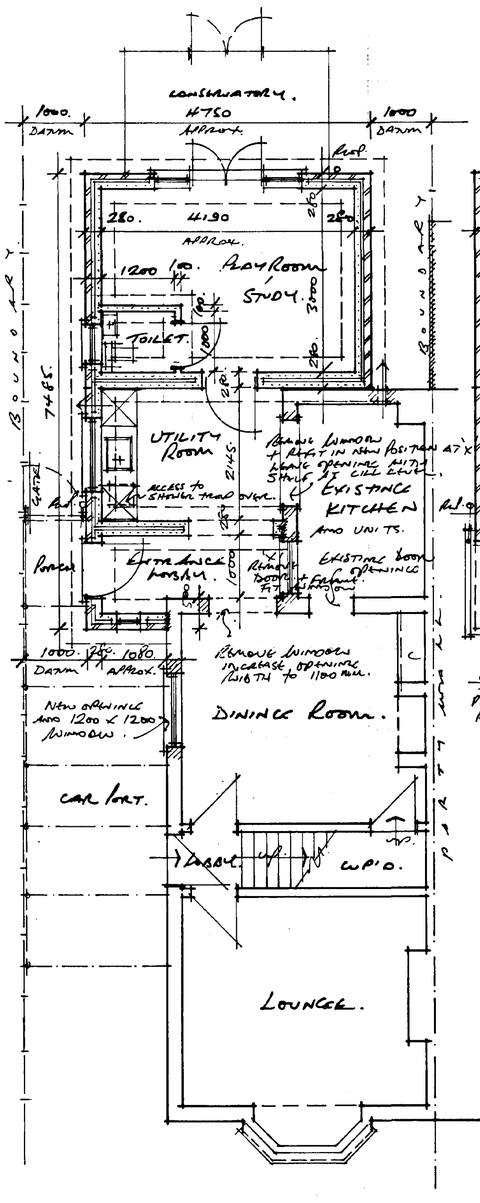

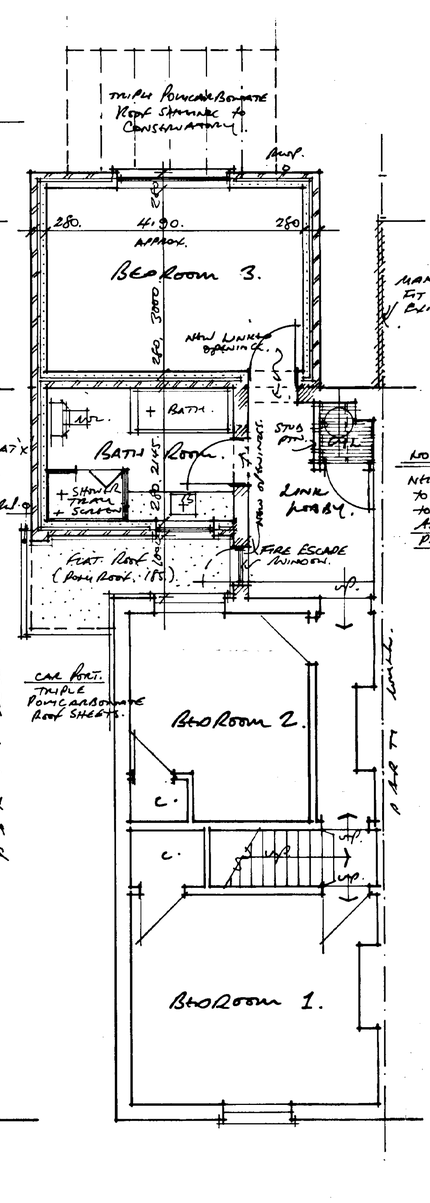

MAKE GOOD TO PARTY WALL. FIT MONORIDGE TILES TO EXISTING ROOF.

NOTE.
NEIGHBOURING OWNER / OCCUPIER TO BE ADVISED OF ALL WORKS TO THE PARTY WALL LINE. AS REQUIRED BY THE PARTY WALL, ETC. ACT.

• GROUND FLOOR PLAN AS PROPOSED • FIRST FLOOR PLAN AS PROPOSED •

DETERMINED PLAN
SHDC Planning & Development
18 JUL 2002
Objector

• PROPOSED ALTERATIONS AND EXTENSION TO HOUSE • 204. WINSOVER ROAD • SPALDING • LINCS • FOR. MR + MRS. A. WILLOUGHBY •

• DRAWING NO 02/81/102. • SCALE 1:50 PLANS. — 1:100 ELEVATIONS •

REVISIONS —

• R.N. COWLING. MBIAT. ARCHITECTURAL TECHNOLOGIST. 9. GALLOWAY CLOSE. SPALDING. LINCS. PE11 3EL. TEL/FAX. 01775 723836.

RNC jun/02.