

DO NOT SCALE THIS DRAWING. THE CONTRACTOR IS DEEMED TO HAVE CHECKED ALL DIMENSIONS ON SITE AND REPORT ANY DISCREPANCIES TO OGLESBY & LIMB LTD.
THE CONTENTS OF THIS DRAWING ARE COVERED BY COPYRIGHT AND REMAIN THE PROPERTY OF OGLESBY & LIMB LTD. WRITTEN APPROVAL MUST BE OBTAINED FROM OGLESBY & LIMB LTD PRIOR TO DUPLICATION OR REPRODUCTION OF THIS DRAWING OR ITS CONTENTS.
ANY DIMENSIONS NOT SHOWN ARE TO BE CHECKED AND AGREED WITH OGLESBY & LIMB LTD.

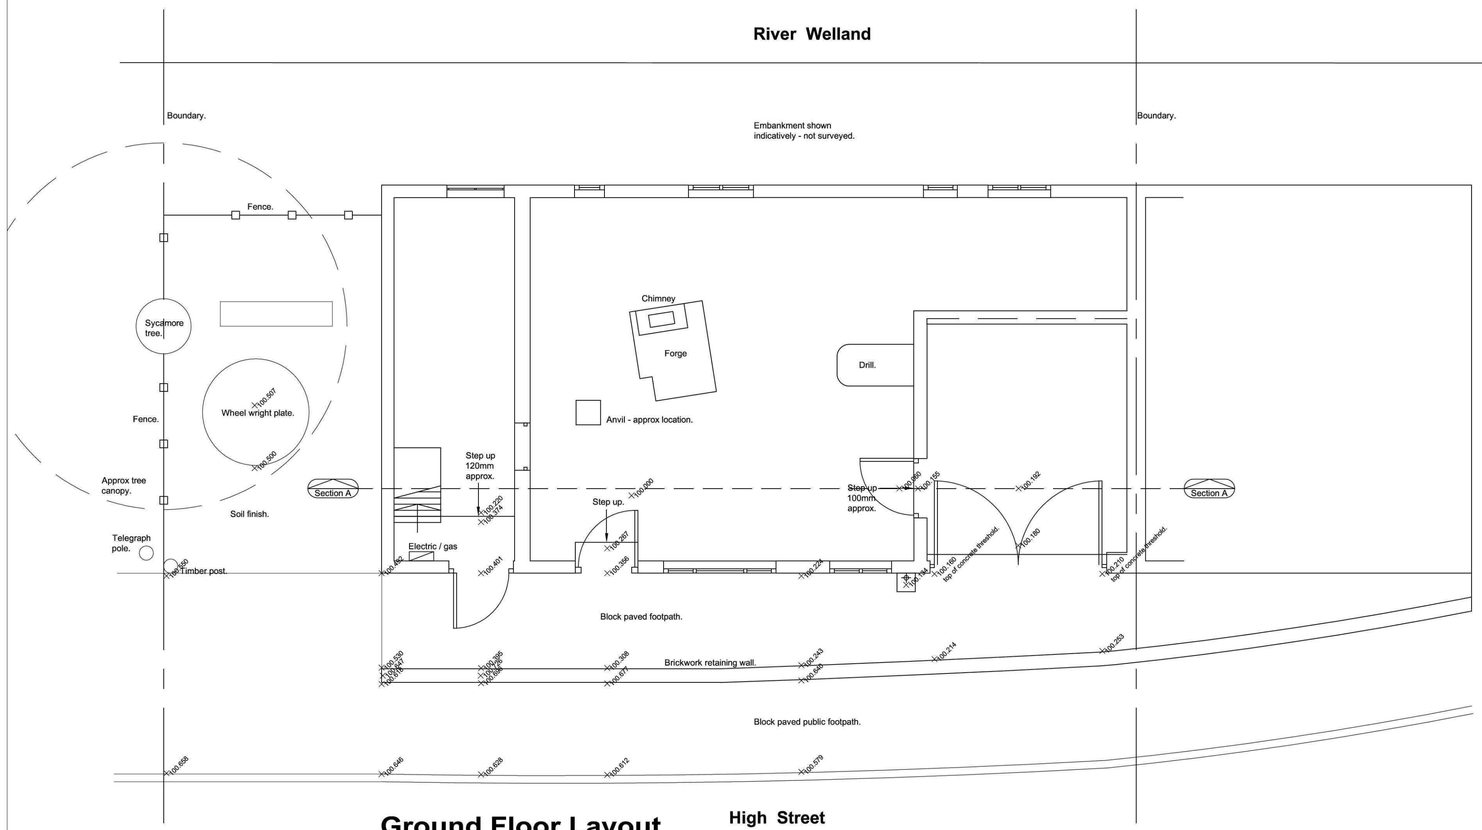


Ground Floor Layout

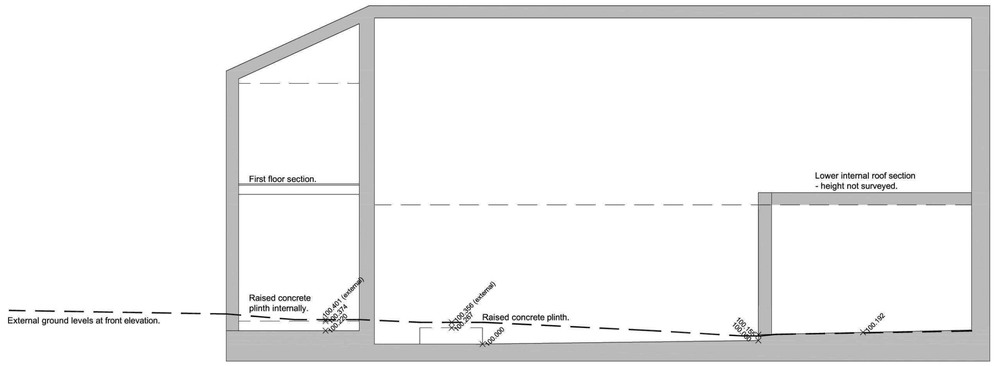


Section A - A


Manhole.

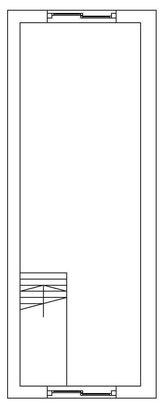


First Floor Layout

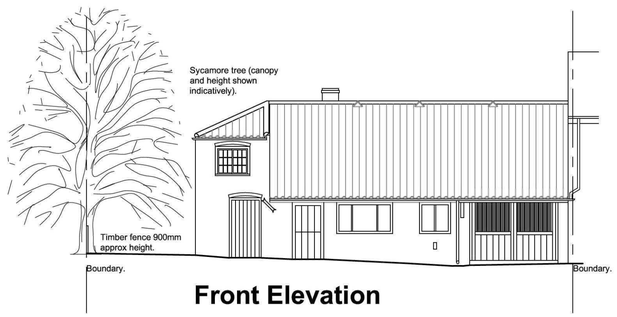

Front Elevation

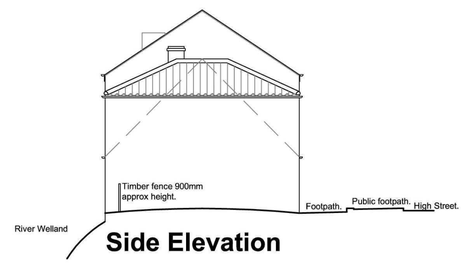

Side Elevation

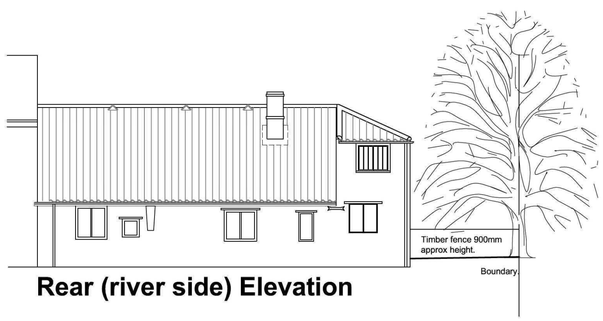

Rear (river side) Elevation

A	05.10.11	BUILDING REGULATION APPLICATION - internal window position amended. Internal step depth amended.	RCW
Ref.	Date	Description	Initial

Oglesby & Limb Ltd
Chartered Architect
Suites 4 & 5 Market Chambers
12 Market Place, Spalding, Lincolnshire
PE11 1SL
Tel: 01775 761196
e-mail: design@o-l-ltd.co.uk

Client:
Friends of Chain Bridge Forge

Project:
Proposed refurbishment of existing Blacksmiths Forge to form a museum.

High Street, Spalding

Drawing Title:
Existing Layout & Elevations

BUILDING REGULATION APPLICATION

Date: August 2011	Scale: 1:100 1:50
Drawn by: RCW	Checked by: AJO

Drawing Number: A0976 - 01	Rev: A