





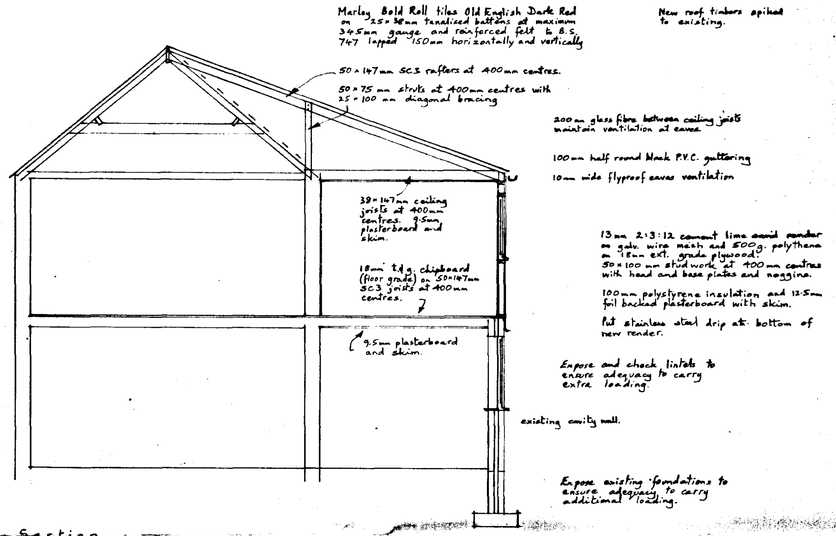

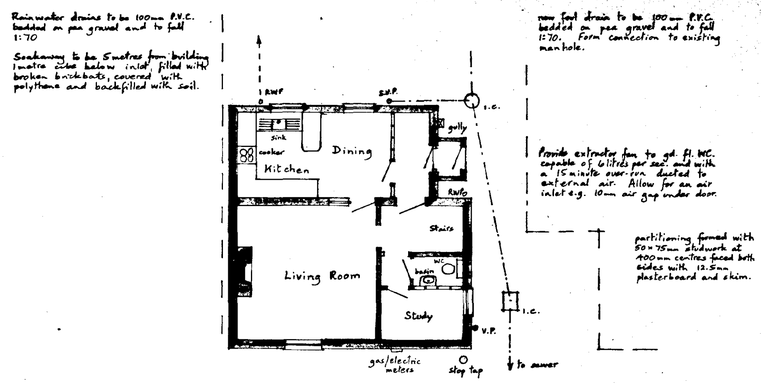

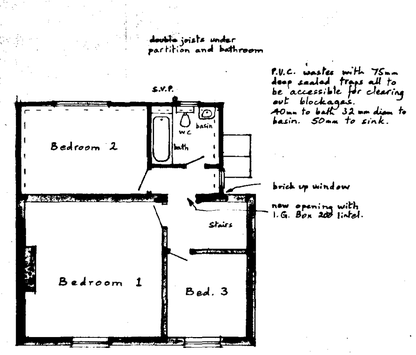

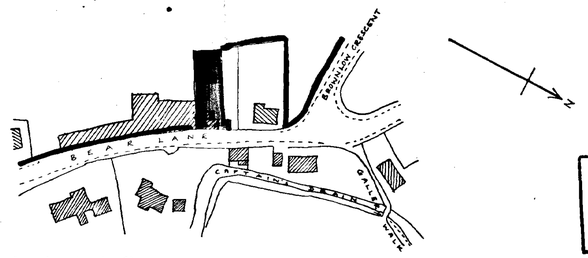

Location / Site Plan scale 1:1250 at A4.

SOUTH HOLLAND DC
HOUSING & PLANNING
04 JUL 2000
Ref: H 8544/00

DETERMINED
PLAN

Extension to House,
18, Bear Lane, PINCHBECK.

Written dimensions to be used in preference to scaled, and all measurements to be verified by checking on site	**Scale** 1:100 and 1:50
Local Authority Ref. Planning	**Drawing No.** 200703
Building Regulations	**Date** July 2000

A. ROFFE
BUILDING DESIGN & PLANS
1, Green Lane,
SPALDING, Lincs. PE11 2YB
Tel: 01775-723 680

© 2141 495T