



WEST ELEVATION



NORTH ELEVATION

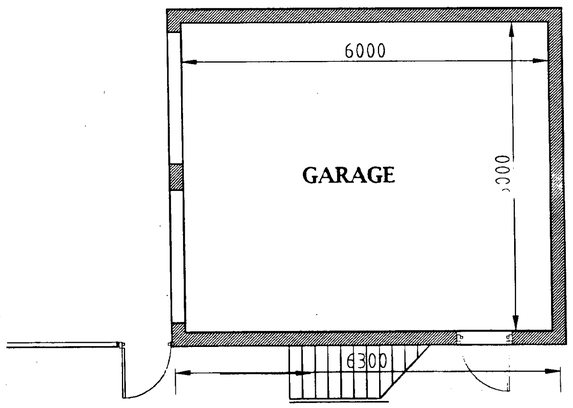

GROUND FLOOR

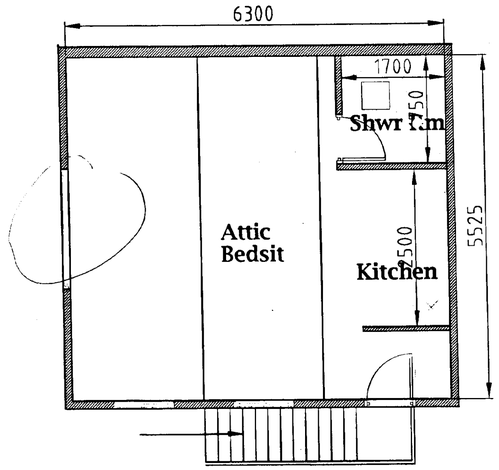

FIRST FLOOR

SHDC
Planning & Development
19 JUL 2002
Ref

DETERMINED
PLAN


JOHN D LYNCH
partnership
CHARTERED ARCHITECTS

Client
Mr & Mrs S & I Howes


Project
New Garage at No. 41 Cowbit Road

Drawing
Elevations and Plans of Proposals


Date	Drawn
July 2001	**JDL**
Job No. **1530**	Drawing No. **AB3**
Scale. **1:50**	Revision No. **A**

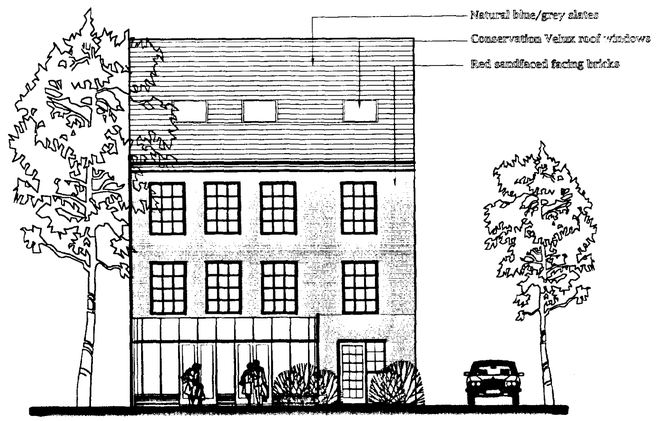


PROPOSED REAR ELEVATION

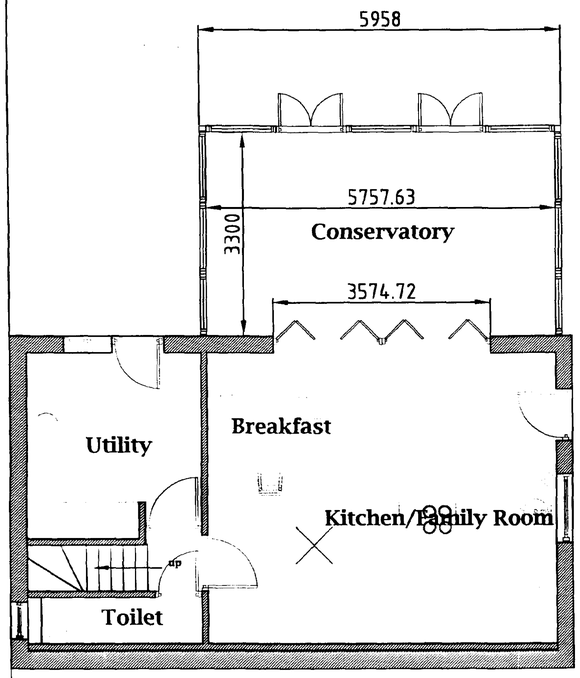


LOWER GROUND FLOOR PLAN

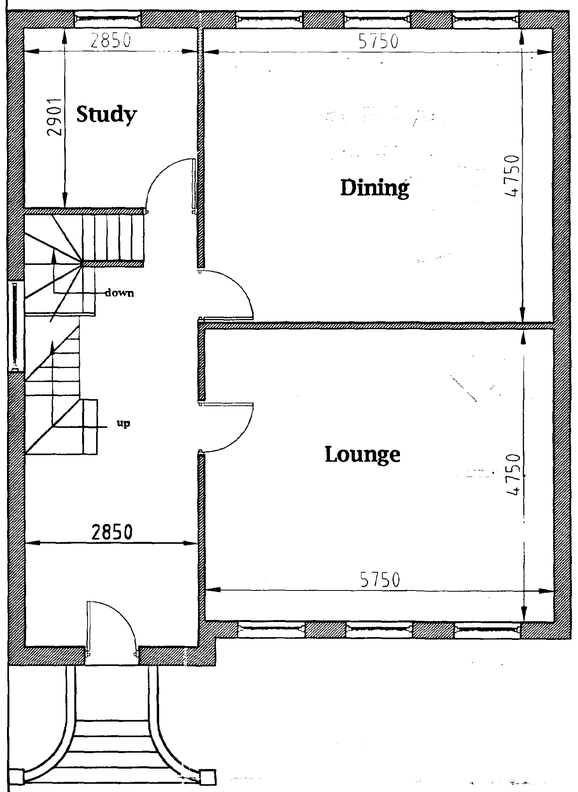


UPPER GROUND FLOOR PLAN

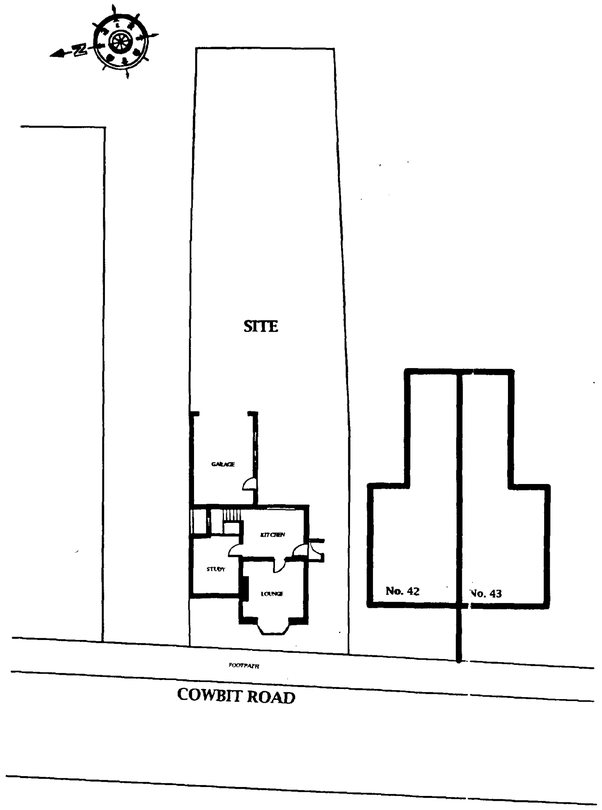

EXISTING SITE PLAN

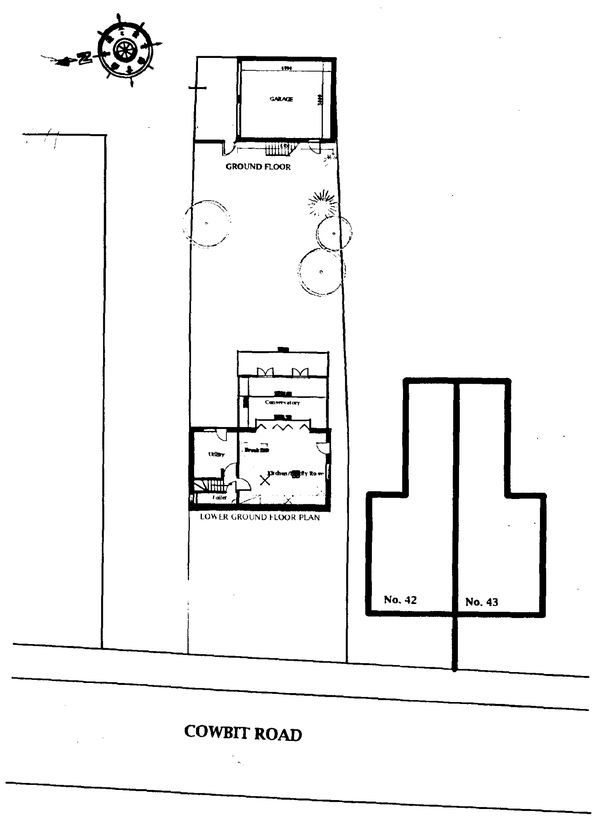

LOWER GROUND FLOOR PLAN

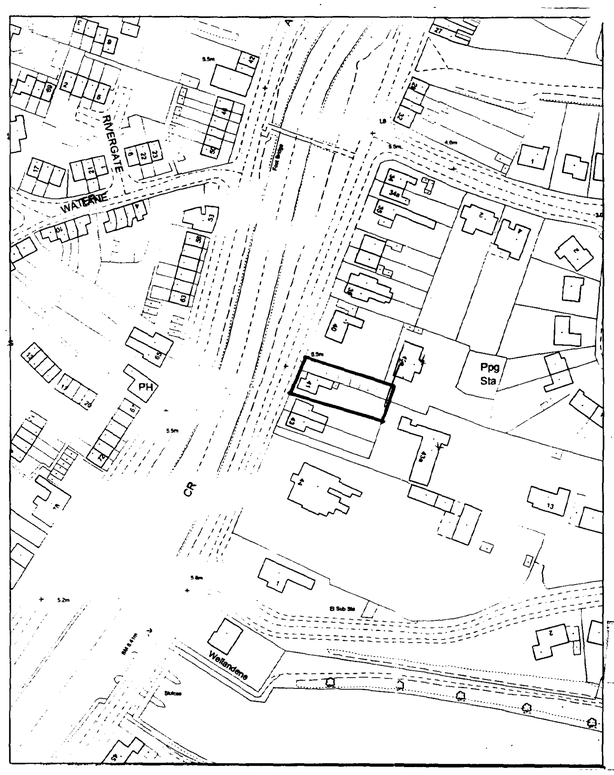

SHDC
Planning & Development
19 JUL 2002
847/02

DETE... PLAN

JOHN D LYNCH
partnership
CHARTERED ARCHITECTS

Client
Mr & Mrs S & I Howes


Project
New Dwelling No. 41
Cowbit Road, Spalding

Drawing
Rear Elevation, Lower & Upper Ground floors, Site and Location Plans

Date	Drawn
July 2001	JDL

Job No.	Drawing No.
1530	AB2


Scale.	Revision No.
1:50, 1 :100 , 1:200 & 1:1250	A

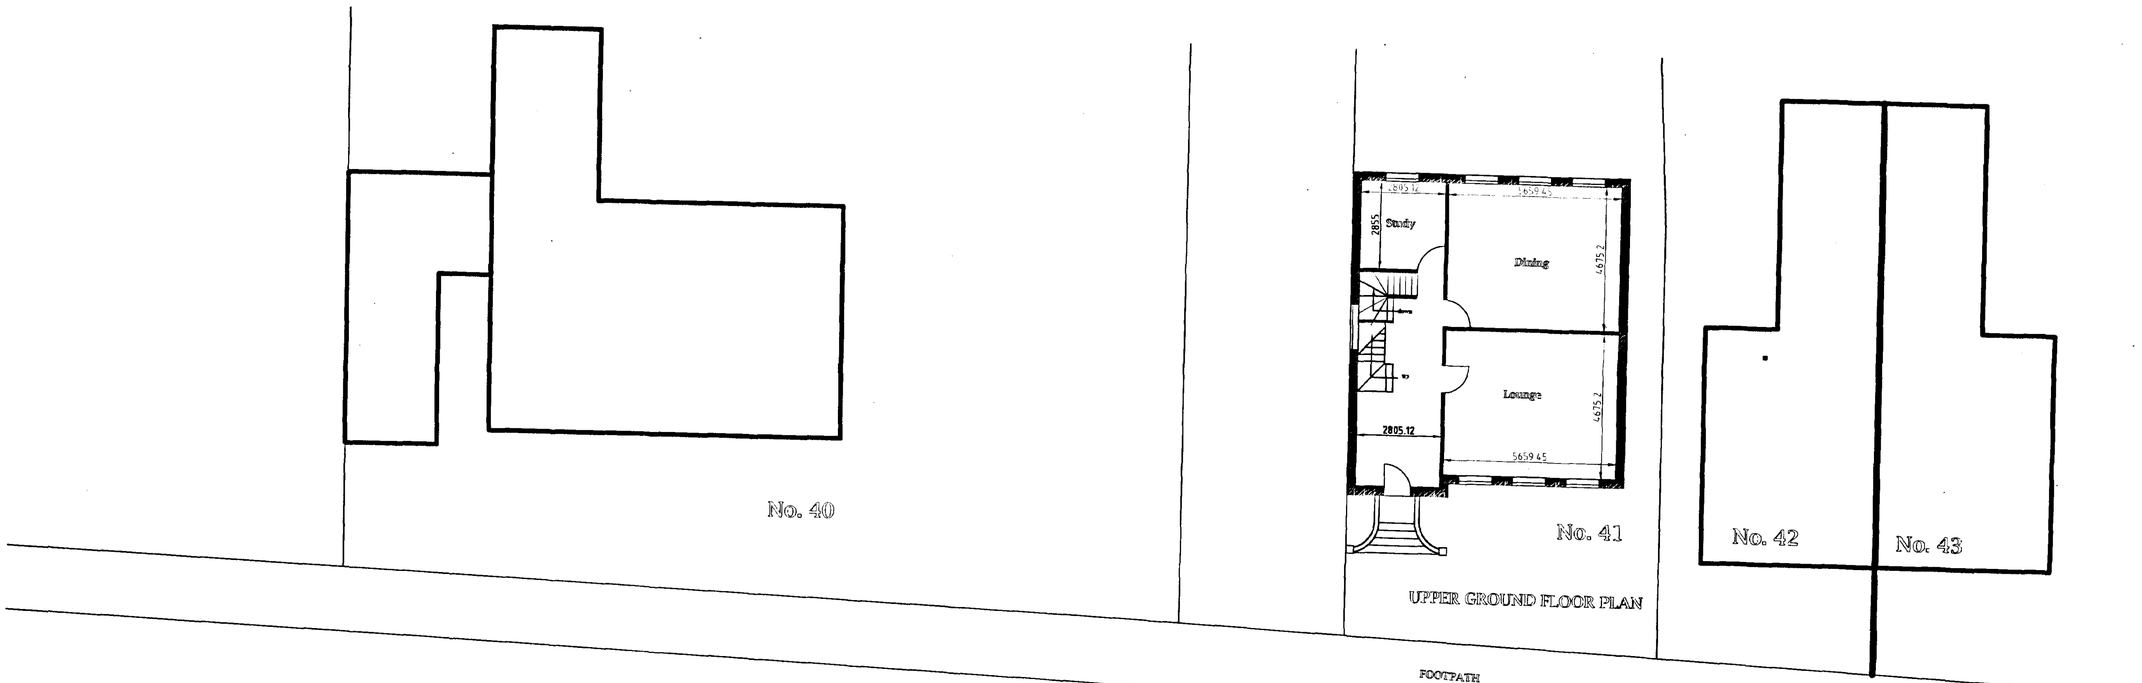

UPPER GROUND FLOOR PLAN

COWBIT ROAD

LAYOUT OF DWELLINGSS TO EITHER SIDE OF APPLICATION SITE.

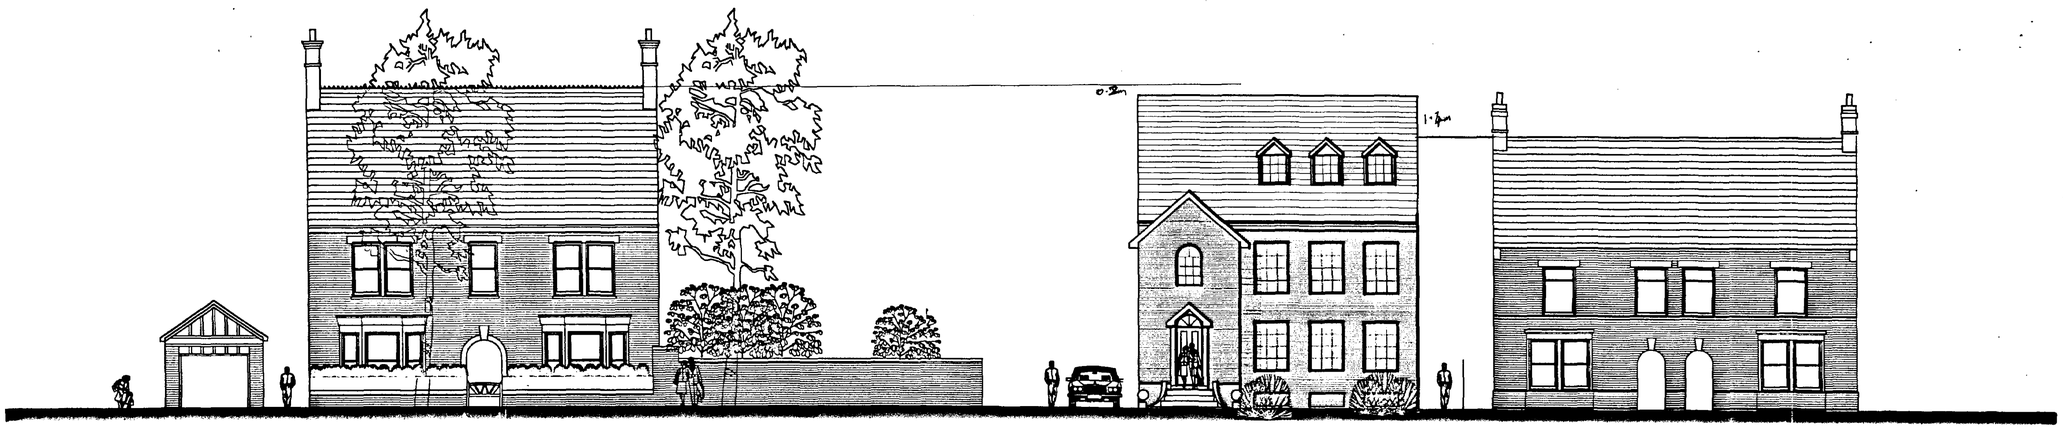

ELEVATION OF STREET FACADE TO RIVER WELLAND

SHDC
Planning & Development
05 FEB 2003
Ref

DETERMINED
PLAN


JOHN D LYNCH
partnership
CHARTERED ARCHITECTS

Client:-
Mr & Mrs S&I Howes


Project:-
Proposed New Dwelling at 41 Cowbit Road, Spalding

Drawings
Details of street elevation to Cowbit Road


Date :	*Drawn*
Jan. 2003	**JDL**
Job No. **1530**	*Drawing No.* **AD/1**
Scale. **1:100**	*Revision No.*

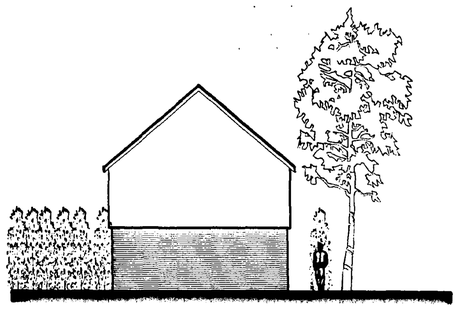


SOUTH ELEVATION OF GARAGE

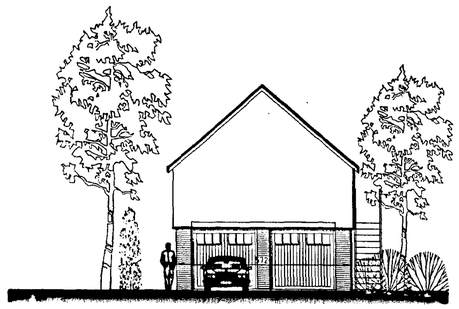


NORTH ELEVATION OF GARAGE

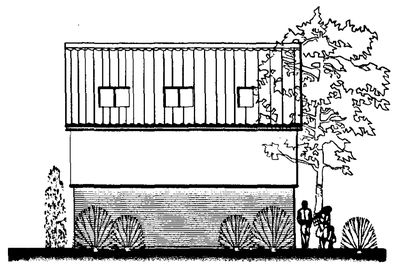


EAST ELEVATION OF GARAGE

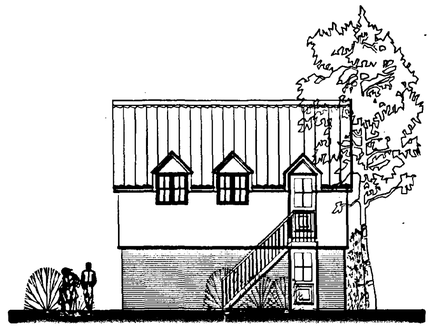


WEST ELEVATION OF GARAGE

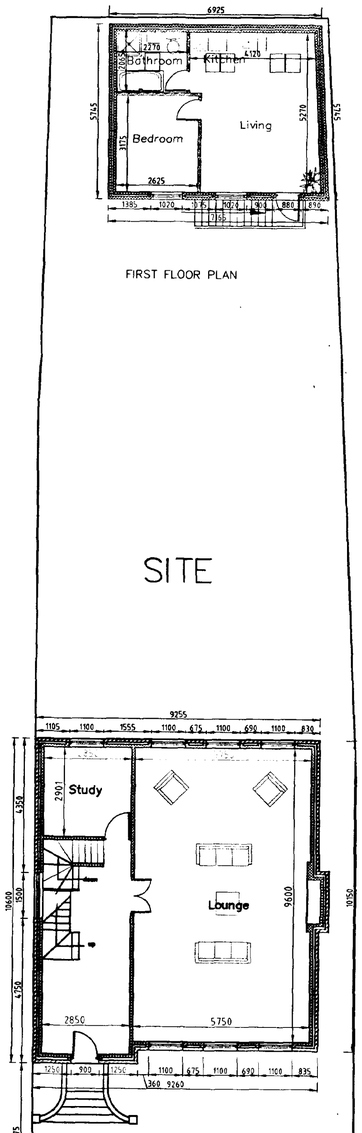

FIRST FLOOR PLAN

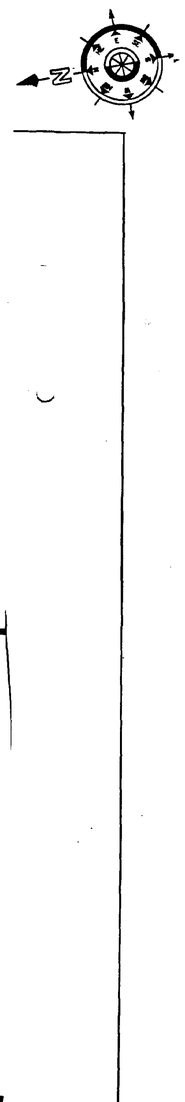

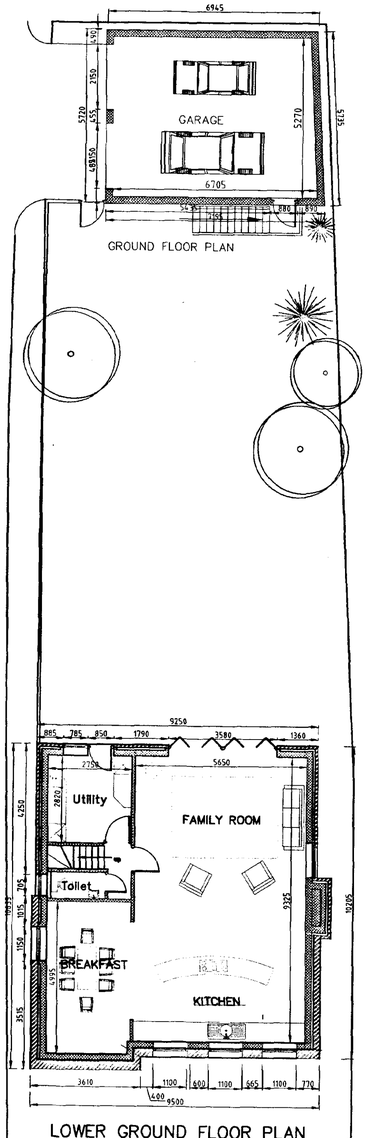


SITE

UPPER GROUND FLOOR PLAN

No. 42

LOWER GROUND FLOOR PLAN

No. 42

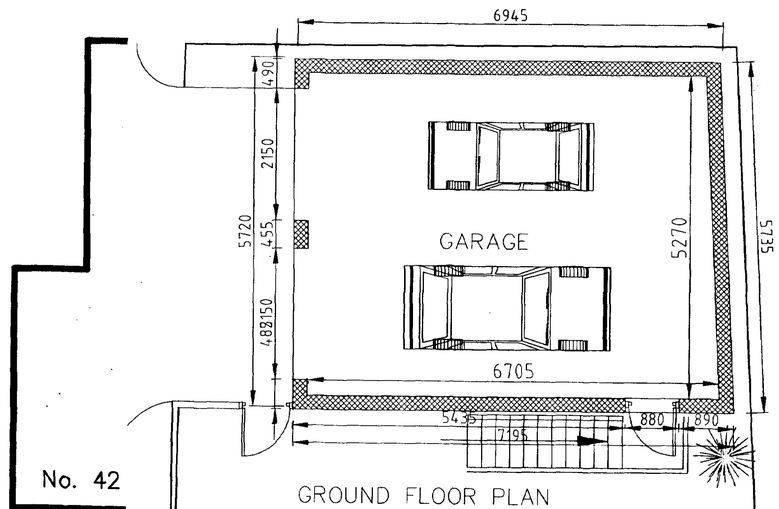

GROUND FLOOR PLAN

JOHN D LYNCH
partnership
CHARTERED ARCHITECTS

Client:-
Mr & Mrs S & I Howes

Project:-
New garage and Flat over

Drawings
Elevations & Plans

Date :	*Drawn*
May 2003	**JDL**
Job No.	*Drawing No.*
1530	**AG/2**
Scale.	*Revision No.*
1:100 & 1:50	**A.B.**