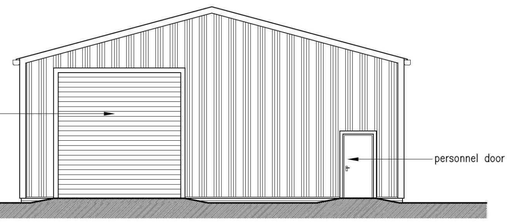
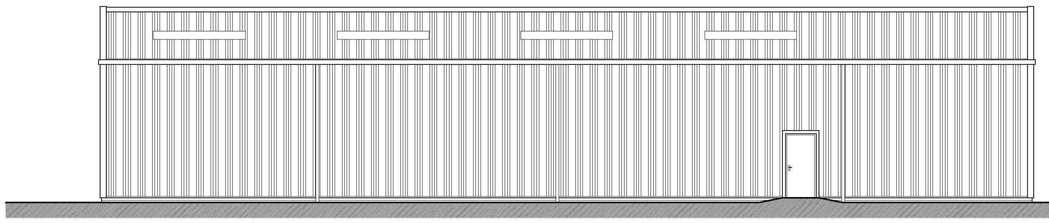


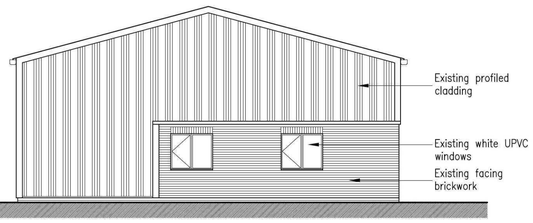

Front Elevation 1:100



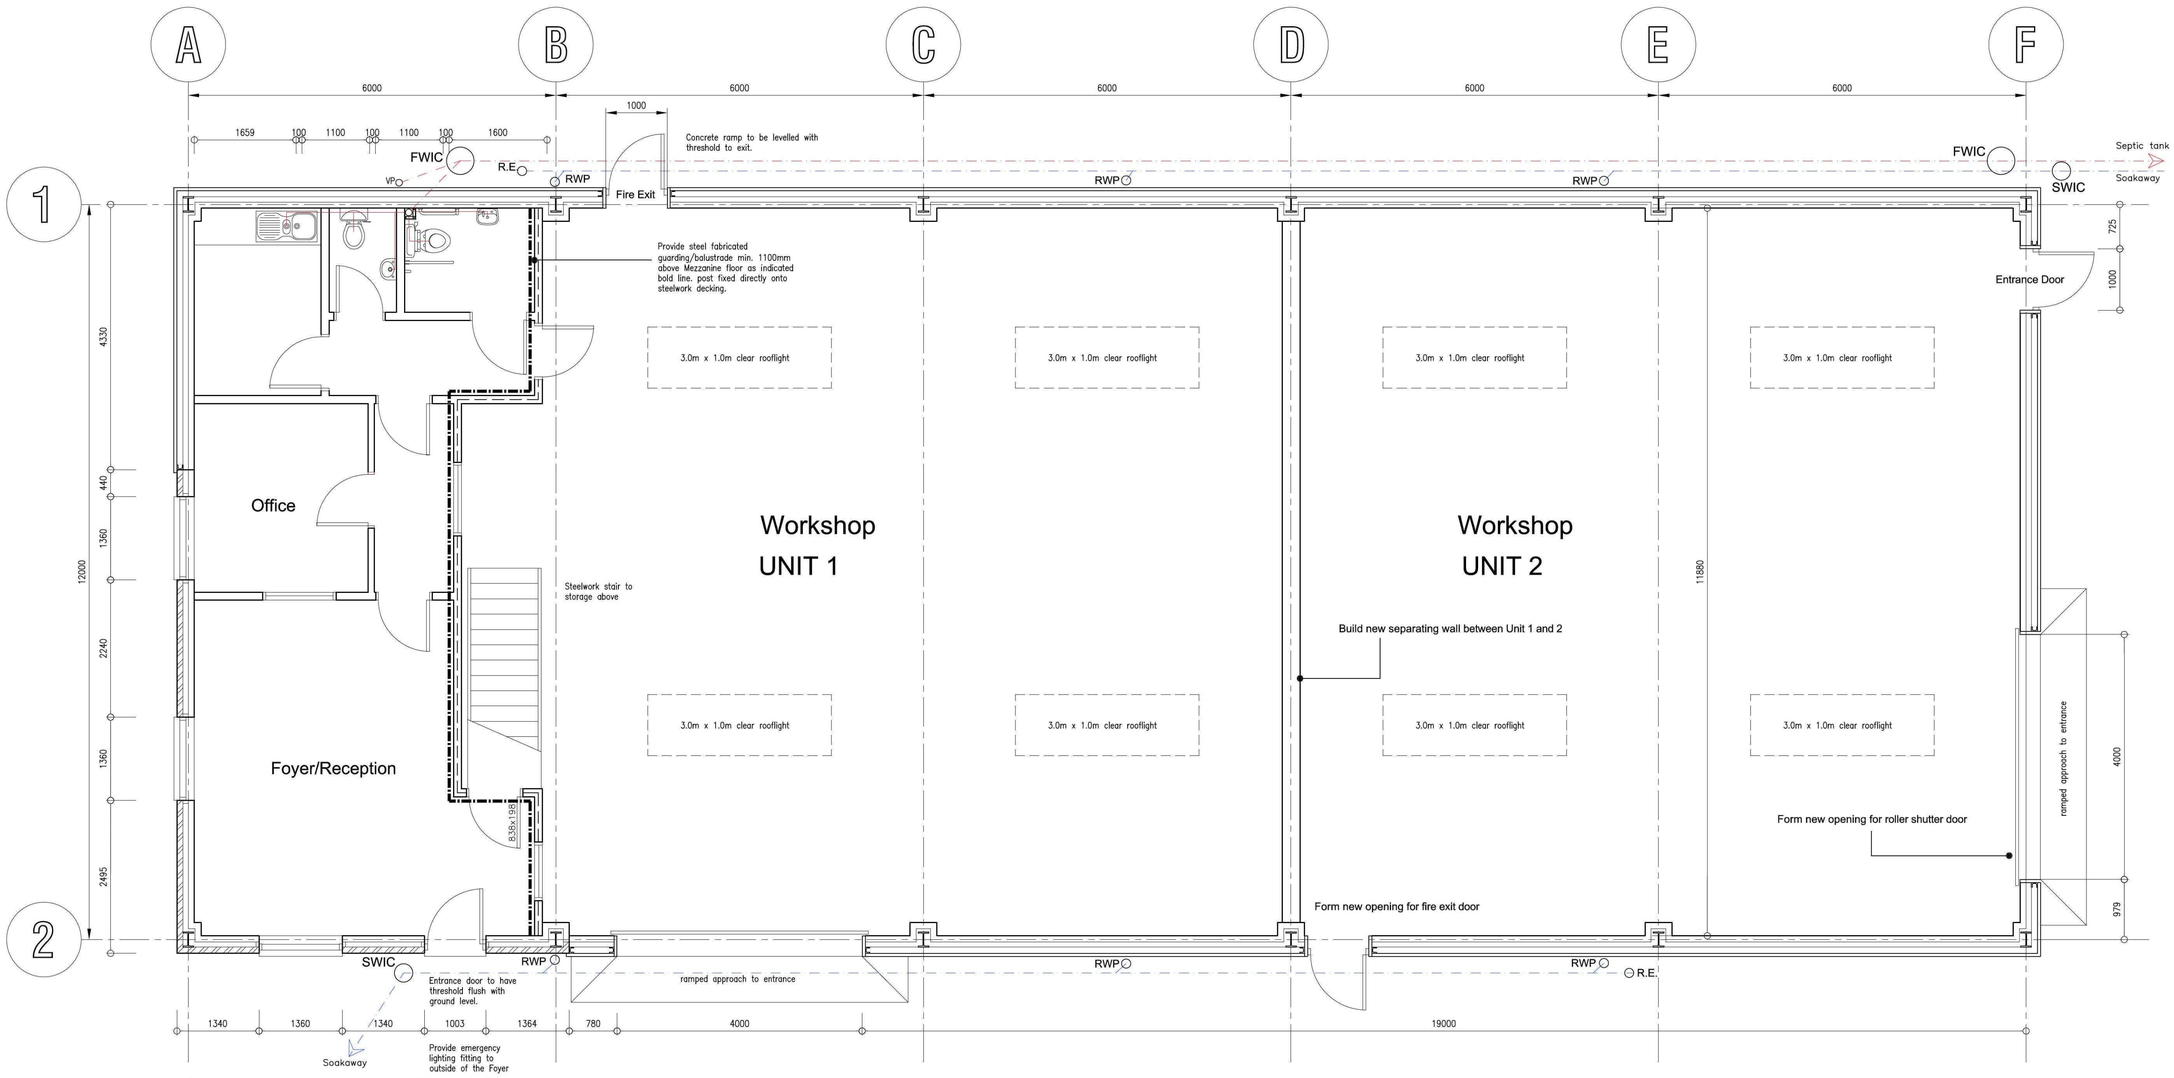

Side Elevation



Rear Elevation




Side Elevation




Proposed Ground Floor Plan 1:50

Peter Humphrey Associates Ltd.
ARCHITECTURAL DESIGN AND BUILDING

PROJECT

Proposed Change of Use
Kellett Gate
Low Fulney
Spalding
Lincolnshire

DRAWING TITLE
Proposed plan and Elevations

CLIENT
W.H. Shoebridge & Sons Ltd.

DATE October 2011 SCALE as shown JOB No. 4753-P01

DO NOT SCALE FROM THIS DRAWING

COPYRIGHT: THIS DRAWING MUST NOT BE ISSUED, LOANED OR COPIED WITHOUT THE CONSENT OF PETER HUMPHREY ASSOCIATES

Peter Humphrey Associates
ARCHITECTURAL DESIGN AND BUILDING
TELEPHONE 01945 466 966
FAX 01945 466 433
E-MAIL: info@peterhumphrey.co.uk
30 OLD MARKET WISBECH CAMBS PE13 1NB
Chartered Institute of Architectural Technologists