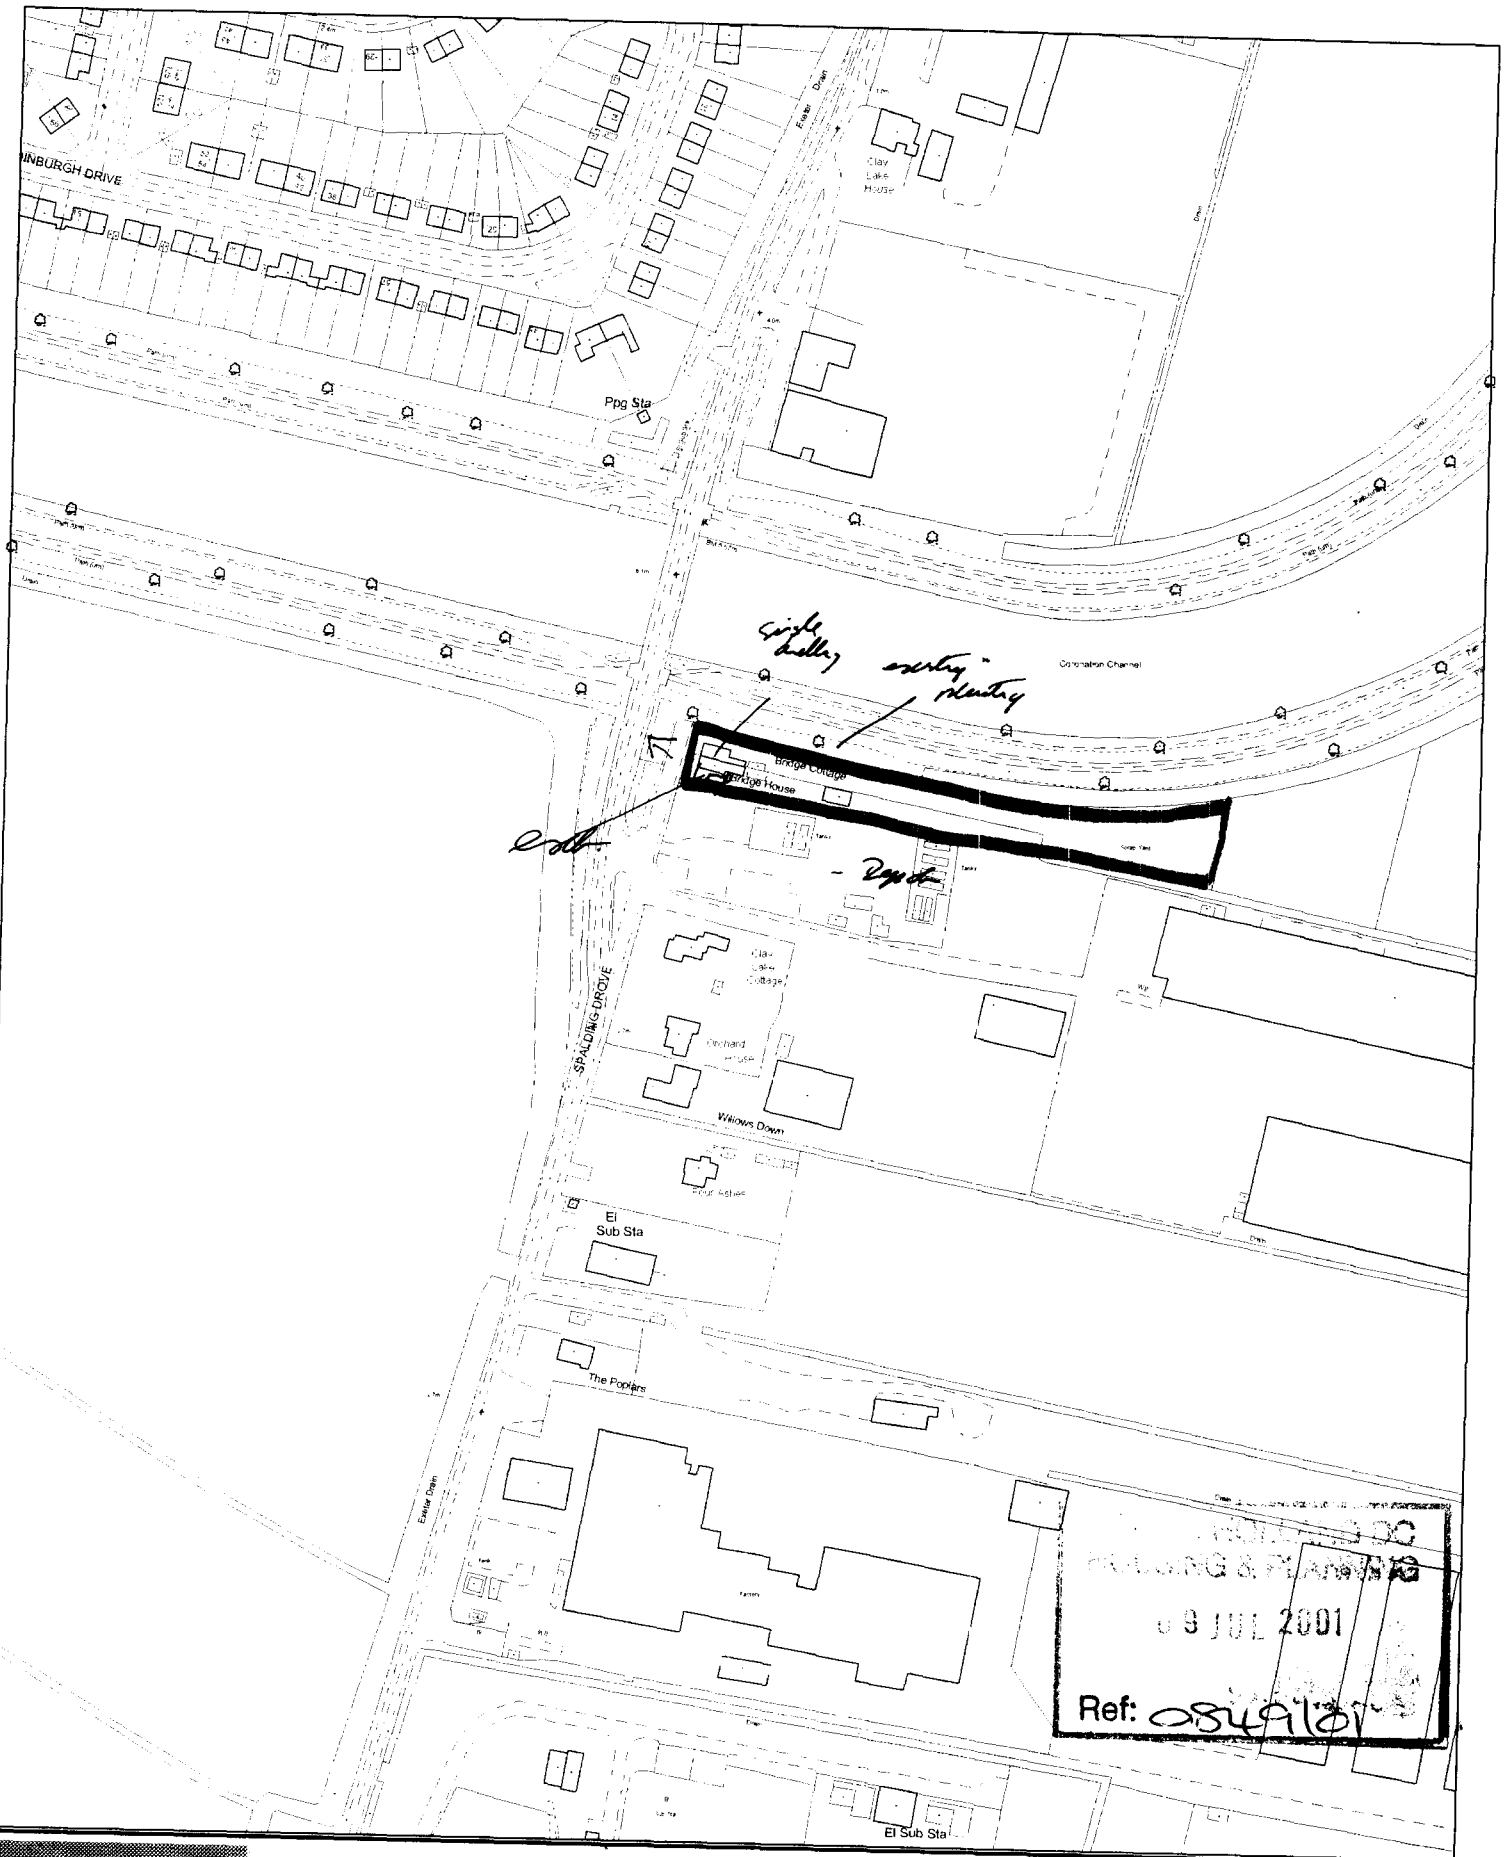



This copy has been produced specifically for the map return scheme purposes only. No further copies may be made.

Scale: 1:2500


Council Offices, Priory Road, Spalding, Lincolnshire PE11 2XE

This map is reproduced from Ordnance Survey material with permission of Ordnance Survey on behalf of Her Majesty's Stationery Office (c) Crown copyright. Unauthorised reproduction infringes Crown copyright and may lead to prosecution or civil proceedings. South Holland District Council LA079413 2001


Veranda at back
approx 7-8ft

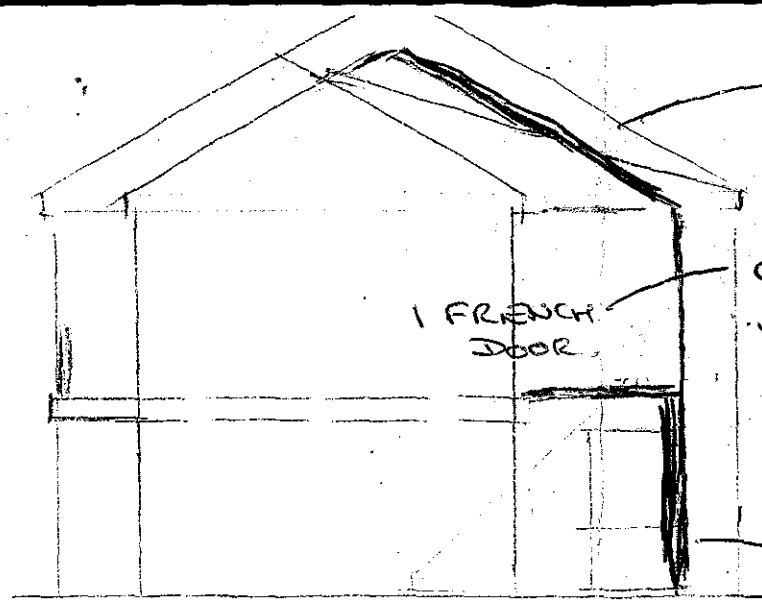


SIDE ELEVATION

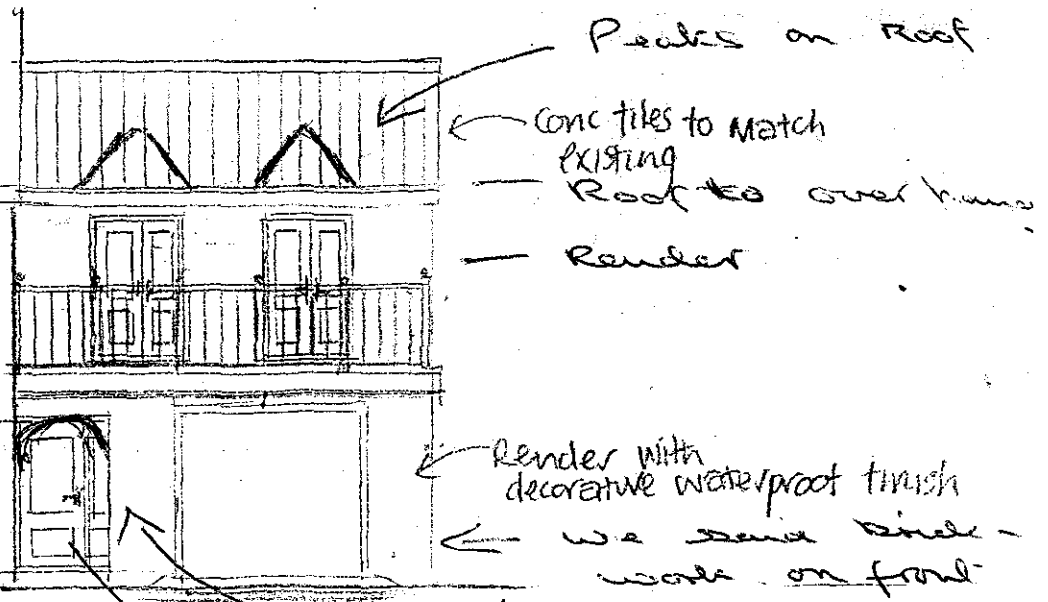


FRONT ELEVATION

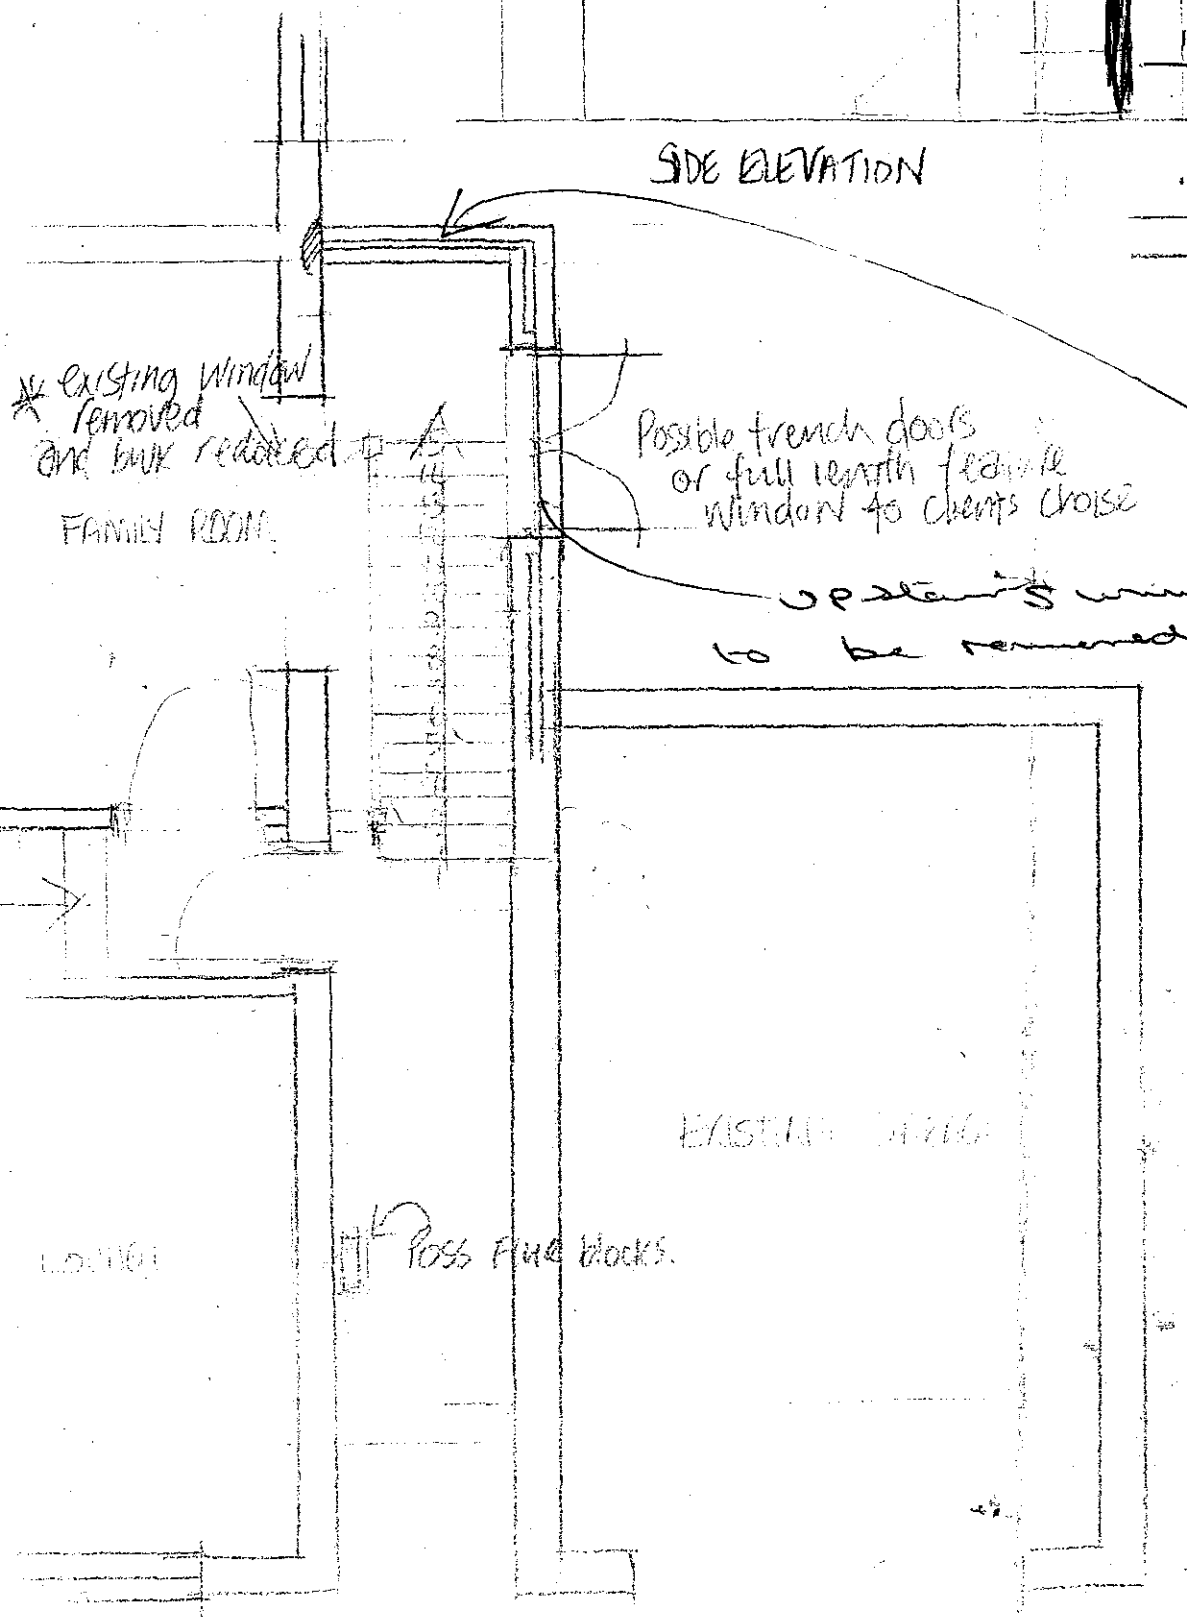

GROUND FLOOR PROPOSED

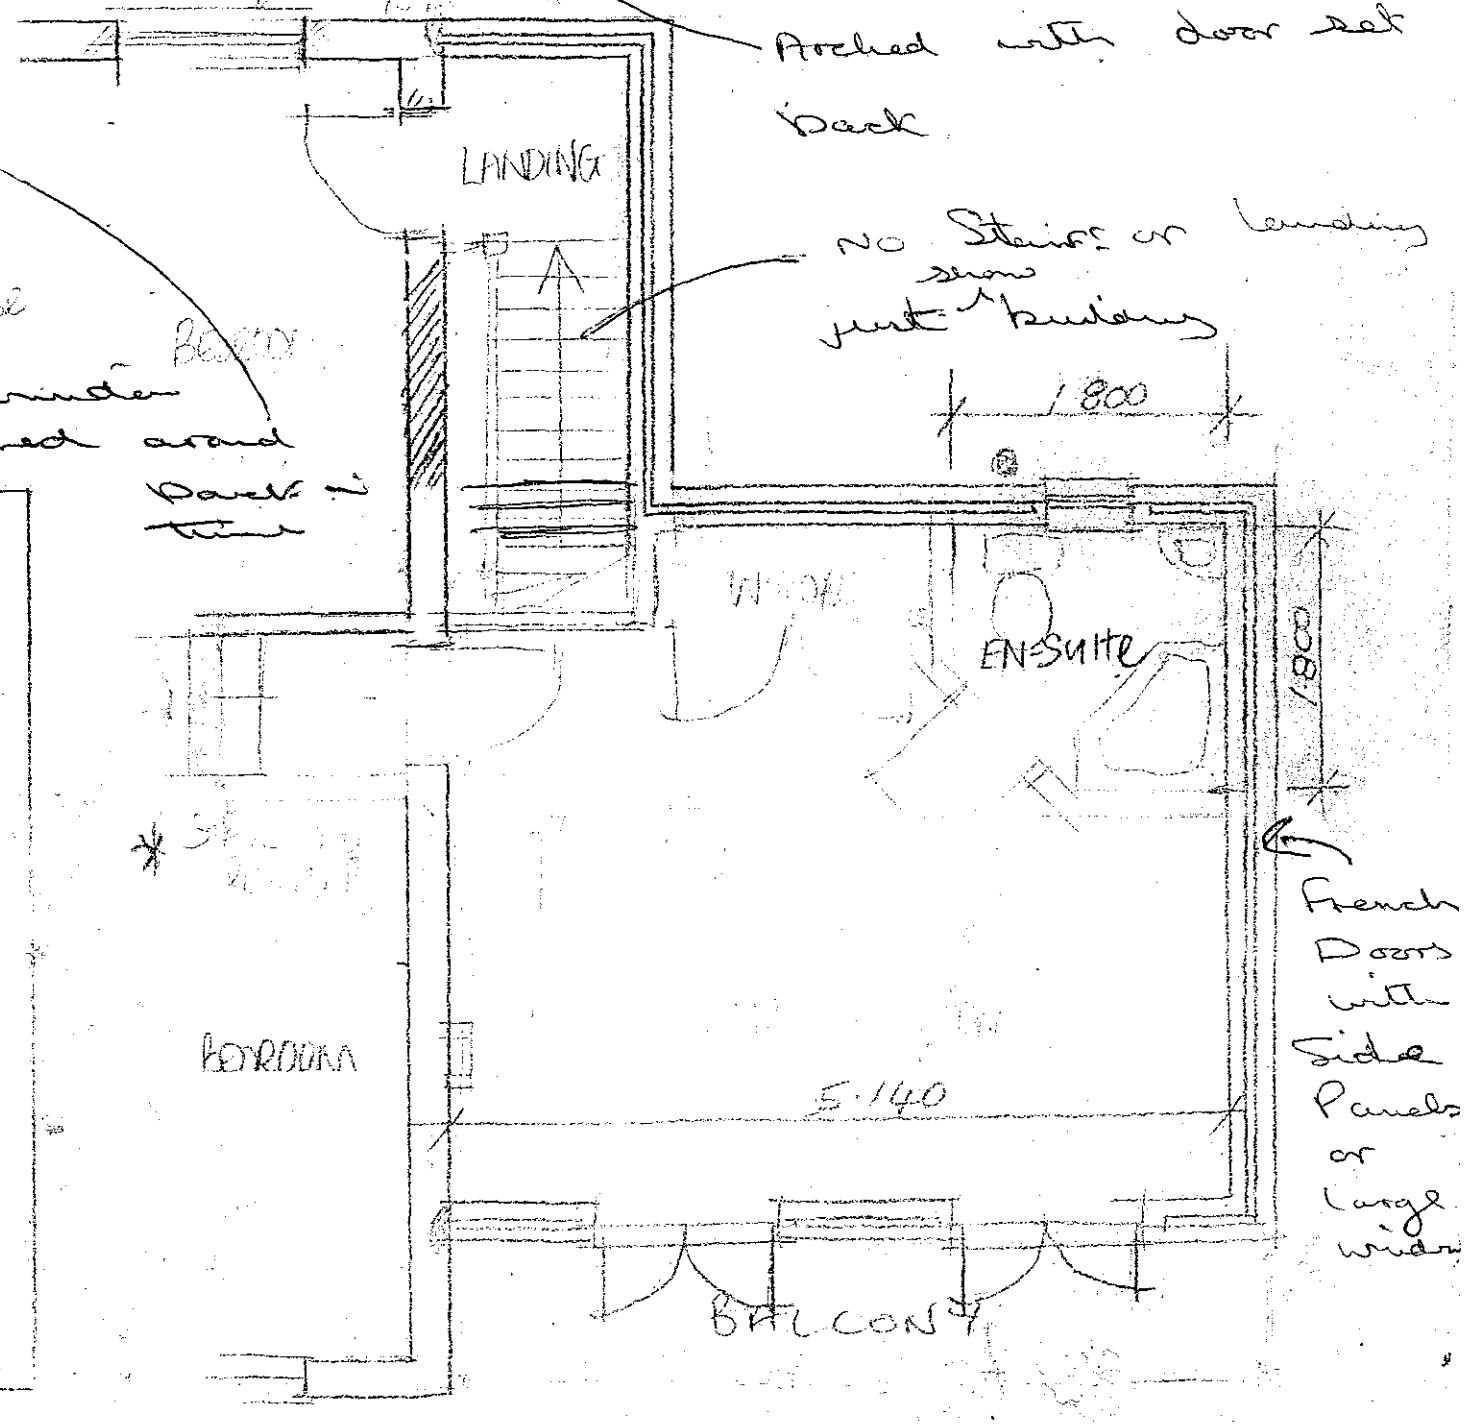

FIRST FLOOR PROPOSED

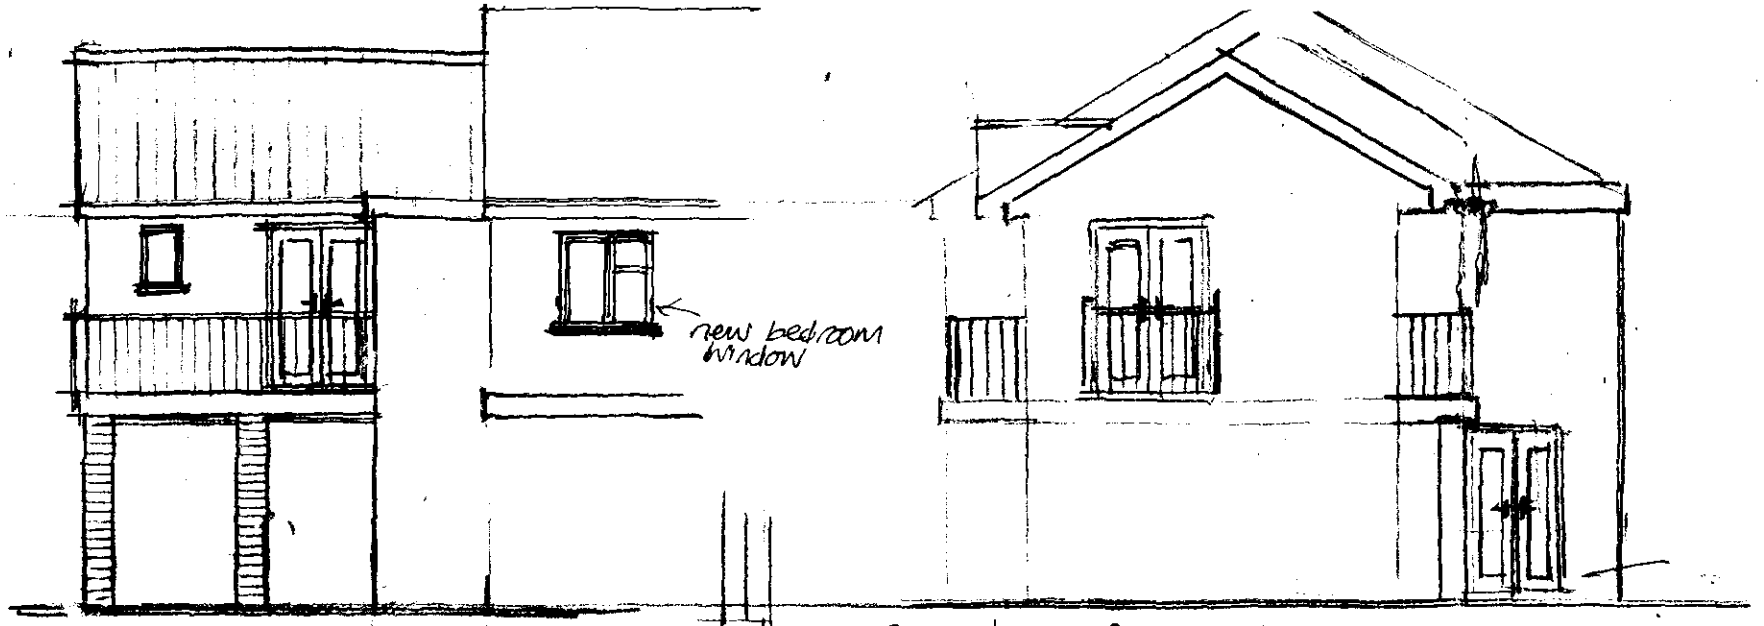


REAR ELEVATION




FRONT ELEVATION

SIDE ELEVATION

1:500

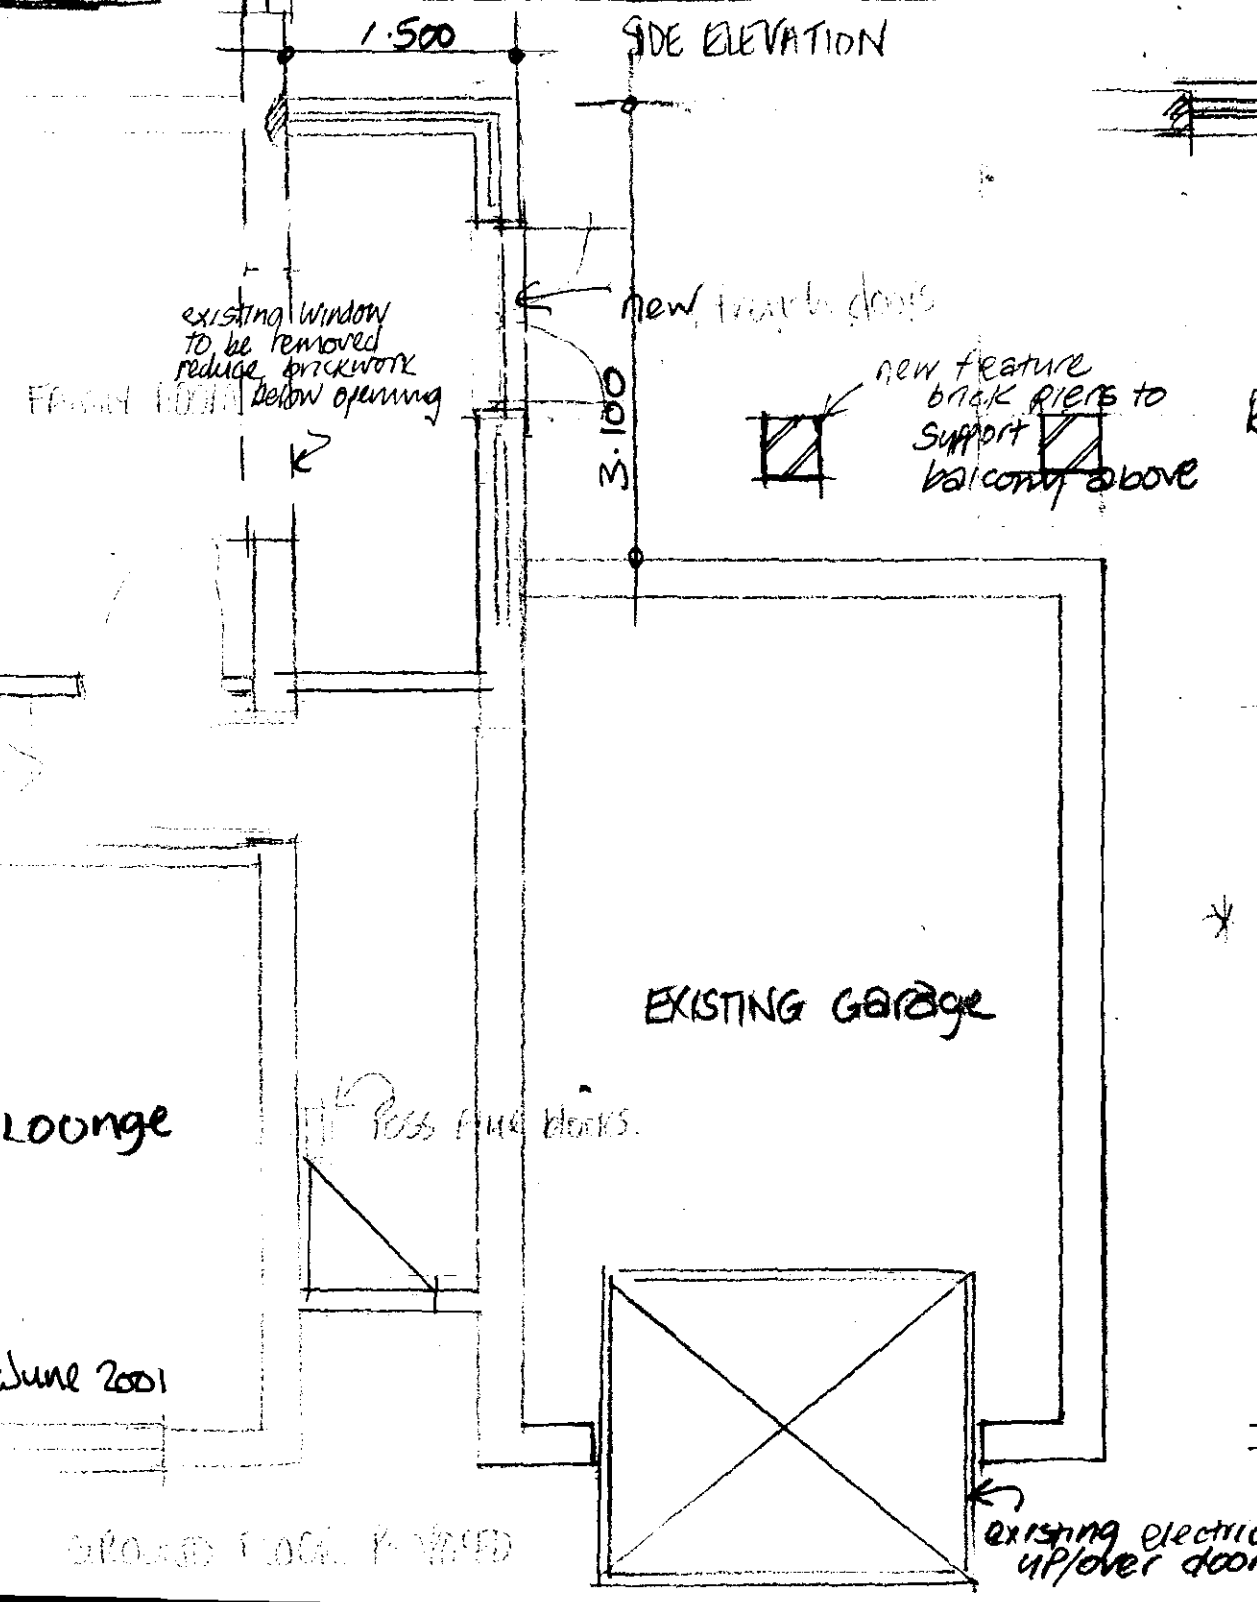

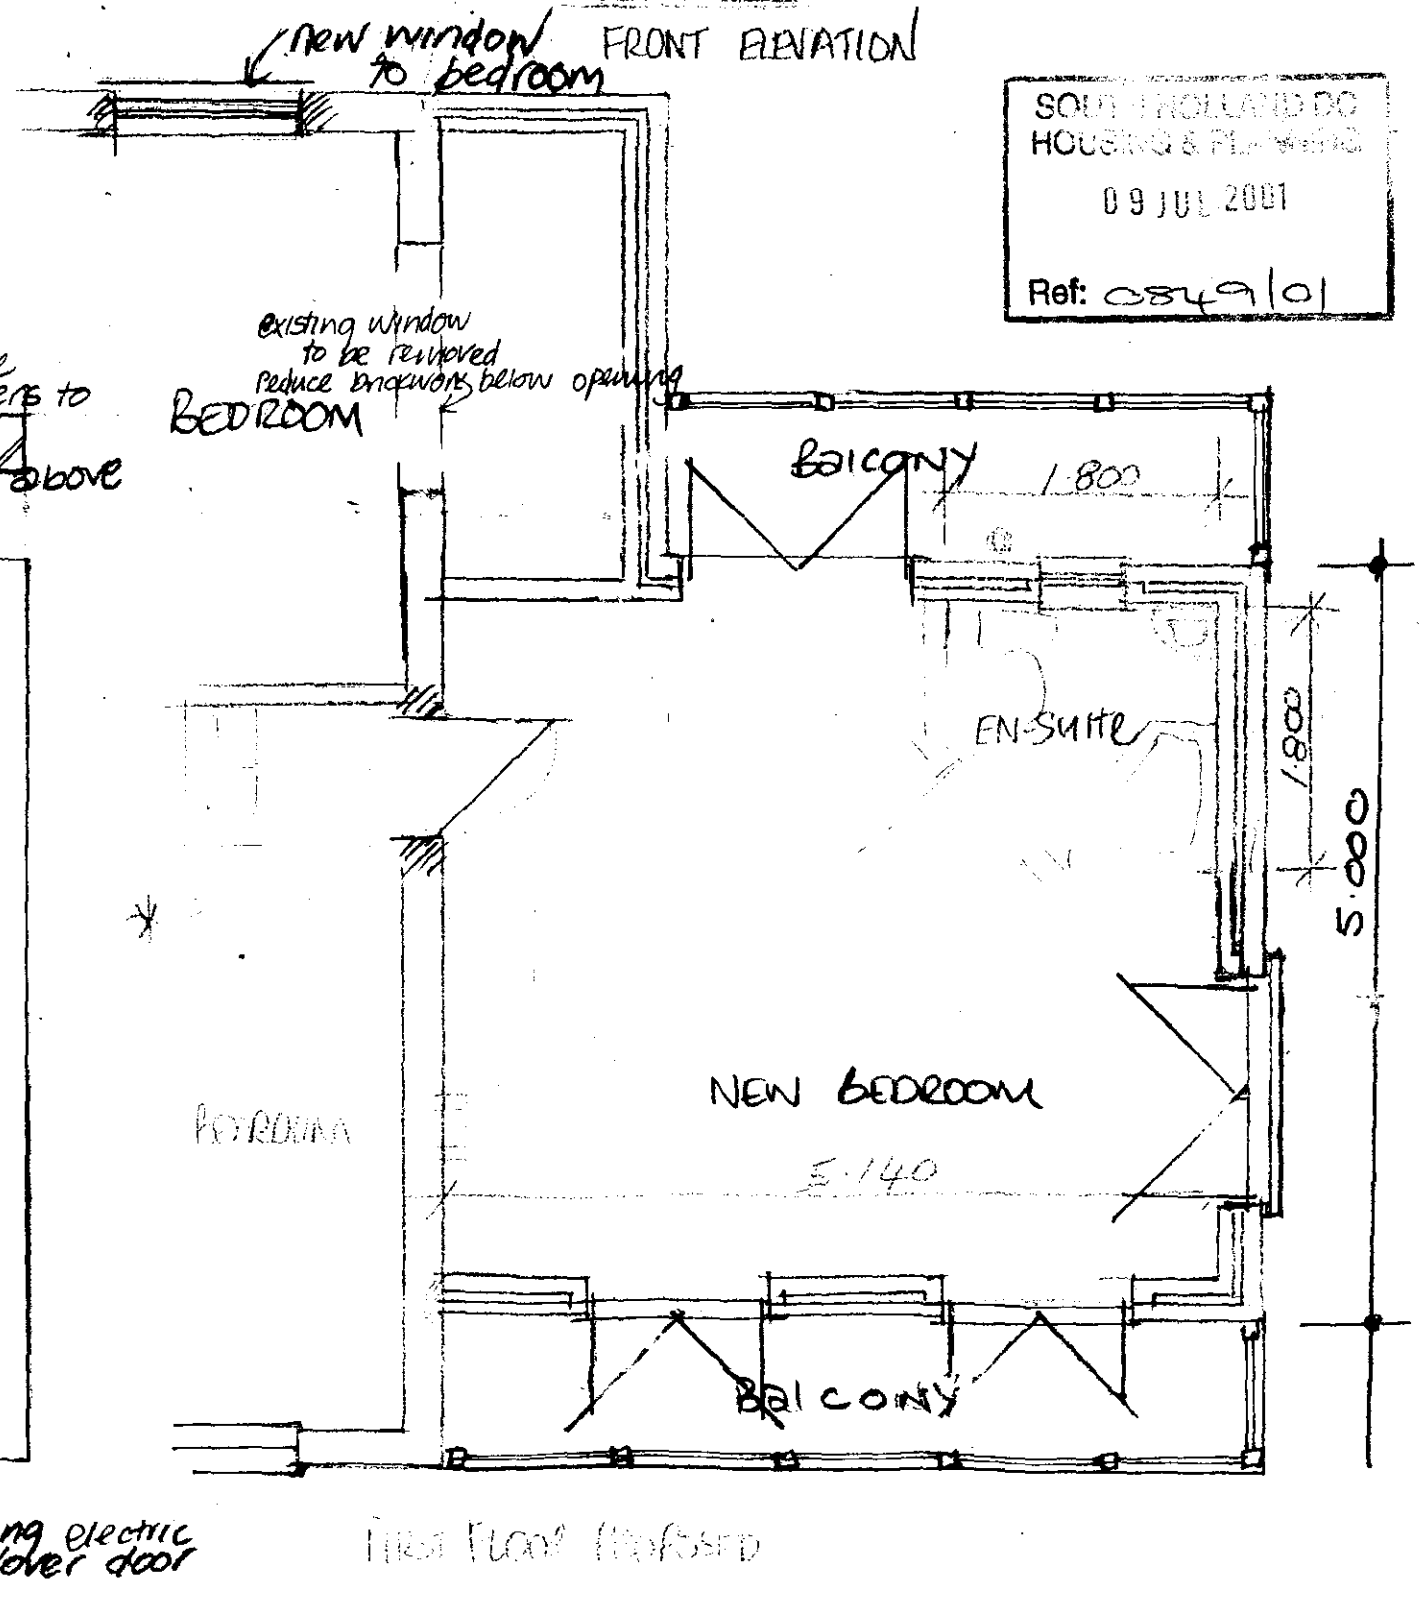

SOUTH HOLLAND DC
HOUSING & PLANNING
09 JUL 2001
Ref: 0849/01

Project: Proposed extension above garage and works.
At: Bridge House.
Clay Lake. Spalding

Clients: Mr & Mrs T.J. Street.

Scale 1:50 & 1:100 date: June 2001

