
© Rick Smith Design 2025

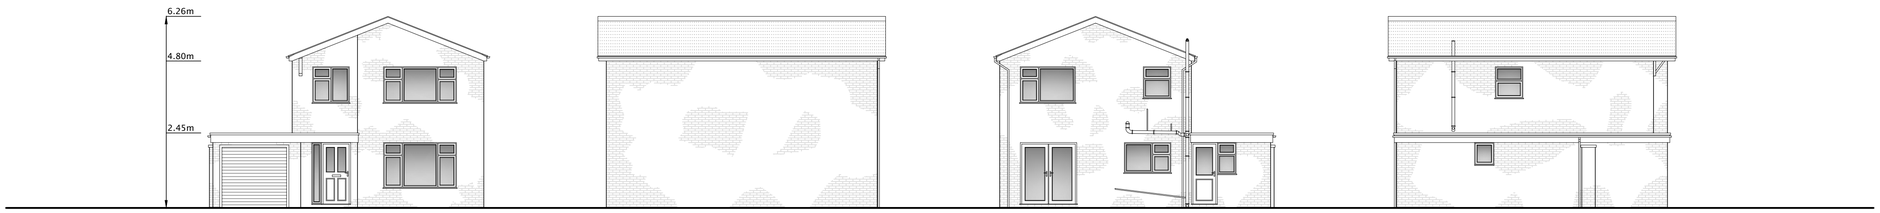

Front (South-West)

Side (South-East)

Rear (North-East)

Side (North-West)

Existing Elevations (scale 1:100)


Scale Bar
0.0m 5.0m



Ordnance Survey, (c) Crown Copyright 2026. All rights reserved. Licence number 100022432


Site Location Plan (scale 1:1250)

Scale Bar
0.0m 20.0m 40.0m 60.0m 80.0m 100.0m

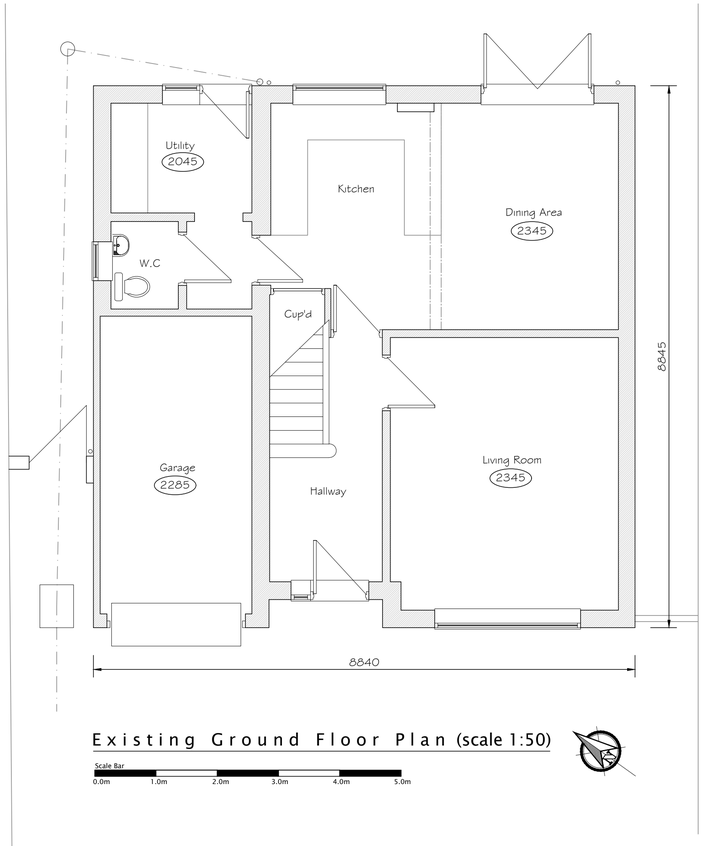

Existing Ground Floor Plan (scale 1:50)

Scale Bar
0.0m 1.0m 2.0m 3.0m 4.0m 5.0m

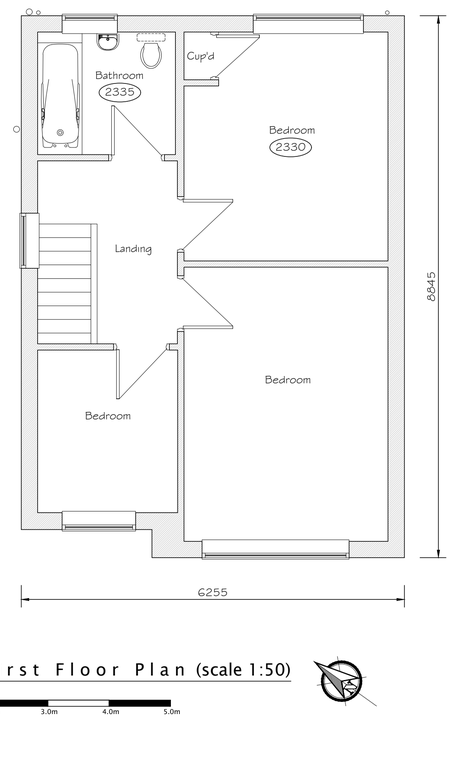

Existing First Floor Plan (scale 1:50)

Scale Bar
0.0m 1.0m 2.0m 3.0m 4.0m 5.0m

Revision	Amendment	Date

Client

Project
Proposed Extensions and Alterations
75 Aintree Drive
Spalding
Lincolnshire

Drg Title
Existing Plans and Elevations

Drg No.
263794-01

Scale
1:50
1:100

Date
07/26

Rick Smith Design
Architectural Design Consultancy
Ardent House, 18 Eastgate
Sleaford, Lincolnshire NG34 7DP
Tel: 01529 414363 or 07786 838788
e-mail: rick@ricksmithdesign.com