HOLLAND MARKET
Spalding
PE11 1RQ

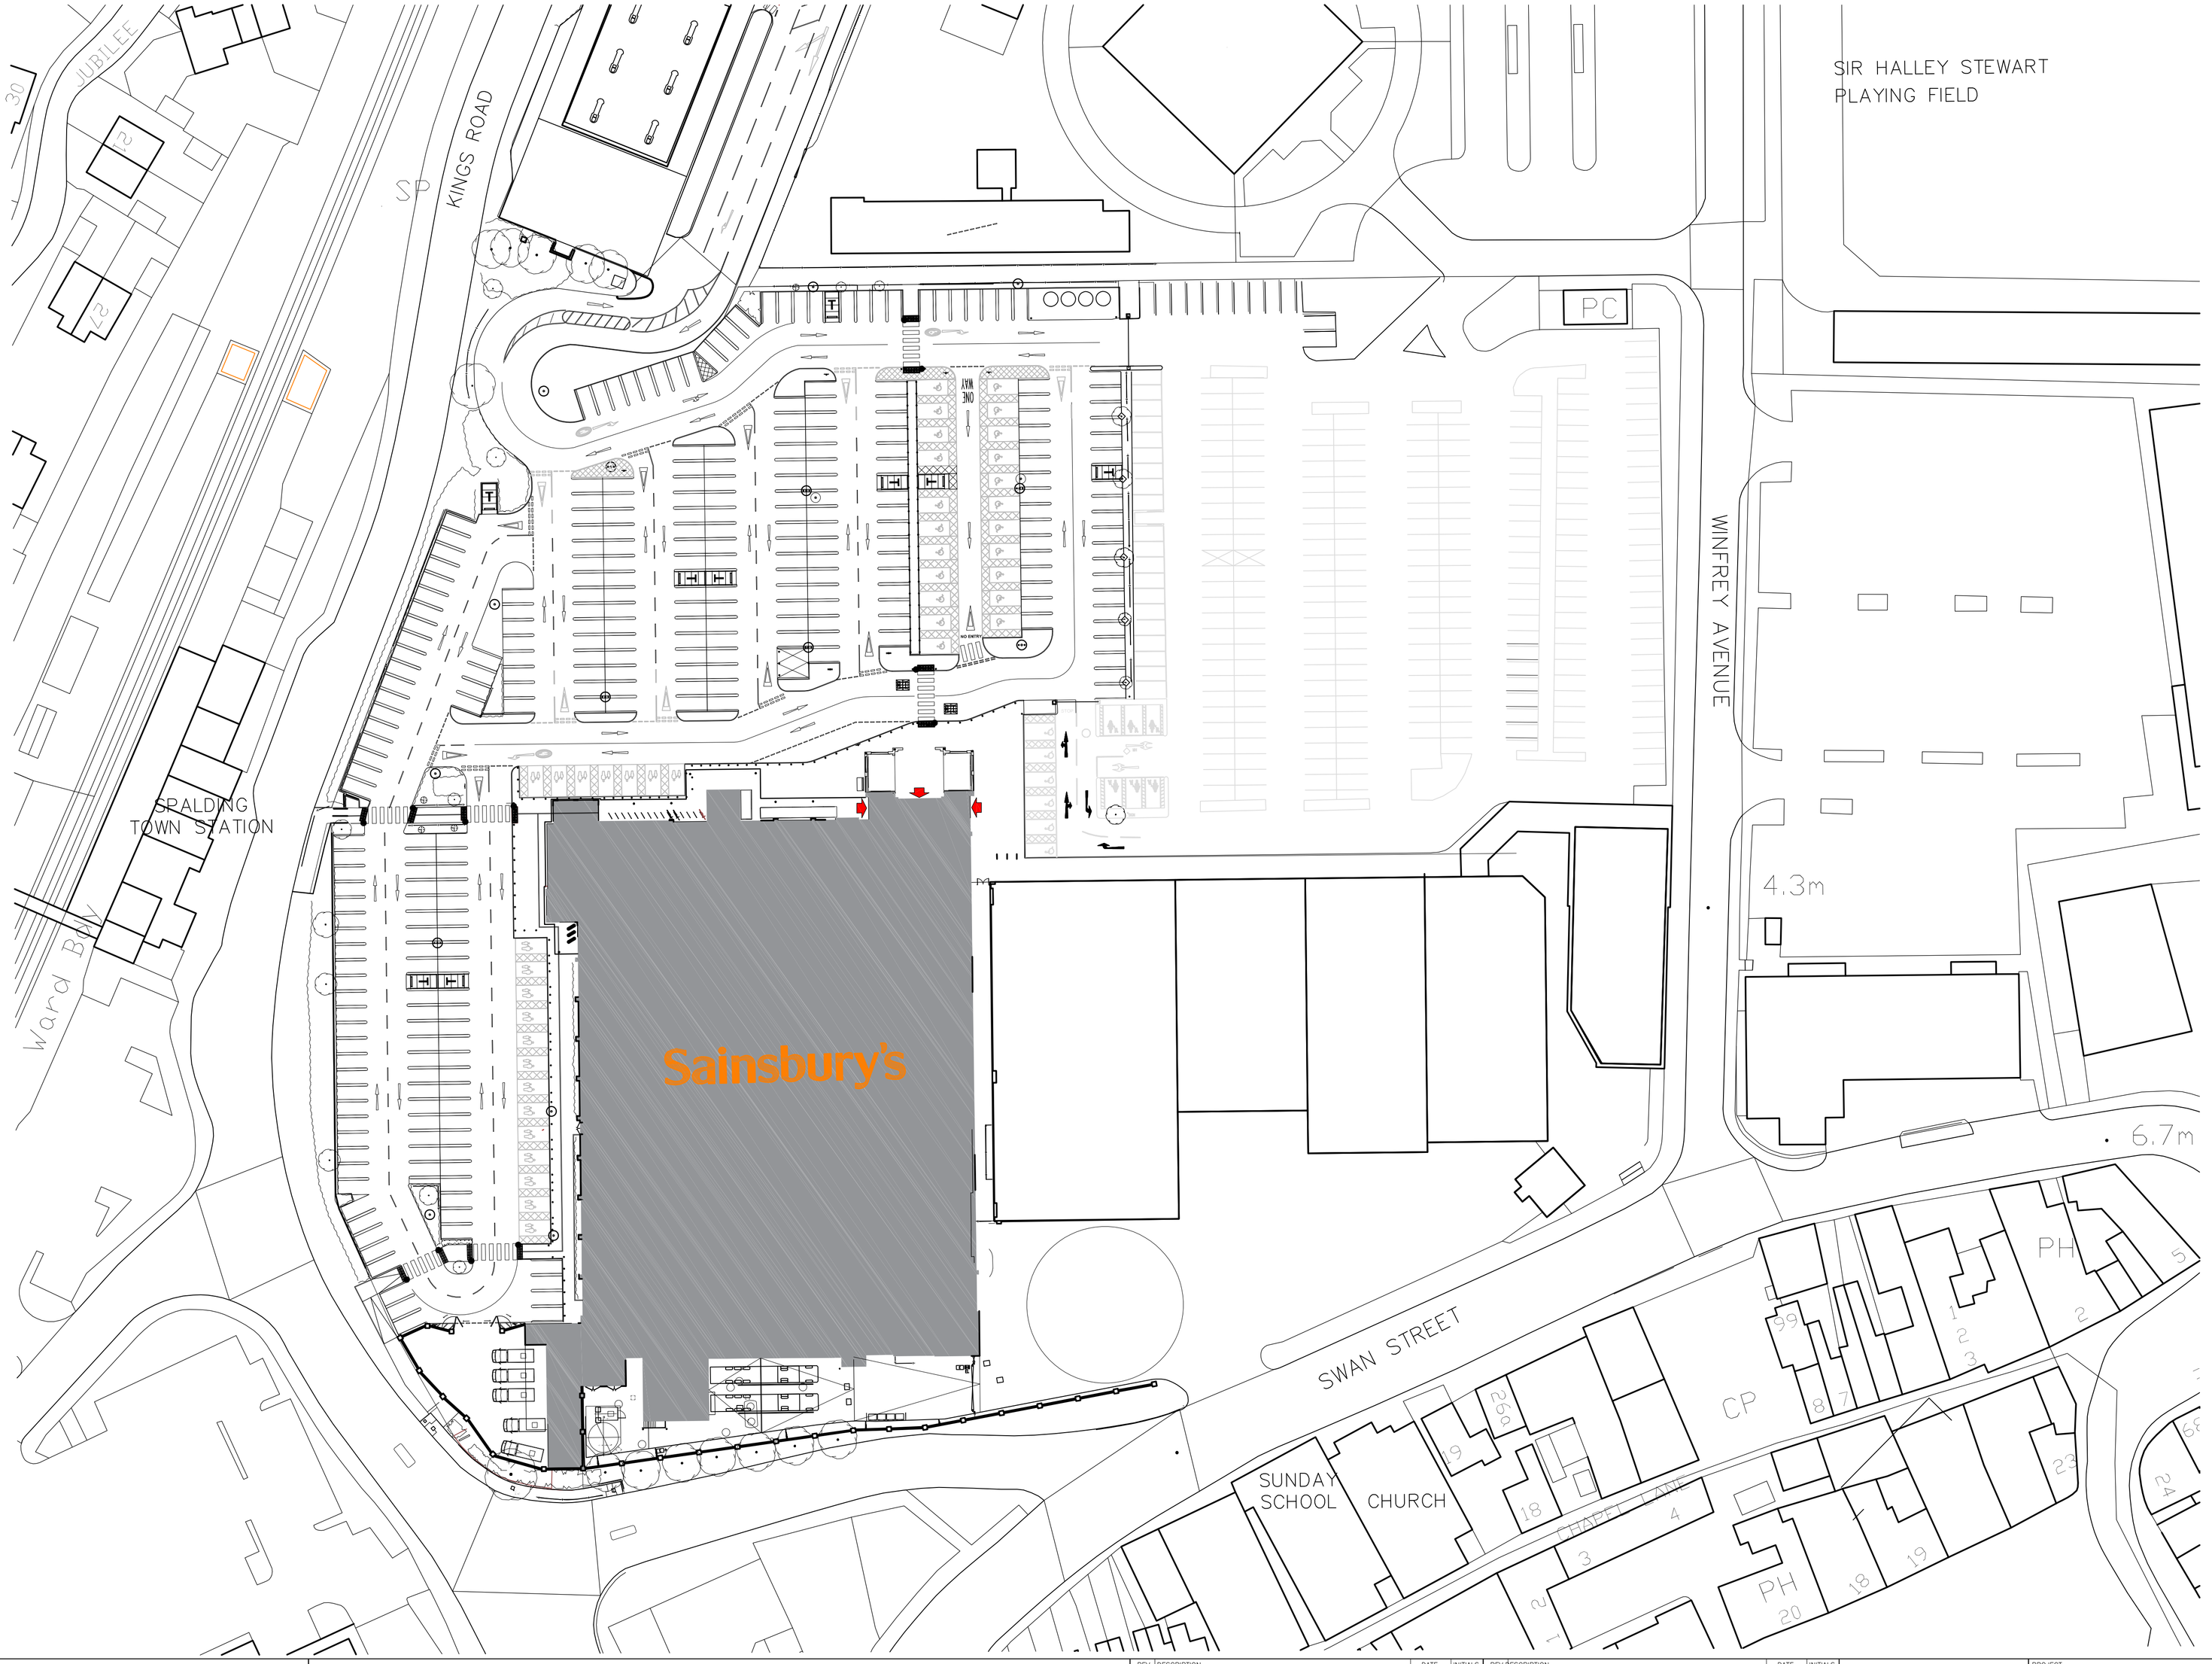

CLIENT

Sainsbury's
Supermarkets Ltd.

0m 10m 20m 30m 40m 50m

REV.	DESCRIPTION	DATE	INITIALS

All drawings are subject to full site survey. All dimensions are to be checked on site.

REV.	DESCRIPTION	DATE	INITIALS

ISSUE
PLANNING

CHQ ARCHITECTS

CHQ Architects Ltd.
The Maltings, 44 Whitehorse Street
Baldock, Hertfordshire SG7 6QQ
Telephone:(01462) 895110
Email: design@chqarchitects.co.uk
www.chqarchitects.co.uk

PROJECT
HOLLAND MARKET
Spalding
PE11 1RQ

DRAWING
Existing Site Plan

DATE September 2016 | DRAWN LF
SCALE 1:500@A1 | CHECKED JLS

CHQ.16.11751-PL02

Ordnance Survey® Information © Crown copyright. All rights reserved. Licence number AR100007392