

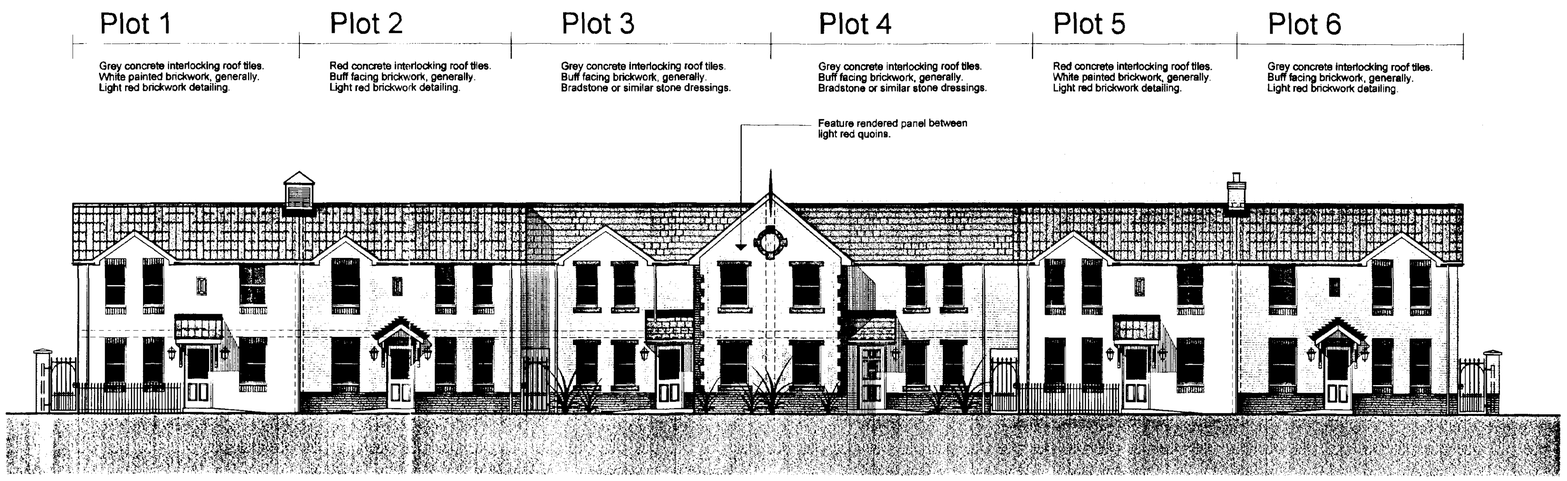



Proposed Front Elevation.

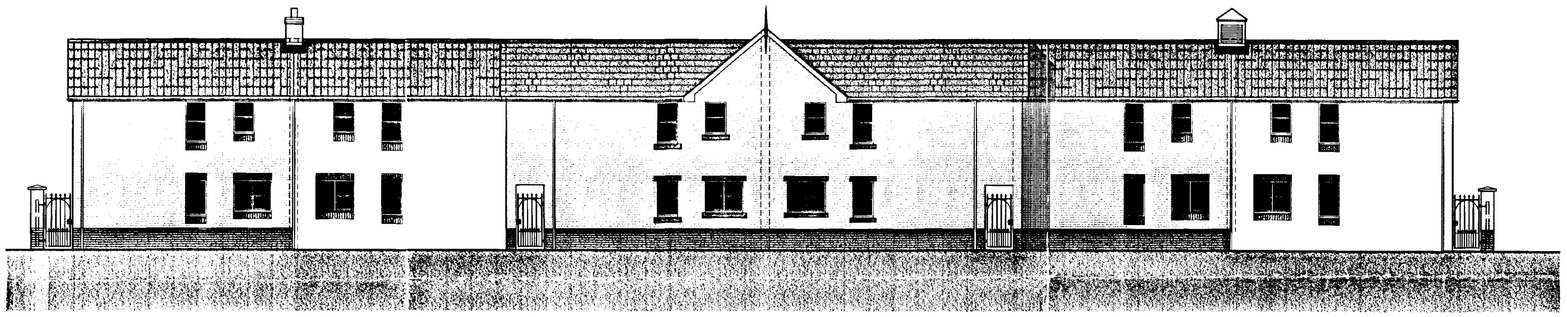

Proposed Rear Elevation.

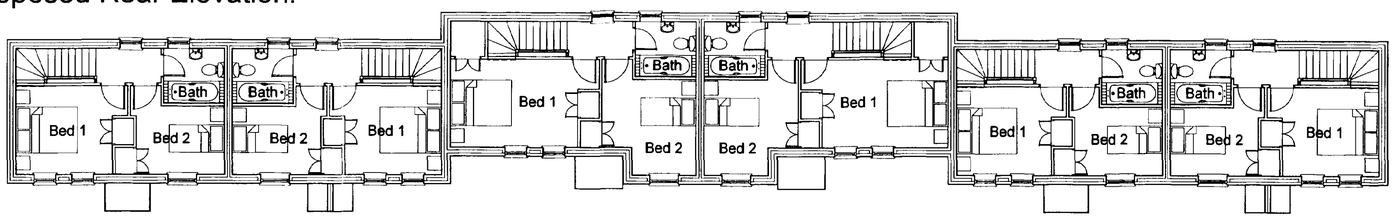


Proposed First Floor Plan Layout.

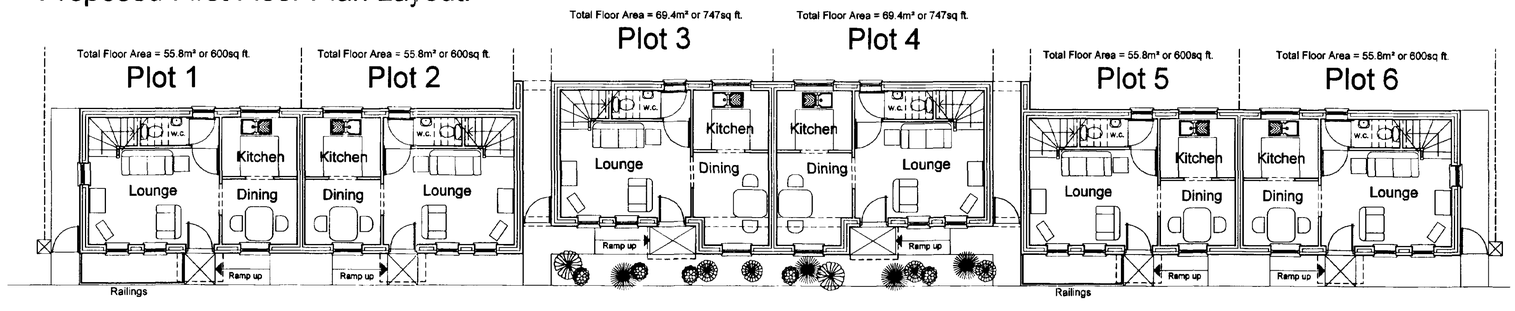


Proposed Ground Floor Plan Layout.

EXISTING ACCESS ROAD

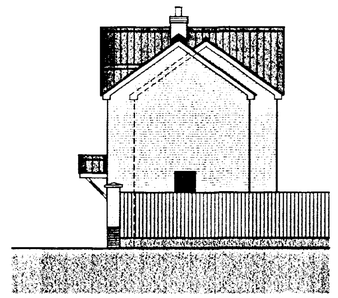

Proposed Side Elevation

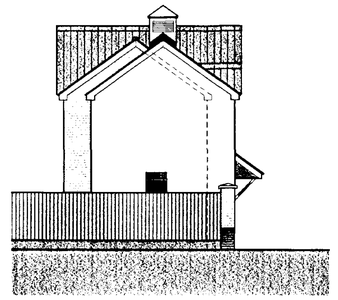

Proposed Side Elevation

any discrepancies or proposed alterations to be notified to the architects and further instructions obtained prior to the commencement of work.

figured dimensions to be used in preference to scaled dimensions all dimensions and levels to be verified on site.

D'Arcy International Ltd. — client

Residential Development. — project

London Road , Spalding. — site location

Preliminary Proposals. — drawing

1 : 100. — scale

June 2002. — date


02 / 039 / D / 01 A . — drawing number

PLAN

Revision A : 4th July 2002 : Elevations added to form planning drawing. — revisions

copyright reserved
Planning Department
23 JUL 2002
08541/02.

Stephen Roberts Associates
Architects · · Interior Designers
71 Carholme Road Lincoln LN1 1RT Tel 01522 513300

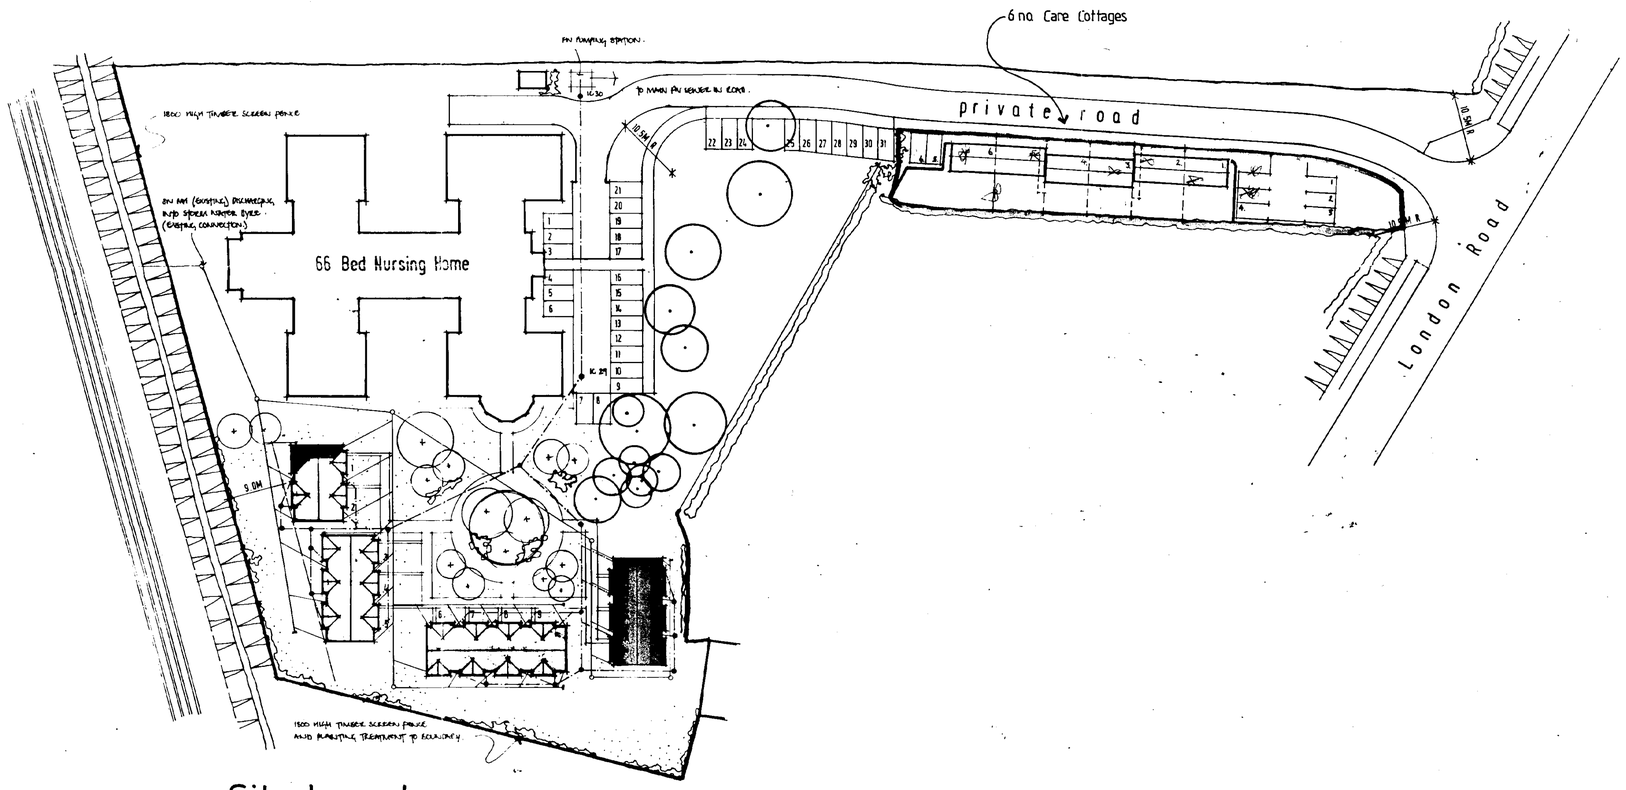

Site Layout at 1:500

specification notes.

any discrepancies or proposed alterations to be notified to the architects and further instructions obtained prior to the commencement of work.

figured dimensions to be used in preference to scaled dimensions all dimensions and levels to be verified on site.

Tanglewood. — client

Sheltered Bungalows — project

London Road, Spalding — site location

Proposed Site Layout — drawing

1:500 — scale

Sept 92 — date

91443/S/07 A/B/C — drawing number

DETERMINED PLAN

A - 14 NOVEMBER 92. DRAWING MODIFIED FOR OUTLINE REGULATIONS APPLICATION. UNIT 12 OMITTED.
B - 6 AUGUST 93. UNIT 6A ADDED.
C - 22 JULY 02. 6 NO. CARE COTTAGES ADDED TO LAYOUT. — revisions

copyright reserved

Planning Development
23 JUL 2002
Ref 0854/02

Stephen Roberts Associates
Architects .. Interior Designers
71 Carholme Road Lincoln LN1 1RT Tel 0522 513300