
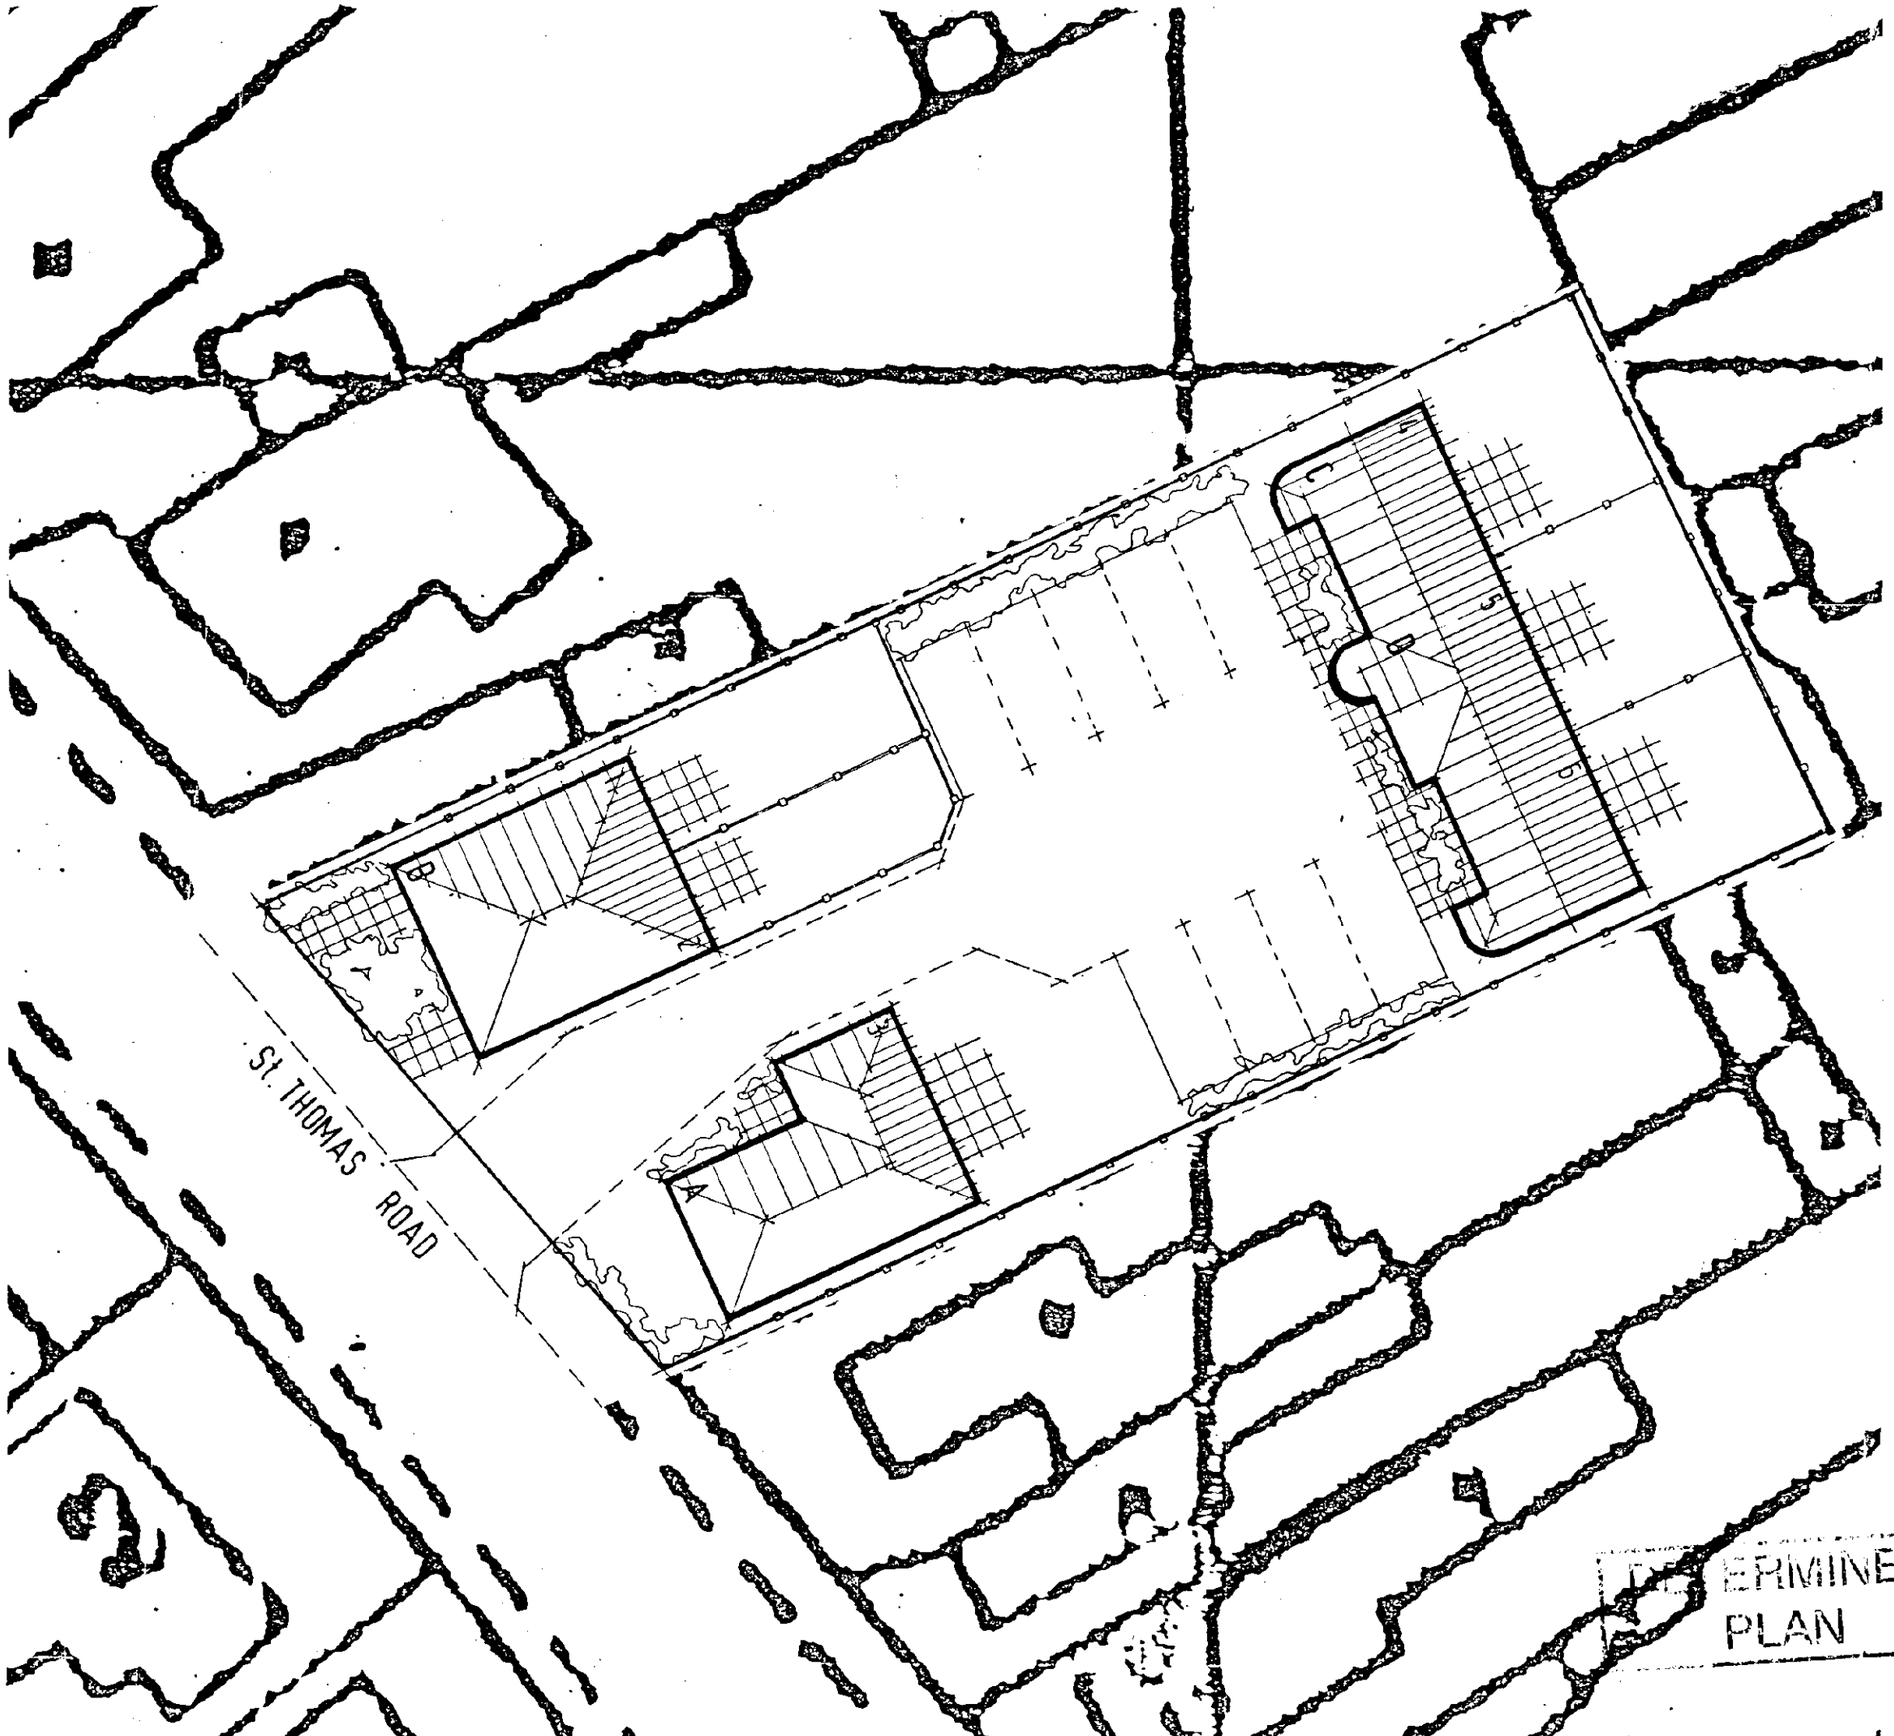


Do not scale

Report errors and omissions to the Architect

Check all dimensions before fabrication

Revision | Drawn | Chk'd | Date

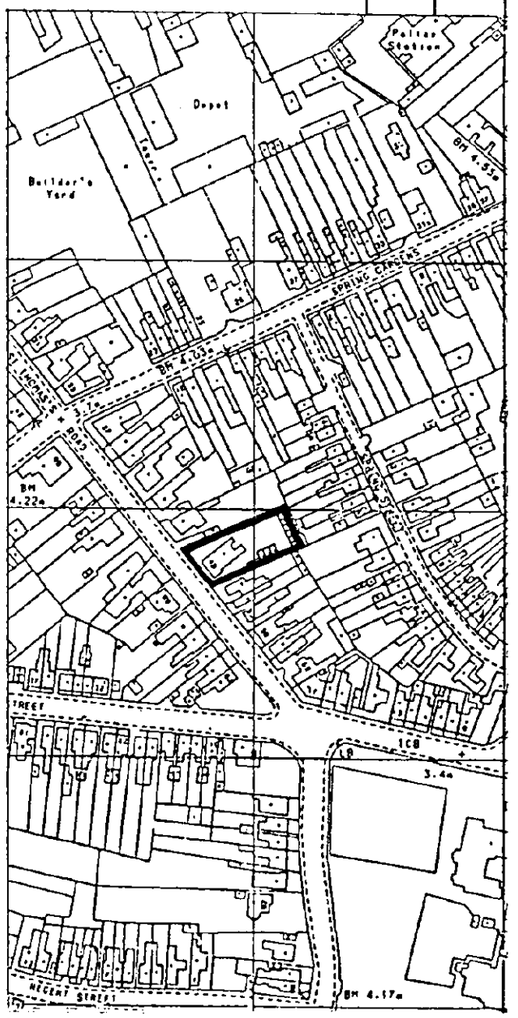

location plan

SOUTH ... D.C.
07 SEP 1994
REF. 0659 | 94

ATP
GROUP

○ Ilford Essex 081 514 3030
○ Billericay Essex 0277 658662

Contract

49 ST. THOMAS ROAD
SPALDING

Title


SITE PLAN


Scale	Date	Drawn	Check
1:200	SEPT 94	RWC	


Drawing No

0253/02

...ERMINED
PLAN

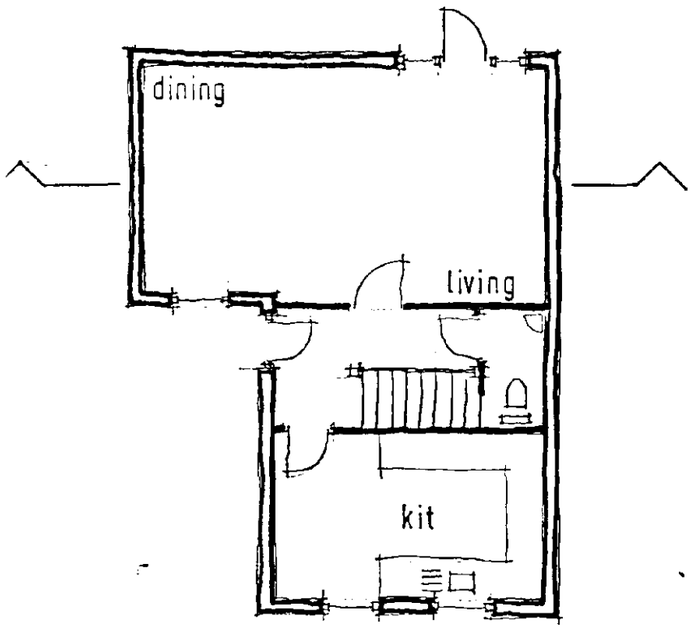

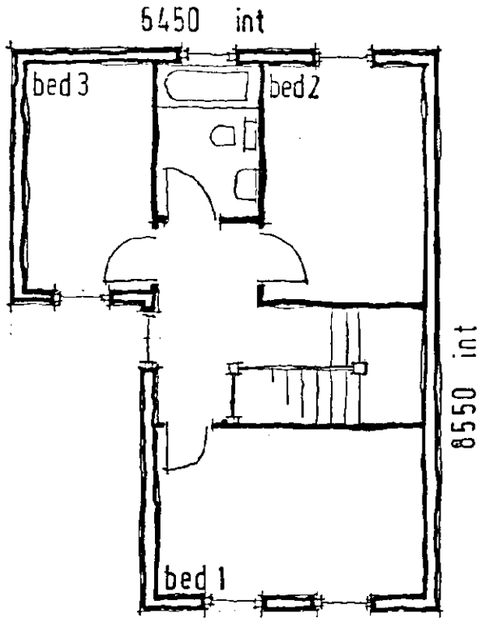

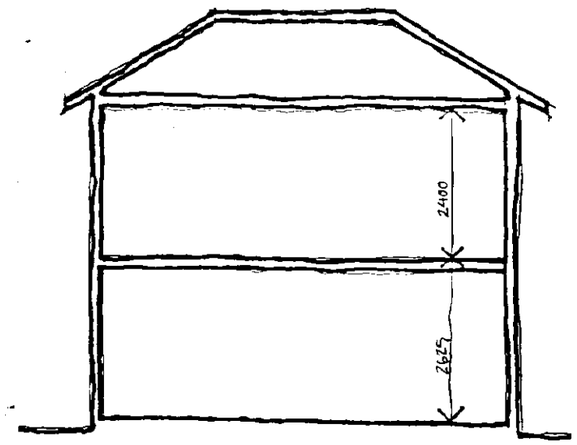



House Type A

GROUND FLOOR

FIRST FLOOR

SECTION

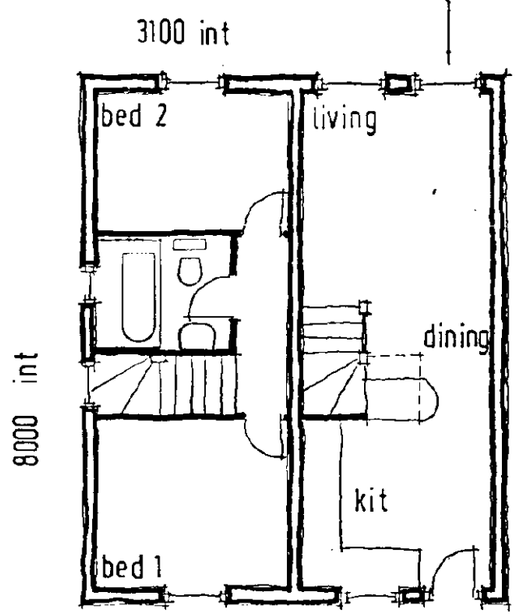

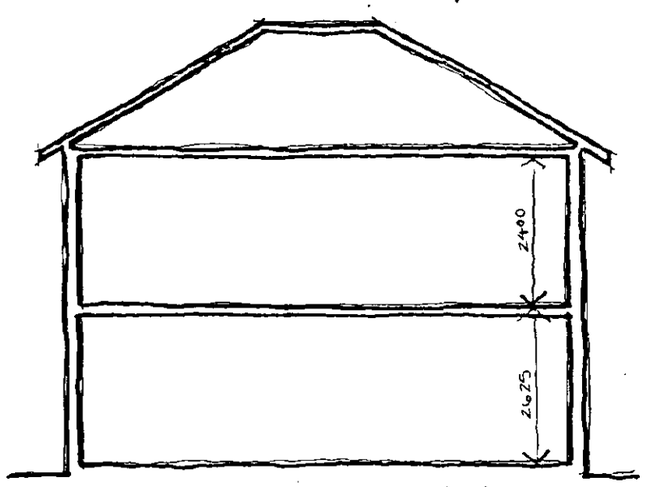

House Type B

FIRST GROUND

SECTION

Do not scale
Report errors and omissions to the Architect
Check all dimensions before fabrication

Revision | Drawn | Chk'd | Date

DETERMINED PLAN

S.B.C.
07 SEP 1994
08559/94

ATP GROUP


○ Ilford Essex 081 514 3030
○ Billericay Essex 0277 658662

Contract
49 ST. THOMAS ROAD SPALDING

Title
HOUSE TYPES A & B

Scale 1:100 | Date SEPT 94 | Drawn RWC. | Checked

Drawing No.
9353/03

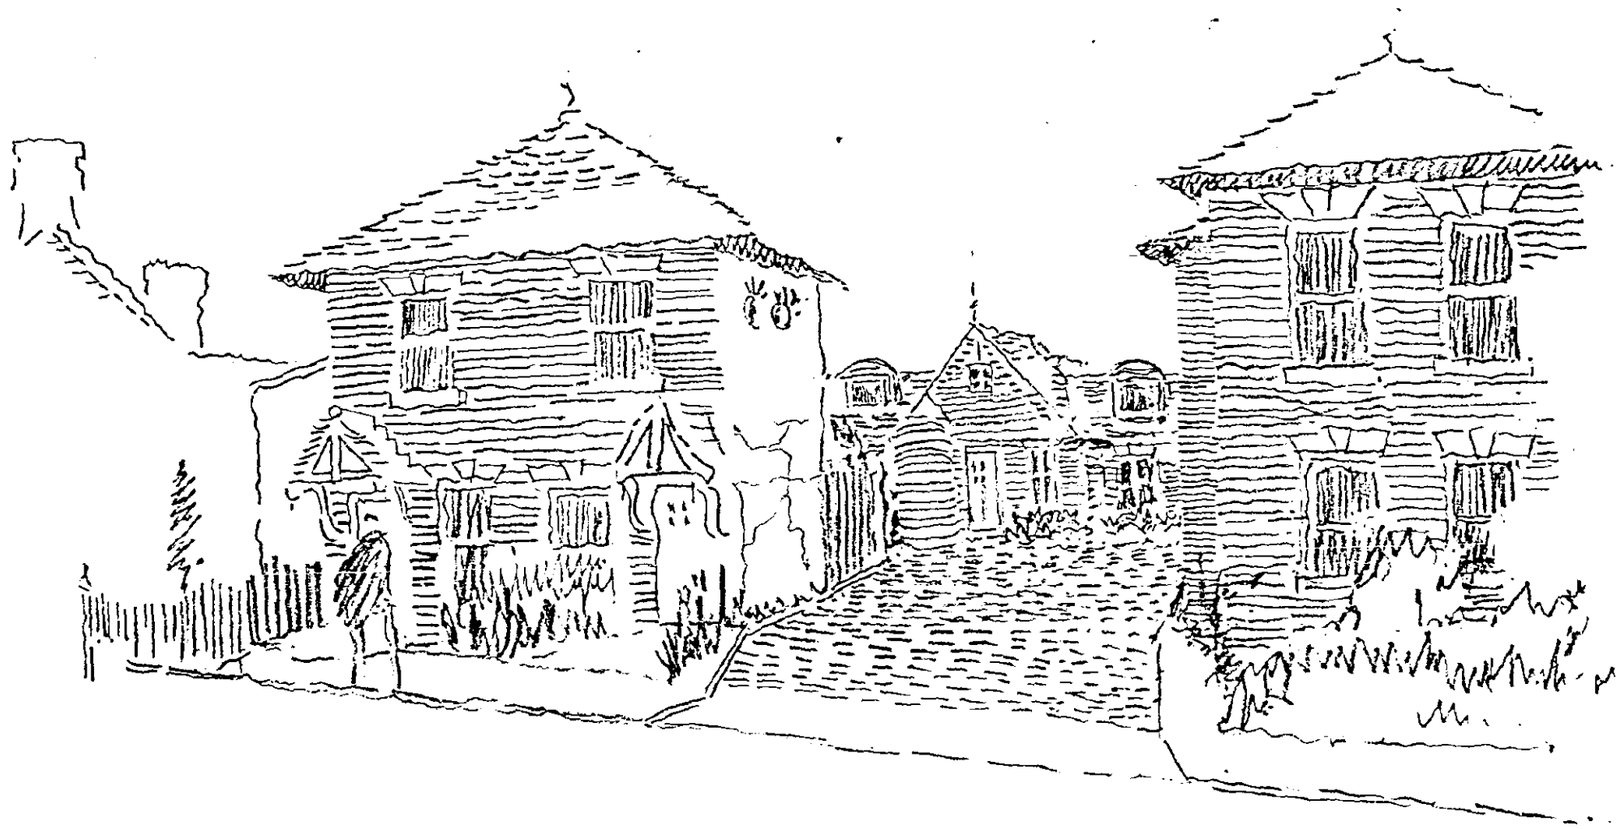

Do not scale

Report errors and omissions to the Architect

Check all dimensions before fabrication

Revision	Drawn	Chk'd	Date

SOUTH ... D.C.
P ...
07 SEP 1994
0889 74

DETERMINED PLAN

ATP GROUP

○ Ilford Essex 081 514 3030
○ Billericay Essex 0277 658662

Contract

49 ST. THOMAS ROAD SPALDING

Title

PERSPECTIVE VIEW


Scale	Date	Drawn	Checked
	SEPT 94	RWC	

Drawing No.

9353 /05


Do not scale
Report errors and omissions to the Architect
Check all dimensions before fabrication

Revision | Drawn | Chk'd | Date

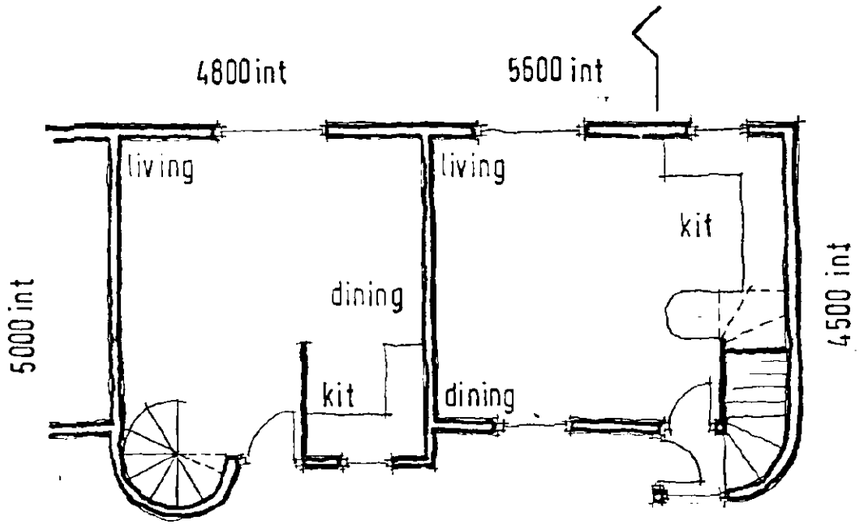


House Type C House Type D

GROUND FLOOR PLANS

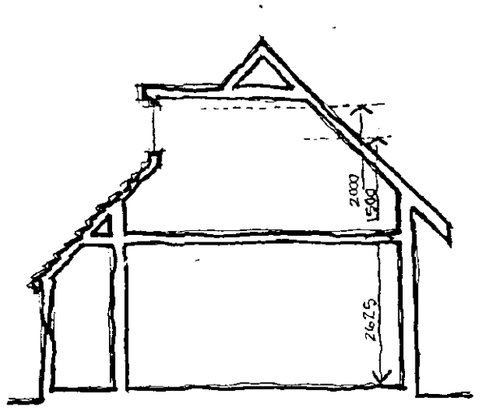

SECTION

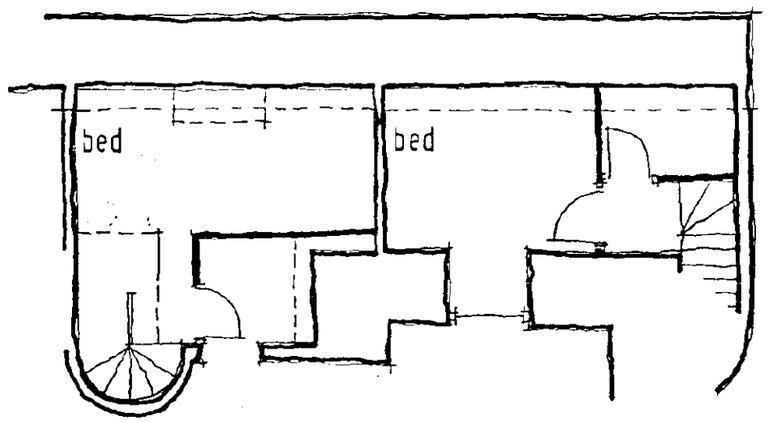

FIRST FLOOR PLANS

SOUTH ... P...
07 SEP 1994
0859/94

DETERMINED PLAN

ATP GROUP
○ Ilford Essex 081 514 3030
○ Billericay Essex 0277 658662

Contract

49 ST.THOMAS ROAD SPALDING

Title

HOUSE TYPES C & D

Scale	Date	Drawn	Checked
1:100	SEPT 94	RW/C	

Drawing No.

9353/04

If over £160 per 75m² [illegible]

If under 40m² = £80

GROOMING PARLOUR

RETENTION AND IMPROVEMENT OF EXISTING BUILDING

CAR

NEW PATH

PARKING FOR 9 No CARS

PRIVATE GARDEN

NEW EXTENSION

NEW EXTENSION

EXISTING BUILDING

Check all dimensions before fabrication

Revision	Drawn	Chk'd	Date

Police Station

Depot

Builder's Yard

Location Plan

S.H.D.C. PLANNING DEPT.

RECEIVED

23 JAN 1995

Application No. [illegible]

Fee Rec'd

FEE NoM

PPO BF

A+P

Acknowledged

Planning Year/No

ATP

Ilford Essex 081 514 3030

Billericay Essex 0277 658662

GROUP

Contract

49 St THOMAS RD SPALDING

Title

PROPOSED SITE LAYOUT

Scale 1:200 | Date | Drawn | Checked

Drawing No.

9353 / 07




SOUTH-WEST ELEVATION



SOUTH EAST ELEVATION



NORTH EAST ELEVATION

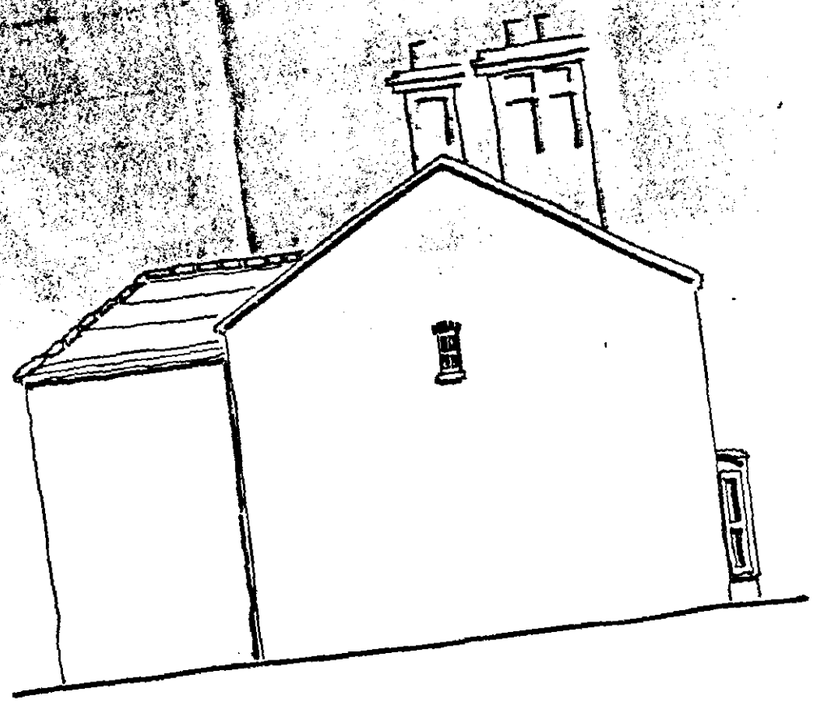

NORTH WEST ELEVATION

Revision

Drawn | Chk'd

S.H.D.C. PLANNING DEPT.
RECEIVED
23 JAN 1995
Attention of
DPO NPM
DDPO BS
JC ACP
Action by
Initials
File Nos.
Yes/No
By

ATP GROUP

O Ilford Essex 081 514 3030
O Billericay Essex 0277 658662

Contract
49 St THOMAS RD SPALDING


Title
EXISITING BUILDING

Scale 1:100 | Date | Drawn SR | Chkd

Drawing No.
9353 / 08




SOUTH-WEST ELEVATION

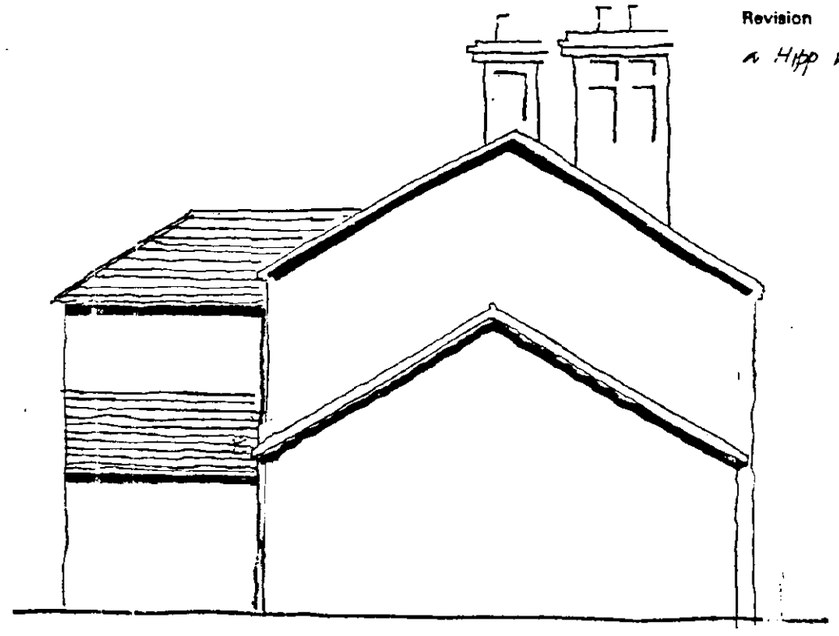

NORTH WEST ELEVATION



NORTH EAST ELEVATION

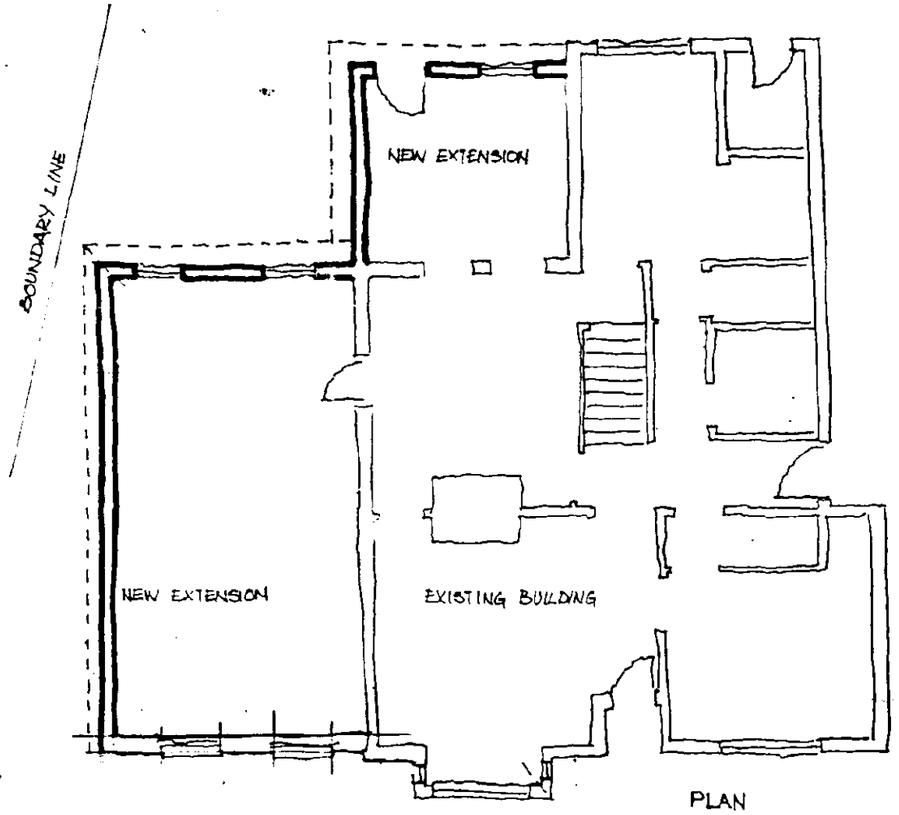

PLAN

4700 % DIM

Report errors and omissions to the Architect
Check all dimensions before fabrication

Revision	Drawn	Chk'd	Date
A Hipp removed & ext shortened	RS.		18/1/95.

S.H.D.C. PLANNING DEPT.
RECEIVED
23 JAN 1995

Attention of
DPO NSM
DOPO BS
JC ACP
Action by .....
Discuss with .....
Copy to .....

File Nos

Acknowledge YES/NO
by
Date

ATP
GROUP

○ Ilford Essex 081 514 3030
○ Billericay Essex 0277 658662

Contract
49 St THOMAS RD SPALDING

Title
PROPSED EXTENSIONS

Scale	Date	Drawn	Checked
1:100		SR	

Drawing No.

9353 / 09a