

SOUTH HOLLAND D.C.
PLAN DEPT.
07 SEP 1994
REF S560/94

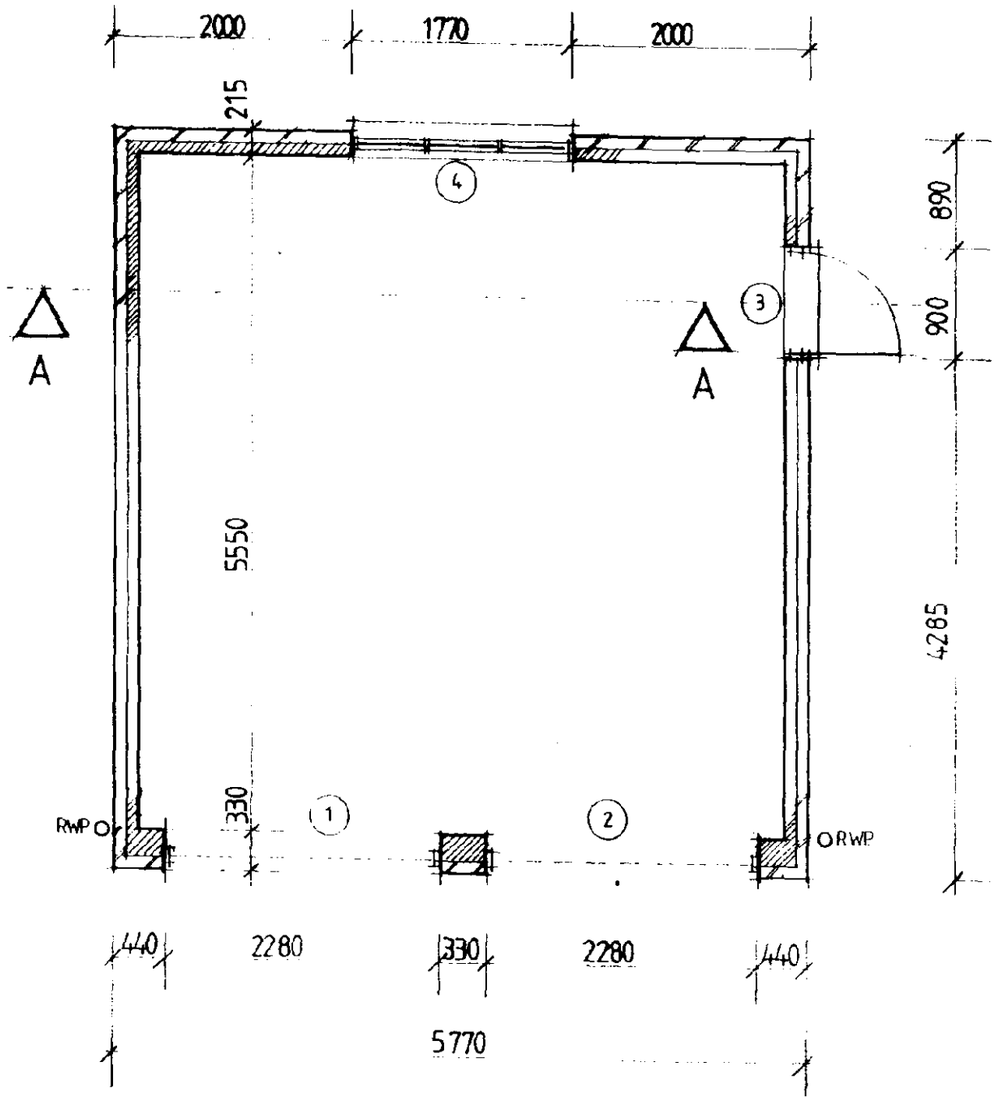



GROUND FLOOR PLAN

FRONT ELEVATION

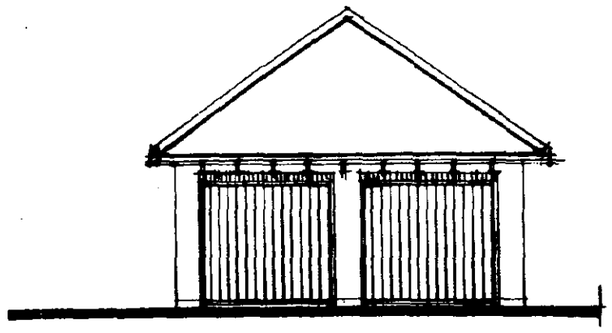


SIDE ELEVATION.

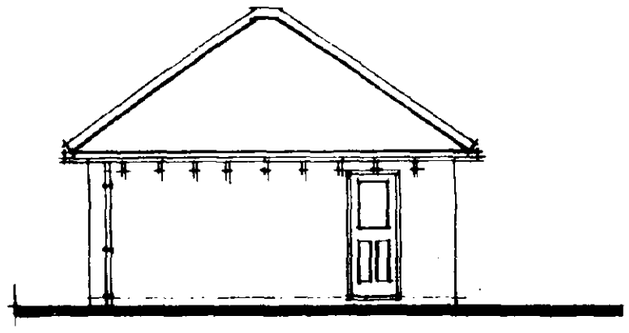

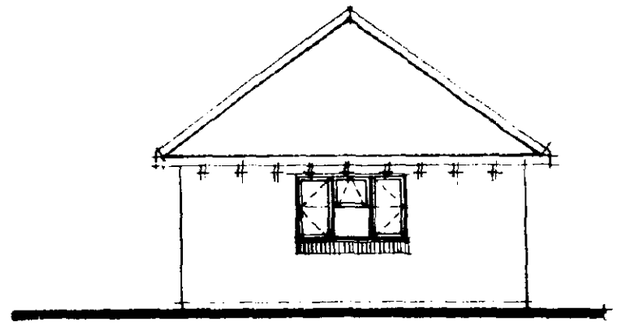

REAR ELEVATION.

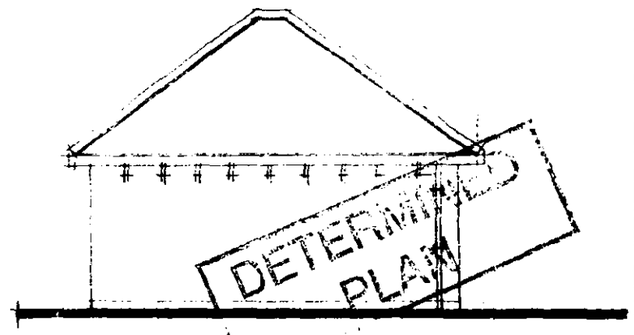

SIDE ELEVATION.

Date:	Description:
R E V I S I O N S	

ALLISON HOMES

HOMES


Swallow House, Banbury Close, West Elloe Avenue
Spalding, Lincs. PE11 2BS
Telephone (0775) 724781 . Fax (0775) 762153
ALLISON HOMES is a trading name of SWALLOW HOMES LTD

Project:
Proposed Development at
Hawthorn Bank, Spalding

Drawing Title:
Rosebank Detatched
Double garage

Reference No:	Scales: 1:100 1:50
AIH	Date: 09/94
Drawing No: AIH/013/05	Drawn: AS.
Revisions:	

Do not scale directly from this drawing.
All discrepancies to be brought to the attention of the above office.

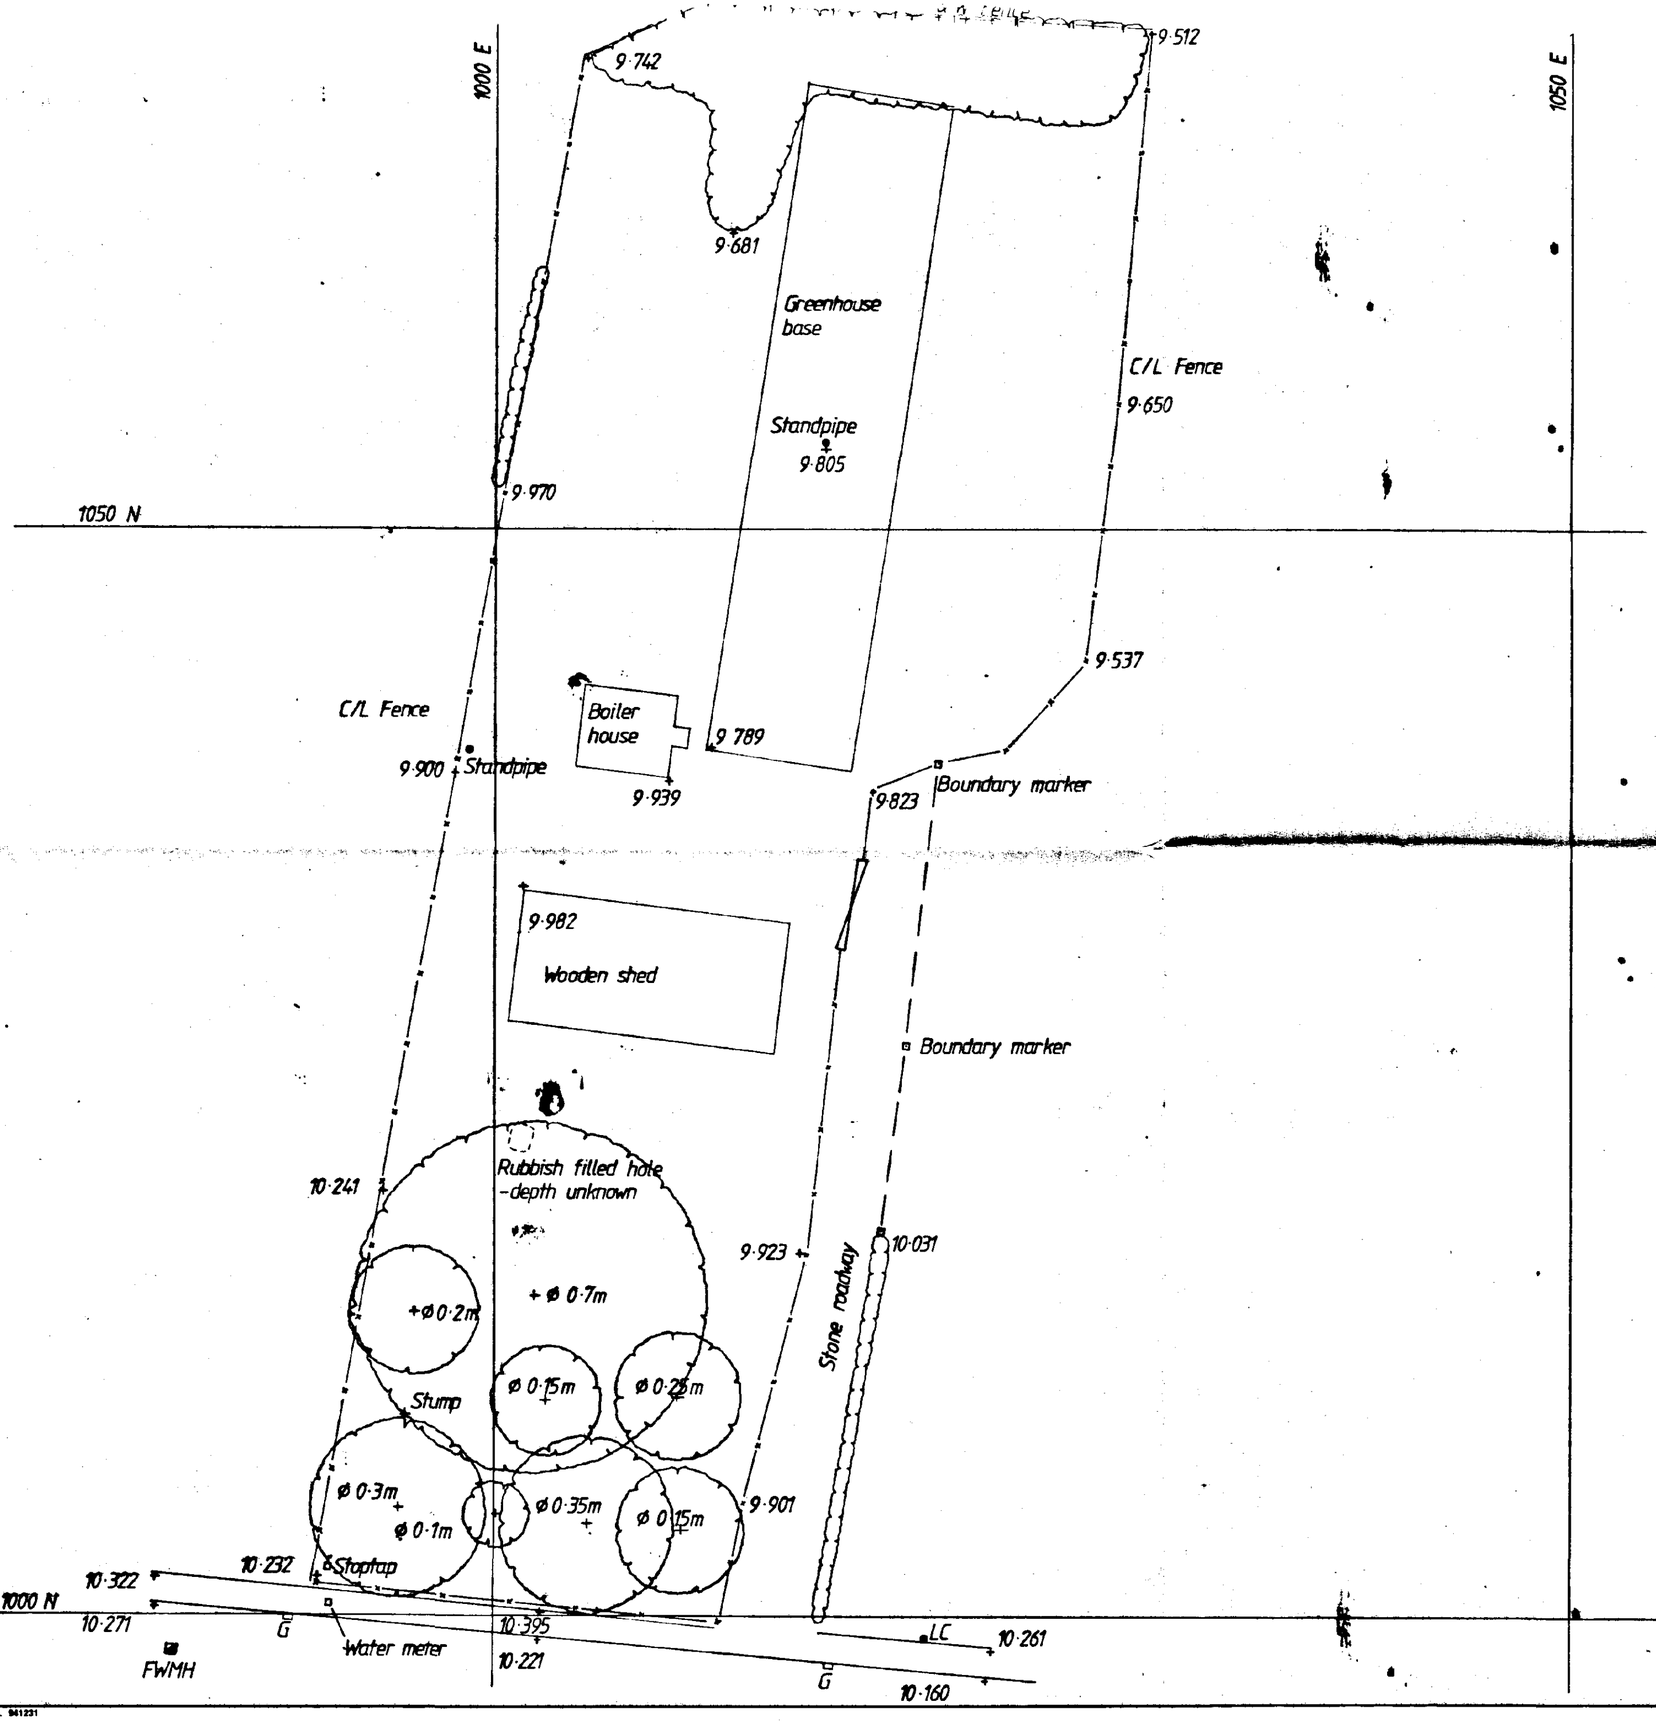

STN 1 1000·000 E 1000·000 N RL 10·439
STN 2 1012·094 E 999·682 N RL 10·179

DETERMINED PLAN

SOUTH ... D.C.
PL... T.
07 SEP 1994
REF. 0860/94

Date:	Description:

R E V I S I O N S

ALLISON HOMES

Swallow House, Banbury Close, West Elloe Avenue
Spalding, Lincs. PE11 2BS
Telephone (0775) 724701 Fax (0775) 762153
ALLISON HOMES is a trading name of SWALLOW HOMES LTD


Project:

Drawing Title:
SITE SURVEY - LAND OFF HAWTHORN BANK, SPALDING


Reference No: AIH	Scales: 1 200
Drawing No: AIH/013/01	Date: 29 AUG. 1994
Revision:	Drawn: P.M.ROBERTS

Do not scale directly from this drawing. All discrepancies to be brought to the attention of the above office.


SUMMIT D.O.S. 941231

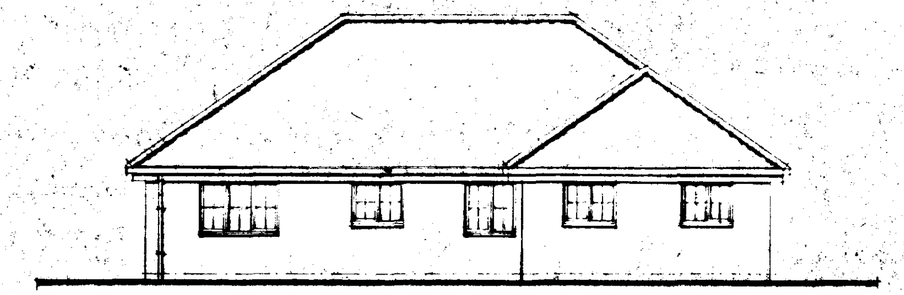


Front Elevation.

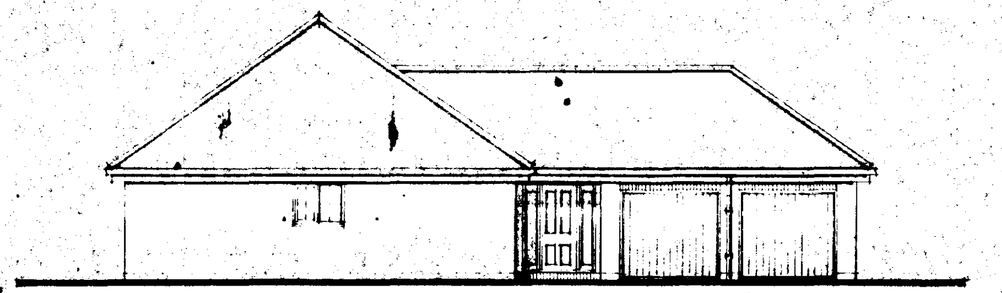


Side Elevation.

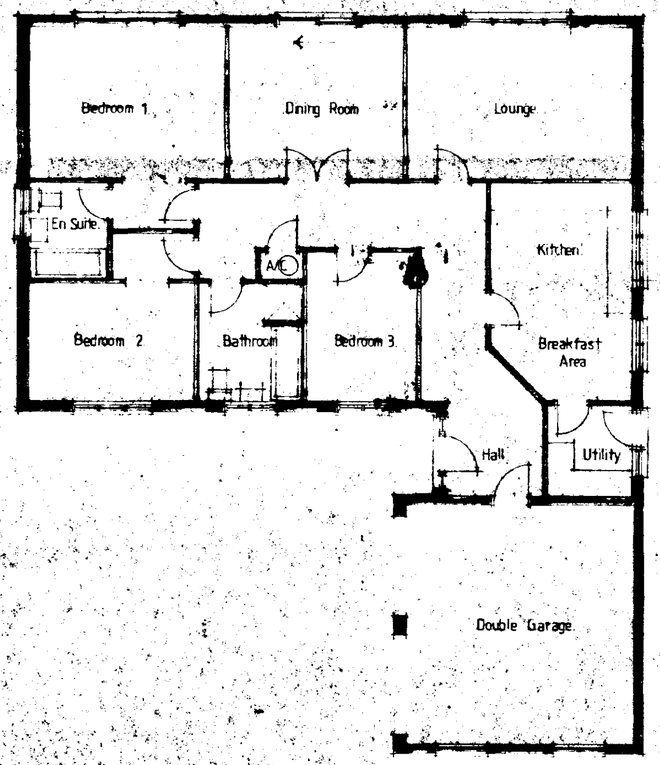

Floor Plan.

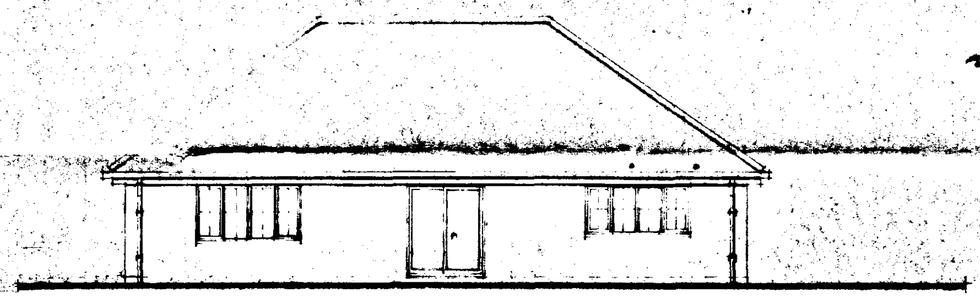

Rear Elevation.

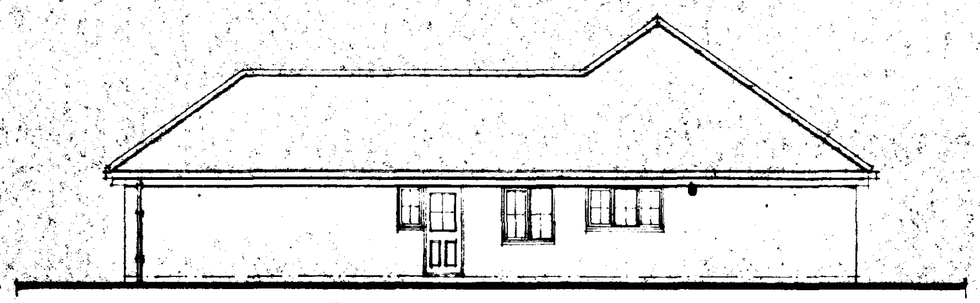

Side Elevation.

DETERMINED PLAN
SOUTH [illegible] D.C.
PLAN D[illegible]T.
07 SEP 1994
REF 0560/94

ALLISON HOMES


The Old Brewery
Cradge Bank, Spalding
Lincolnshire PE11 3AB

Tel: (0775) 724701
Fax: (0775) 762153


project:
Proposed Development at
Hawthorn Bank, Spalding

drawing title.
The Hamilton


scale 1:100	drawing n° AIH/013/04
date Mar 93	
drawn P.C.Roe	

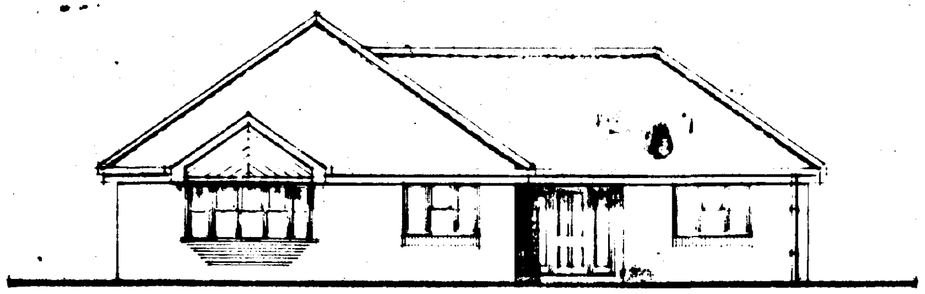


Front Elevation.

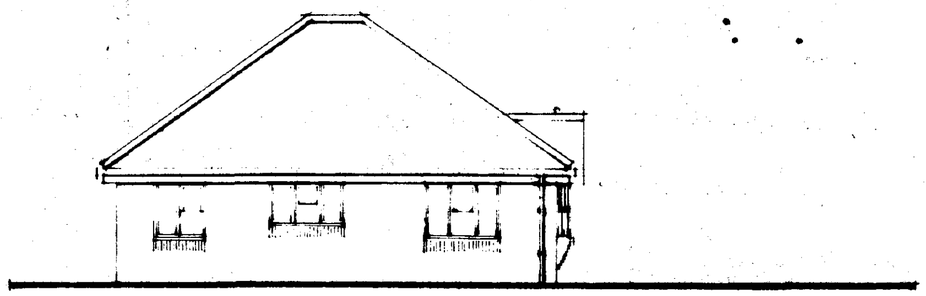


Side Elevation.

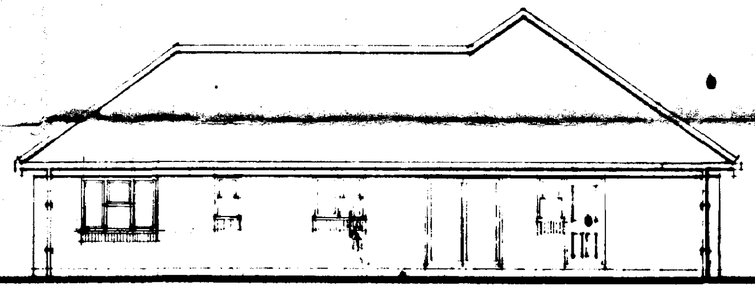

Rear Elevation.

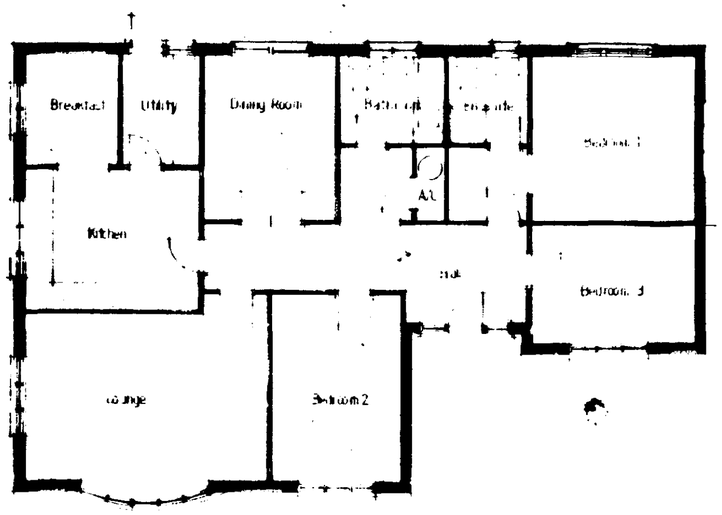

Floor Plan.

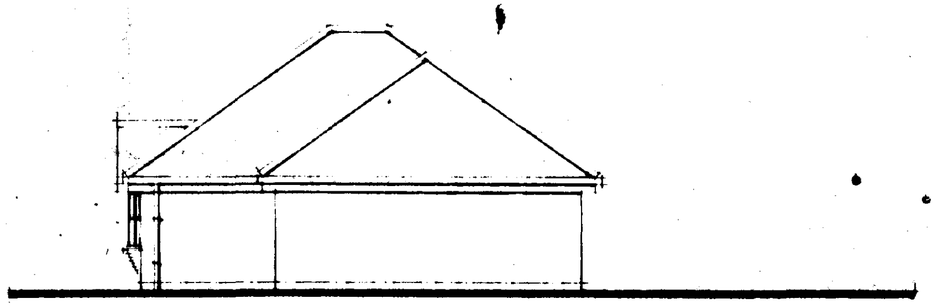

Side Elevation.

SOUTH HOLLAND D.C.
PLAN DEPT.
07 SEP 1994
REF S660/94

DETERMINED PLAN

ALLISON HOMES

The Old Brewery
Cradge Bank, Spalding
Lincolnshire PE11 3AB

Tel: (0775) 724701
Fax: (0775) 762153


project


Proposed Development at
Hawthorn Bank, Spalding

drawing title

The Rosebank.

scale 1:100	drawing no AIH/013/03
date Mar 93	
drawn P.C Rose	

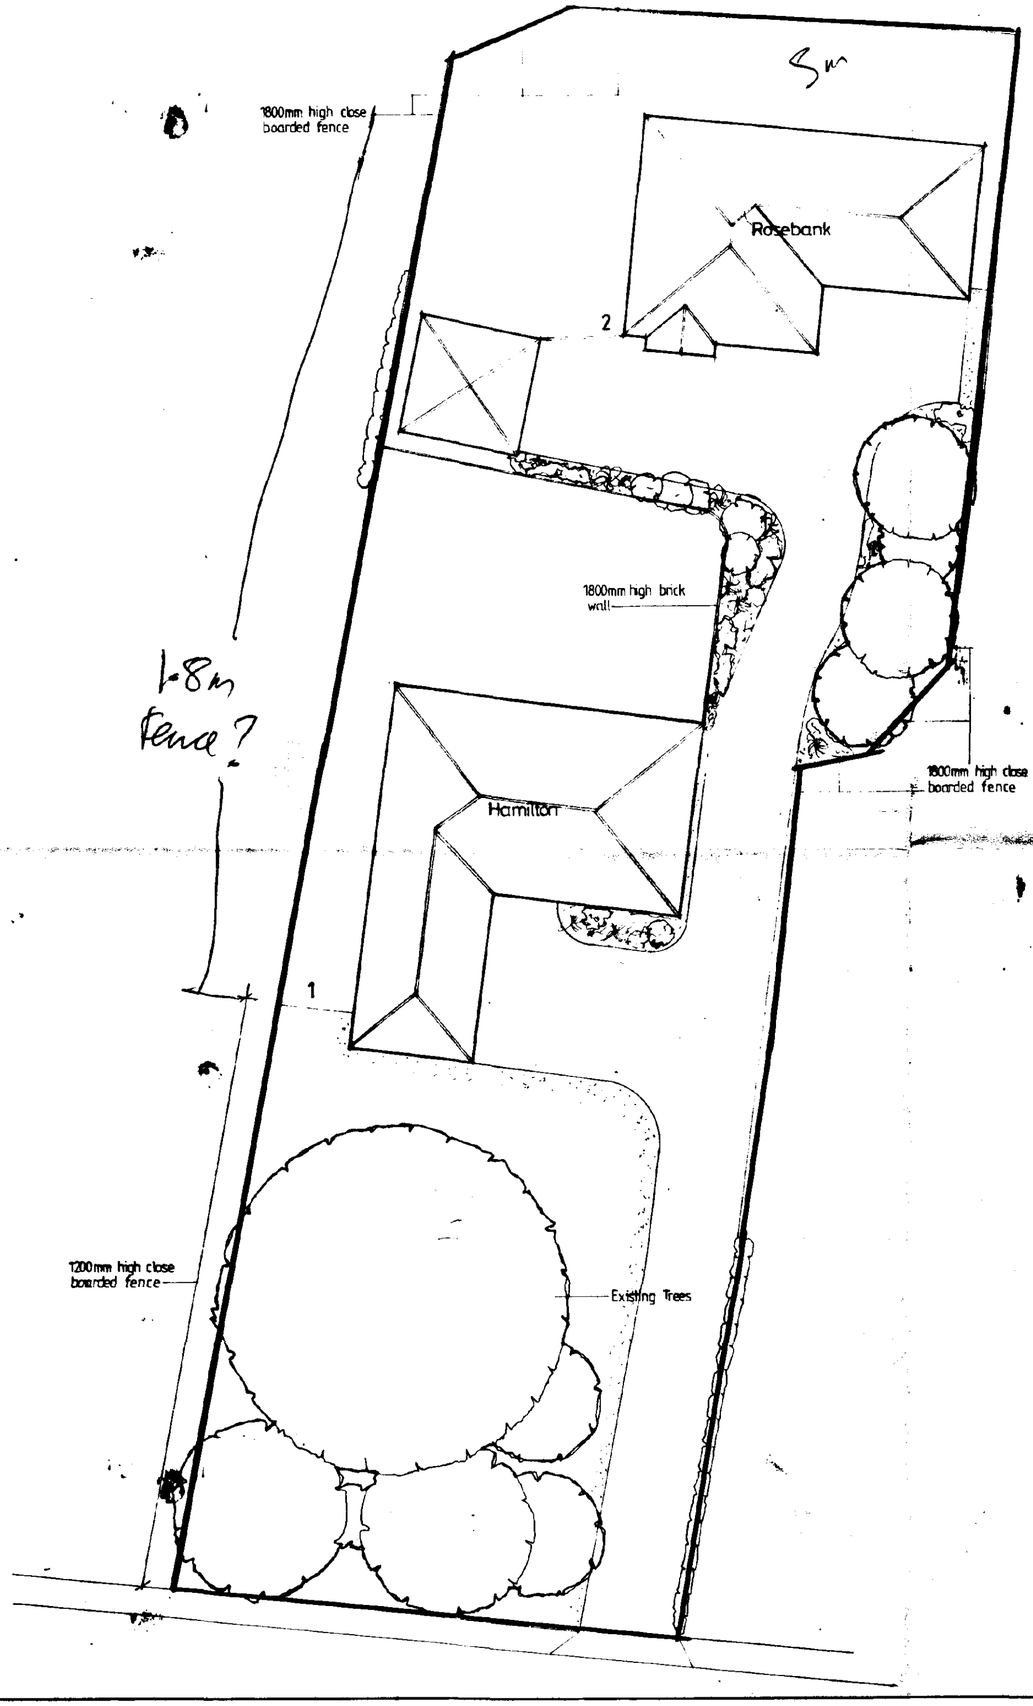

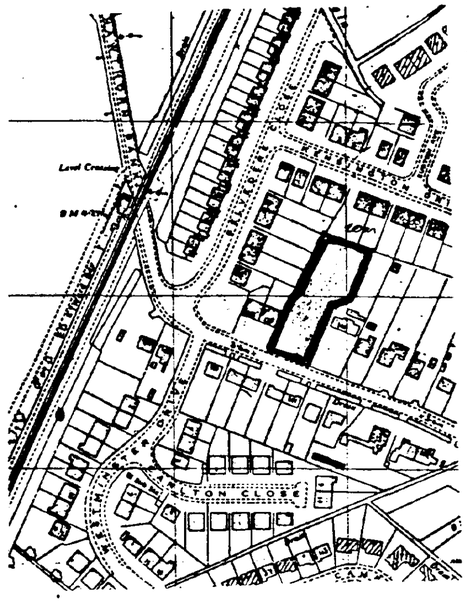

LOCATION PLAN
scale 1:2500

Fenced each side
Neighbours
1.2m max height
Use 1.8m

DETERMINED PLAN

SOUTH ... D.C.
PLANNING
07 SEP 1994
REF ...0860/94...

Date:	Description:

R E V I S I O N S

ALLISON HOMES


Swallow House, Banbury Close, West Elloe Avenue
Spalding, Lincs. PE11 2BS
Telephone (0775) 724701 Fax (0775) 762153
ALLISON HOMES is a trading name of SWALLOW HOMES LTD


Project:
Proposed Development at
Hawthorn Bank Spalding

Drawing Title:
Proposed Site Plan

Reference No: AIH	**Scales:** 1:200
	Date: 30/08/94
Drawing No: AIH/013/02	**Drawn:** M Shirley
Revision:	

Do not scale directly from this drawing. All discrepancies to be brought to the attention of the above office.

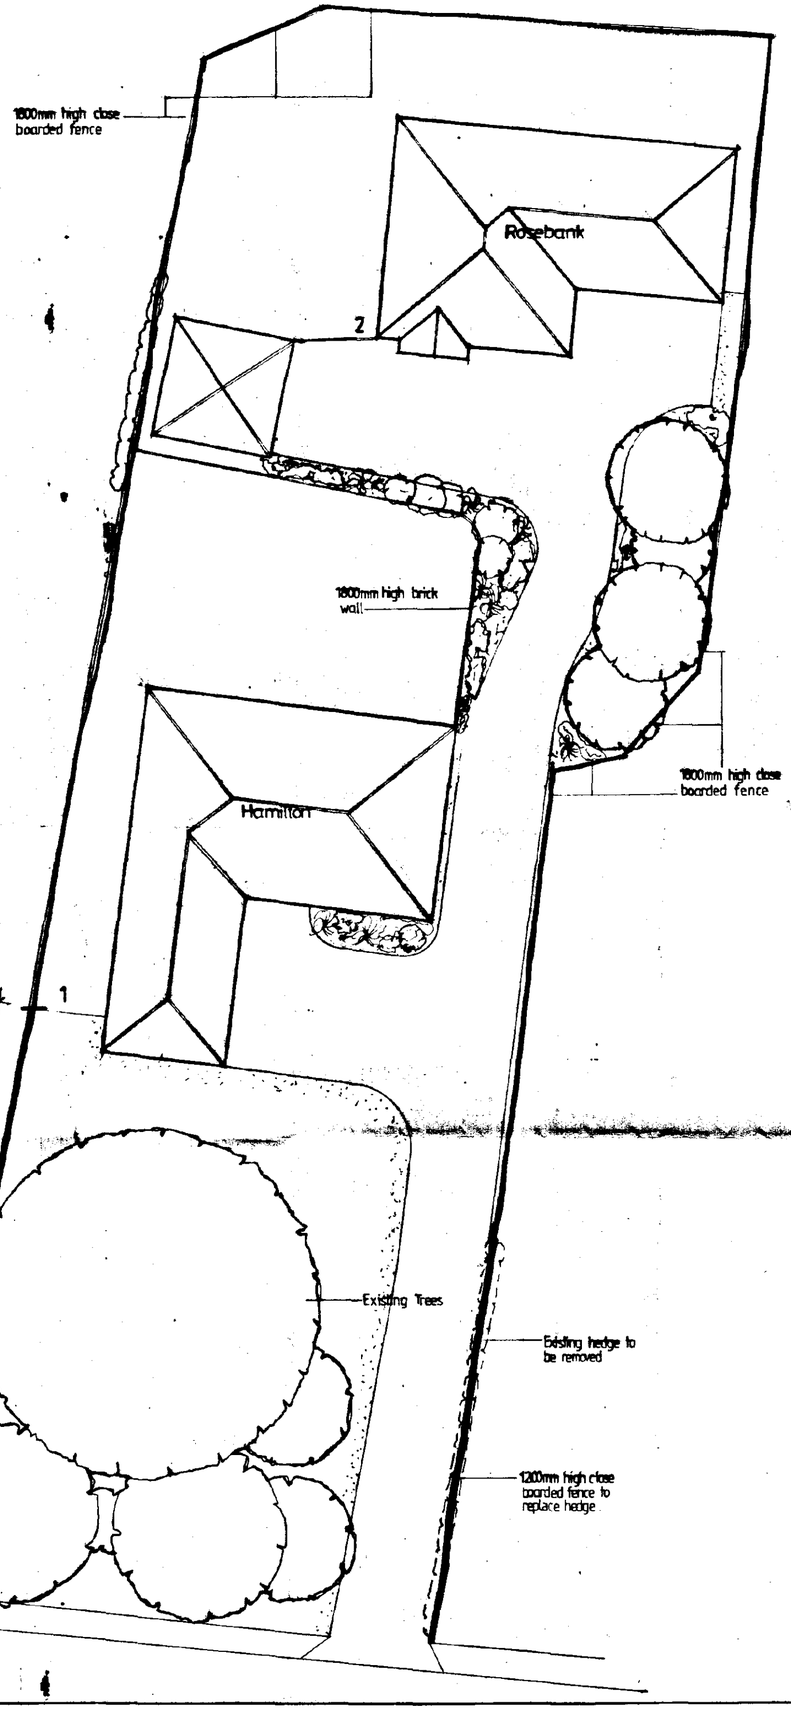

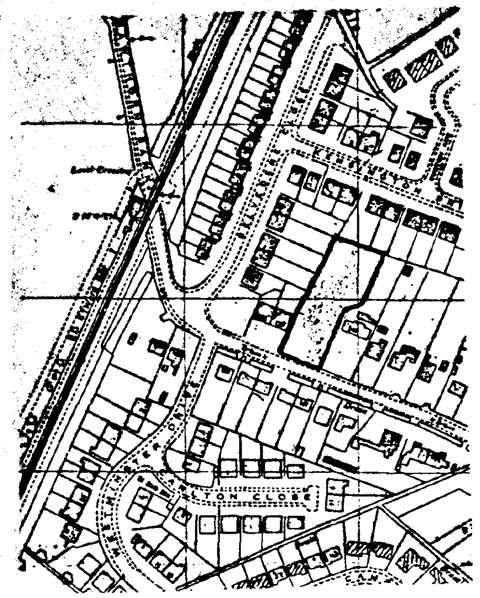

LOCATION PLAN
scale 1:2500

Date:	Description:		
11.10.94	1200mm high fence in lieu of hedge	LC	A

REVISIONS

S.H.D.C. PLANNING DEPT.
RECEIVED
12 OCT 1994
File Nos.
Acknowledge YES/NO
Attention of
NFW
BS
ACR
Action by .....
Passed with .....
Copy to .....

ALLISON HOMES
Swallow House, Banbury Close, West Elloe Avenue
Spalding, Lincs. PE11 2BS
Telephone (0775) 724781 Fax (0775) 762153
ALLISON HOMES is a trading name of SWALLOW HOMES LTD

Project:
Proposed Development at
Hawthorn Bank Spalding

Drawing Title:
Proposed Site Plan

Reference No:	Scales: 1:200
AIH	Date: 30/08/94
Drawing No: AIH/013/02	Drawn: M. Shirley
Revision: A	

Do not scale directly from this drawing.
All discrepencies to be brought to the attention of the above office.