
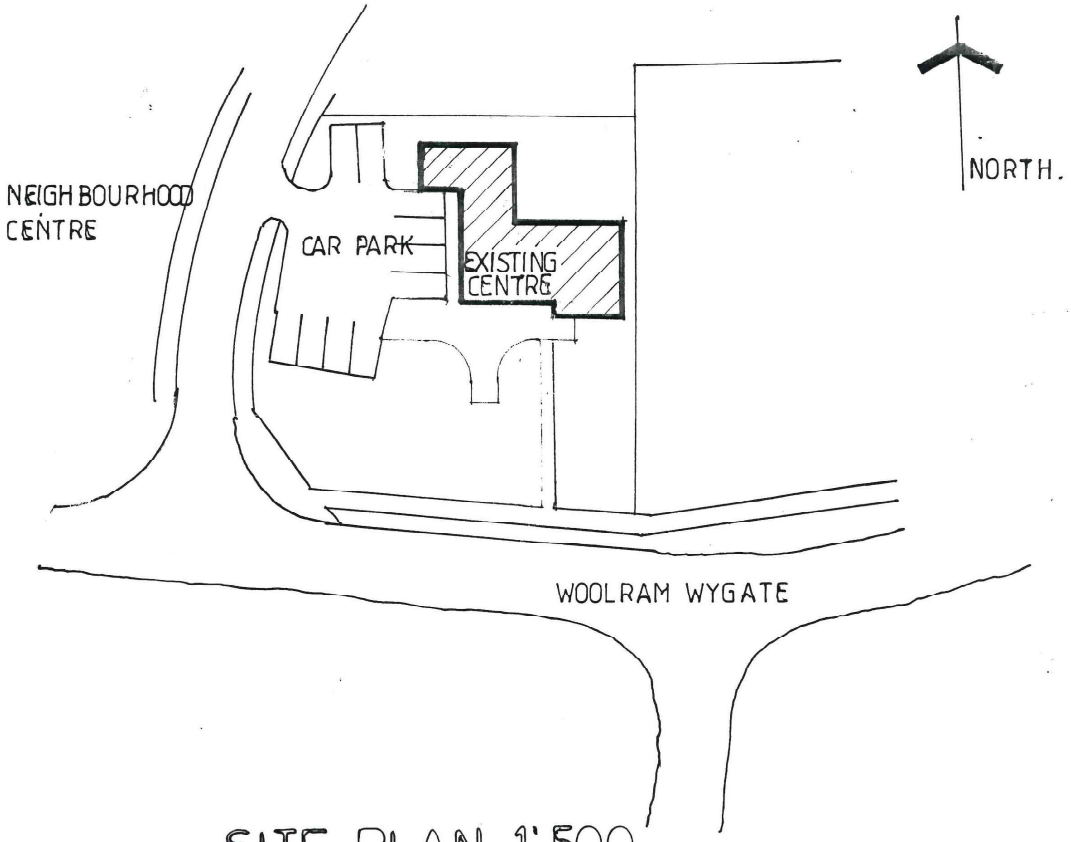


SITE PLAN 1:500

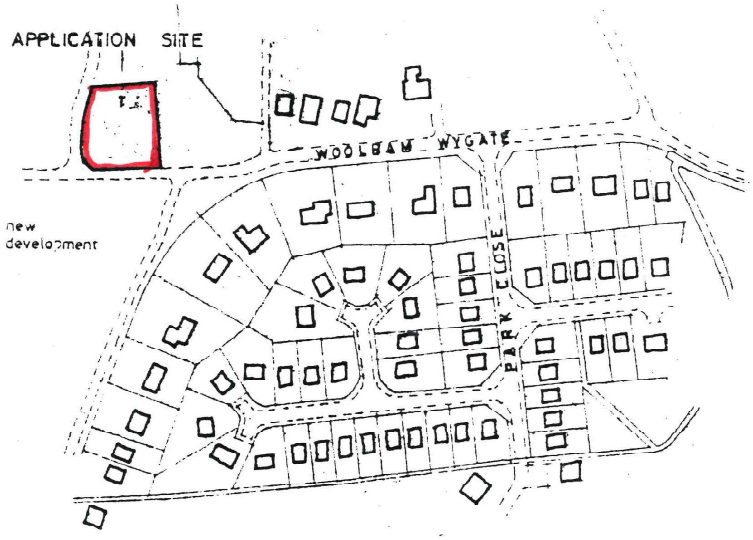

LOCATION PLAN 1:2500

Client
ST. BARNABAS HOSPICE TRUST

Job Title
DAY CARE CENTRE SPALDING PATIENT'DROP-OFF'ACCESS ROAD.

Morley Newborn
architectural technicians
16a Portland Street Lincoln LN5 7JX Tel. Lincoln (0522) 542589
Fax. No. (0522) 530652

Date OCT. 2004
Scale 1:100. 1:500.
Drawing No. 1883/04/1.

Admel E/Y/227