
All dimensions to be verified on site by the contractor prior to any works being carried out.
Please do not scale from this drawing.

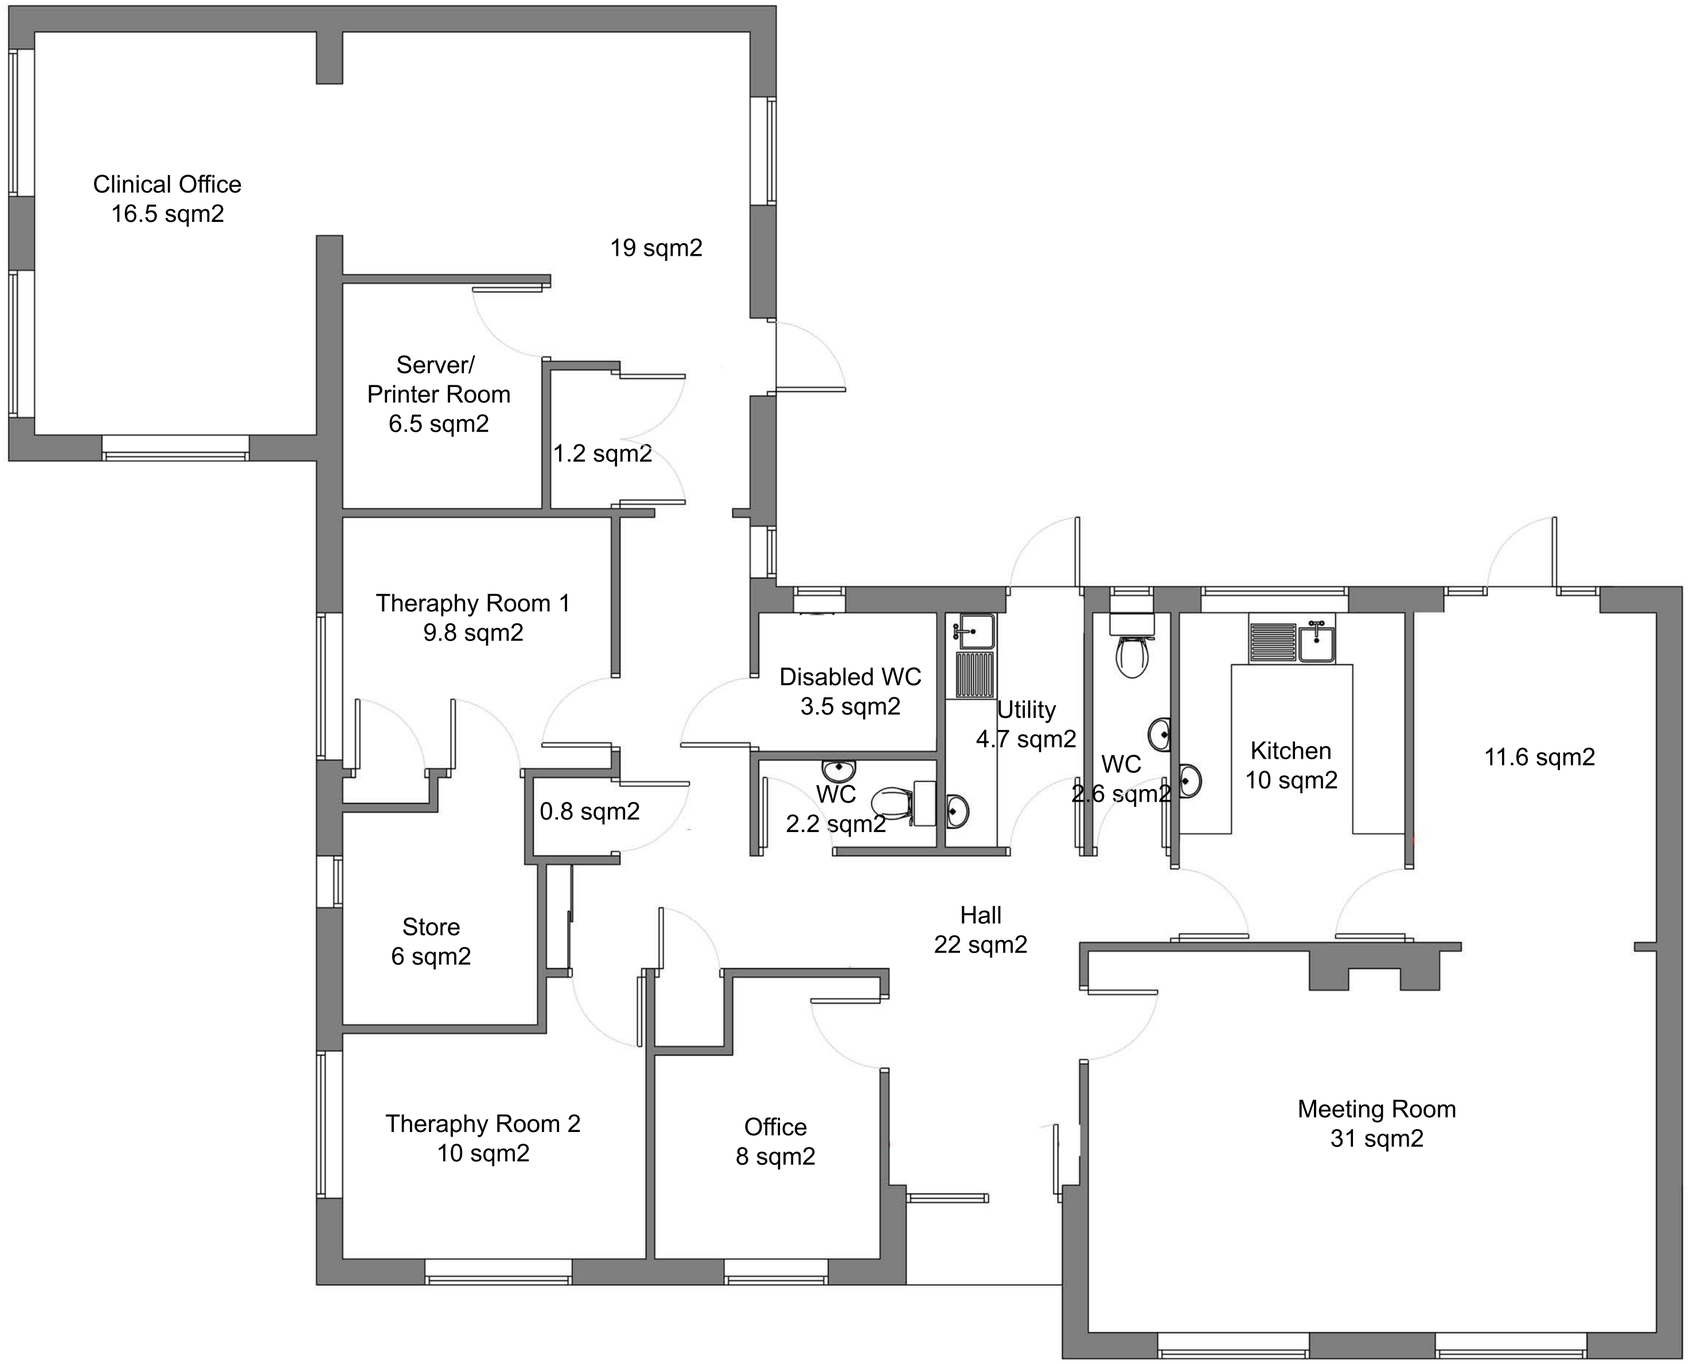

1 Ground Floor Plan as Existing

1 : 50

Existing Ground Floor Gross Internal Floor Area : 179 sqm2

0 0.5m 1m 2m 5m
1:50

PLANNING

Rev	Date	Description	By
A	15/08/2022	Initial Issue	SK

alessandro caruso ARCHITECTS

St Barnabas Hospice · Care · Support

Dwg Title: Ground Floor Plan - As Existing
Job Title: St Barnabas - Spalding
Contact: 5 Brookeholme, Beverley, HU17 0TQ
Tel Number: 01482 869977
www.aca-i.com

Scale: 1 : 50 @A2
Date: 15.08.22
Drawn by: SK
Checked by: AC

Job No: 22-128
Dwg No: (01) 01
Rev: A

Architecture - Interior Design - Masterplanning - Sustainability - Visualisation - Project Management - CDM Principal Designer