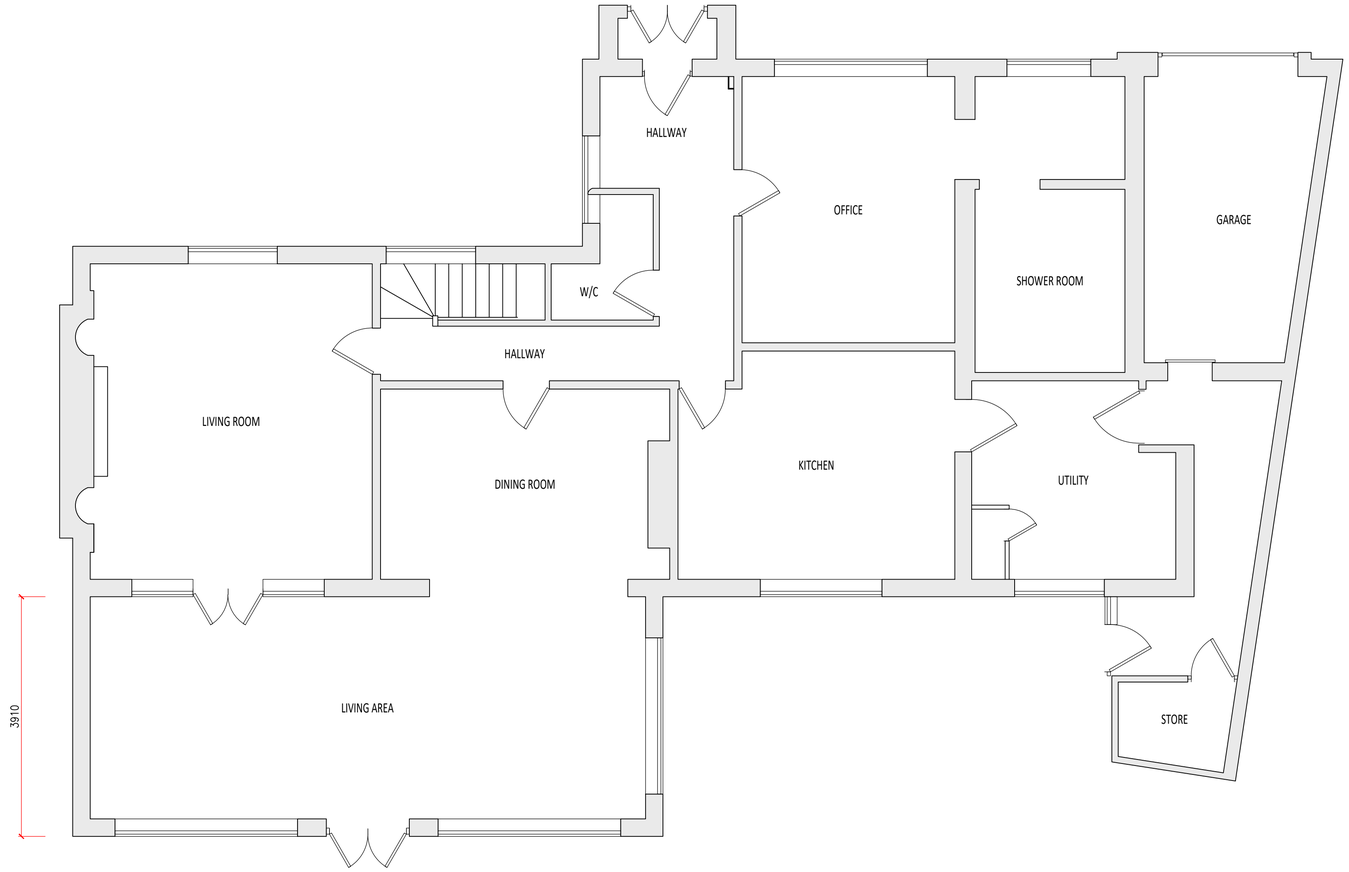


GROUND FLOOR PLAN AS EXISTING

SCALE 1:50

METRES
0 1m 2m 3m
1:50 SCALE

mead planning & design
meadplanning@gmail.com

Project: 20 CLEY HALL DRIVE SPALDING LINCS	Drawing Title: GROUND FLOOR PLANS AS EXISTING	Drawing no.: BA/2024/CHD/102	Rev.: ~
		Drawn: B.L.A.	Date: 06/07/24
		Scales: 1:50	

REV.	DESCRIPTION.	CHKD.	DATE.