
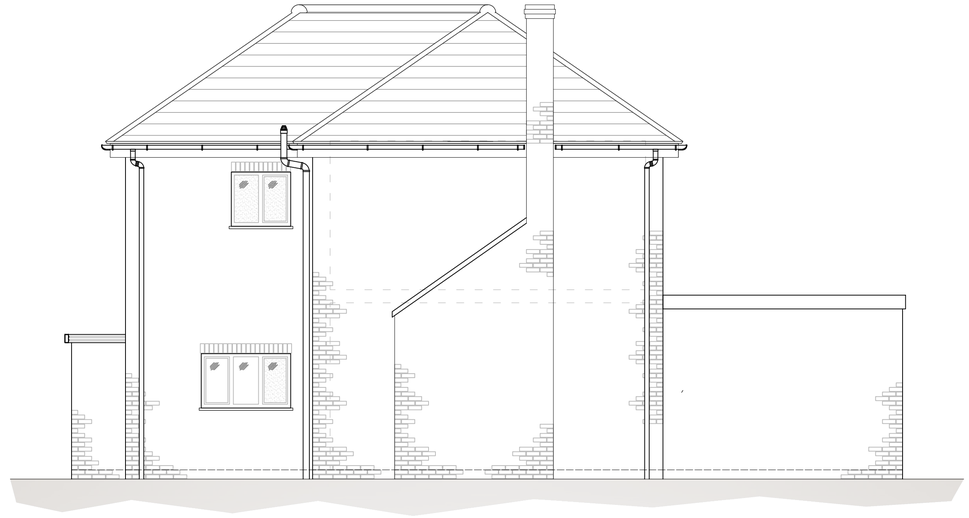


REAR ELEVATION AS EXISTING

SCALE 1:50

METRES
0 1m 2m 3m
1:50 SCALE

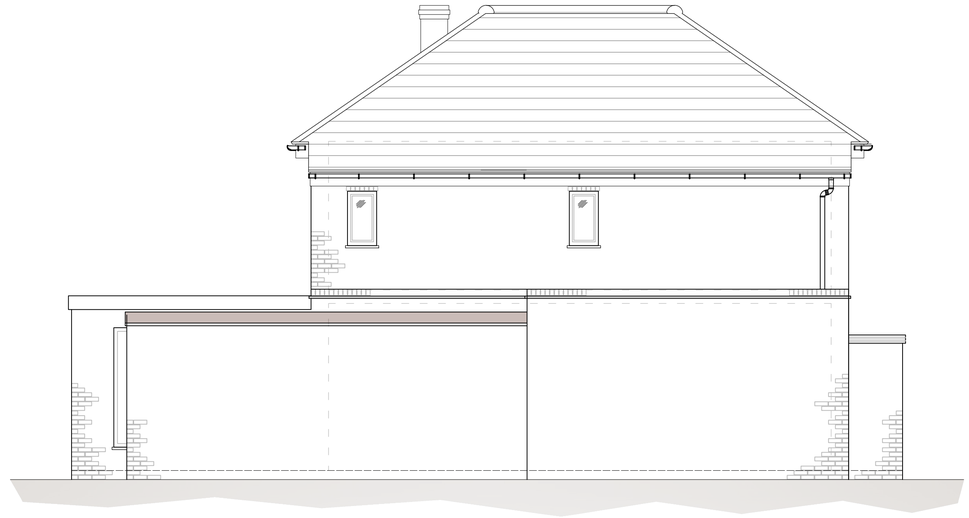

REAR ELEVATION AS EXISTING

SCALE 1:50

METRES
0 1m 2m 3m
1:50 SCALE

mead planning & design
meadplanning@gmail.com

Project: 20 CLEY HALL DRIVE SPALDING LINCS

Drawing Title: ELEVATIONS AS EXISTING

Drawing no.: BA/2024/CHD/105

Rev.: ~

Drawn: B.L.A.

Date: 06/07/24

Scales: 1:50

REV.	DESCRIPTION.	CHKD.	DATE.