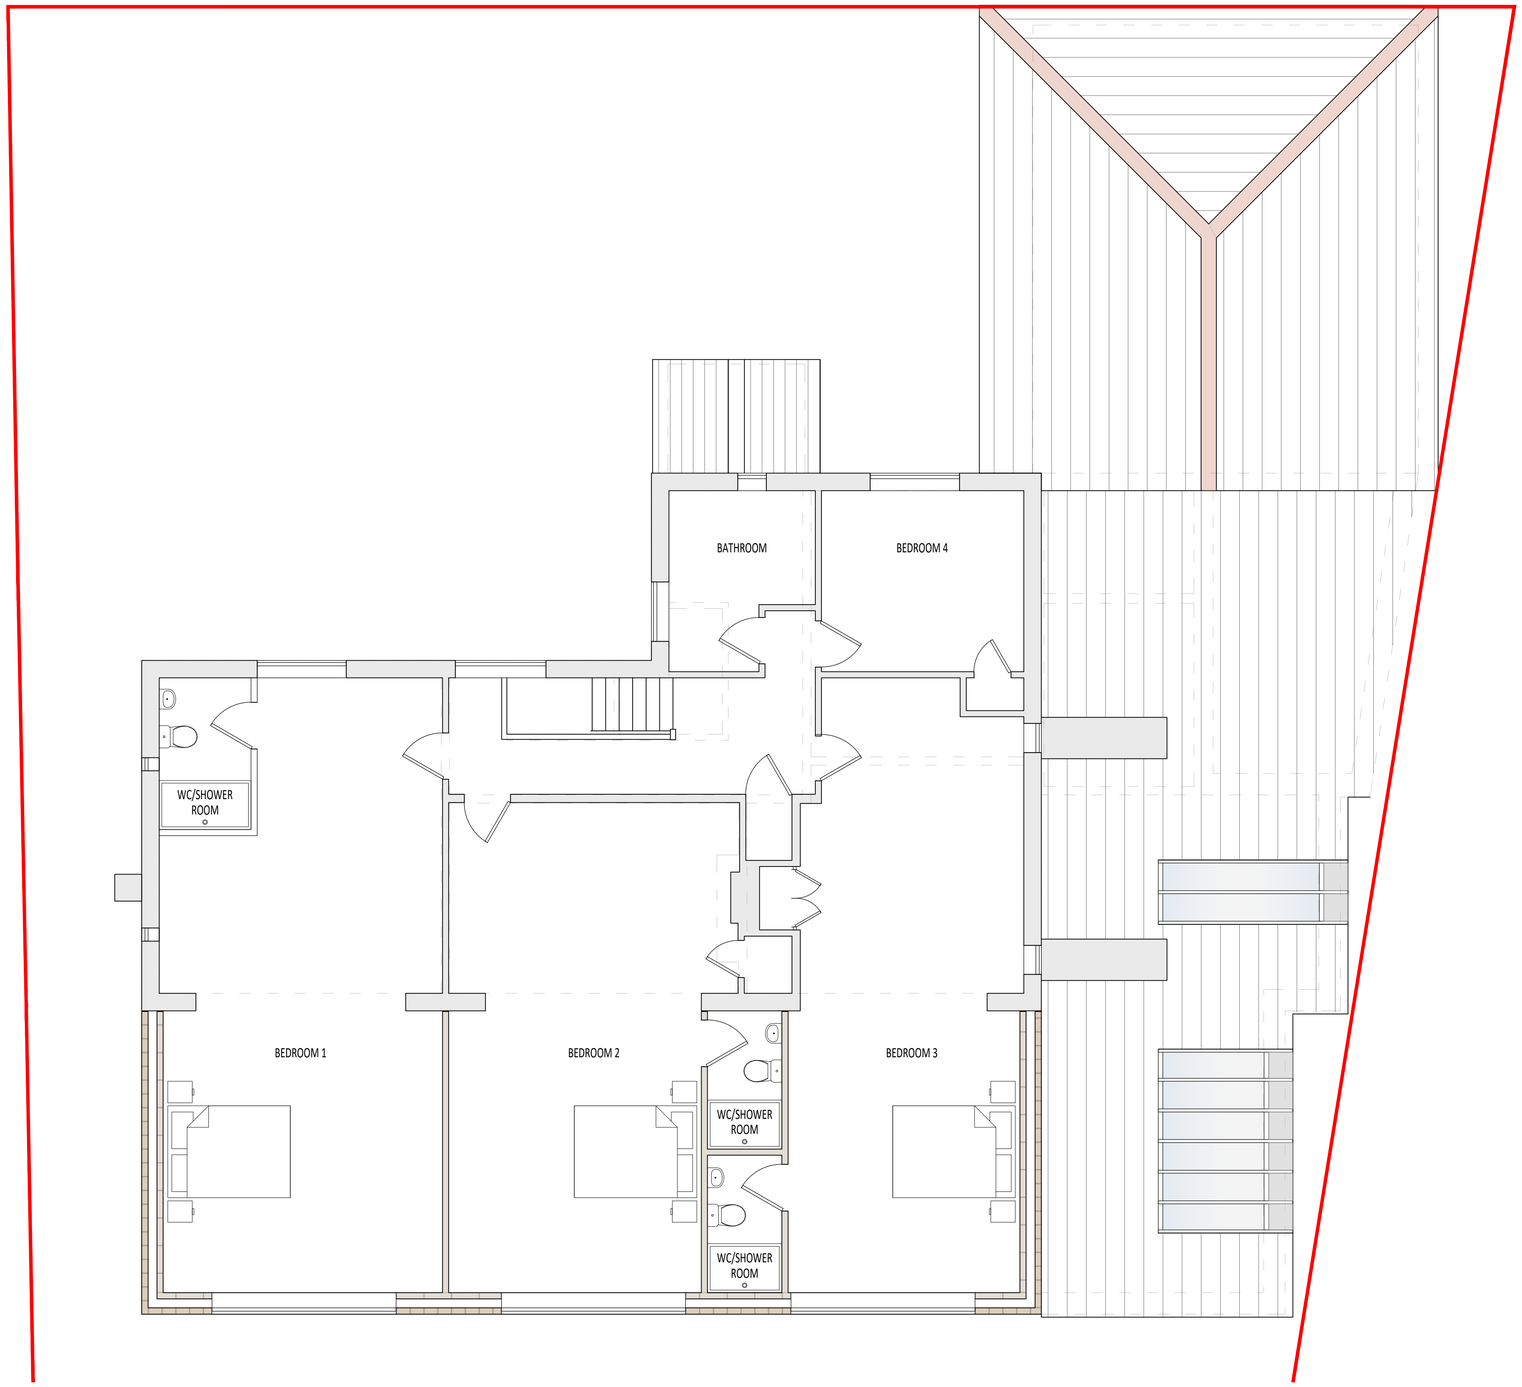


FIRST FLOOR PLAN AS PROPOSED

SCALE 1:50

METRES
0 1m 2m 3m
1:50 SCALE

mead planning & design | meadplanning@gmail.com

Project	20 CLEY HALL DRIVE SPALDING LINCS
Drawing Title	FIRST FLOOR PLAN AS PROPOSED
Drawing no.	BA/2024/CHD/107
Rev.	~
Drawn	B.L.A.
Date	06/07/24
Scales	1:50

REV.	DESCRIPTION.	CHKD.	DATE.