
CLEY HALL DRIVE

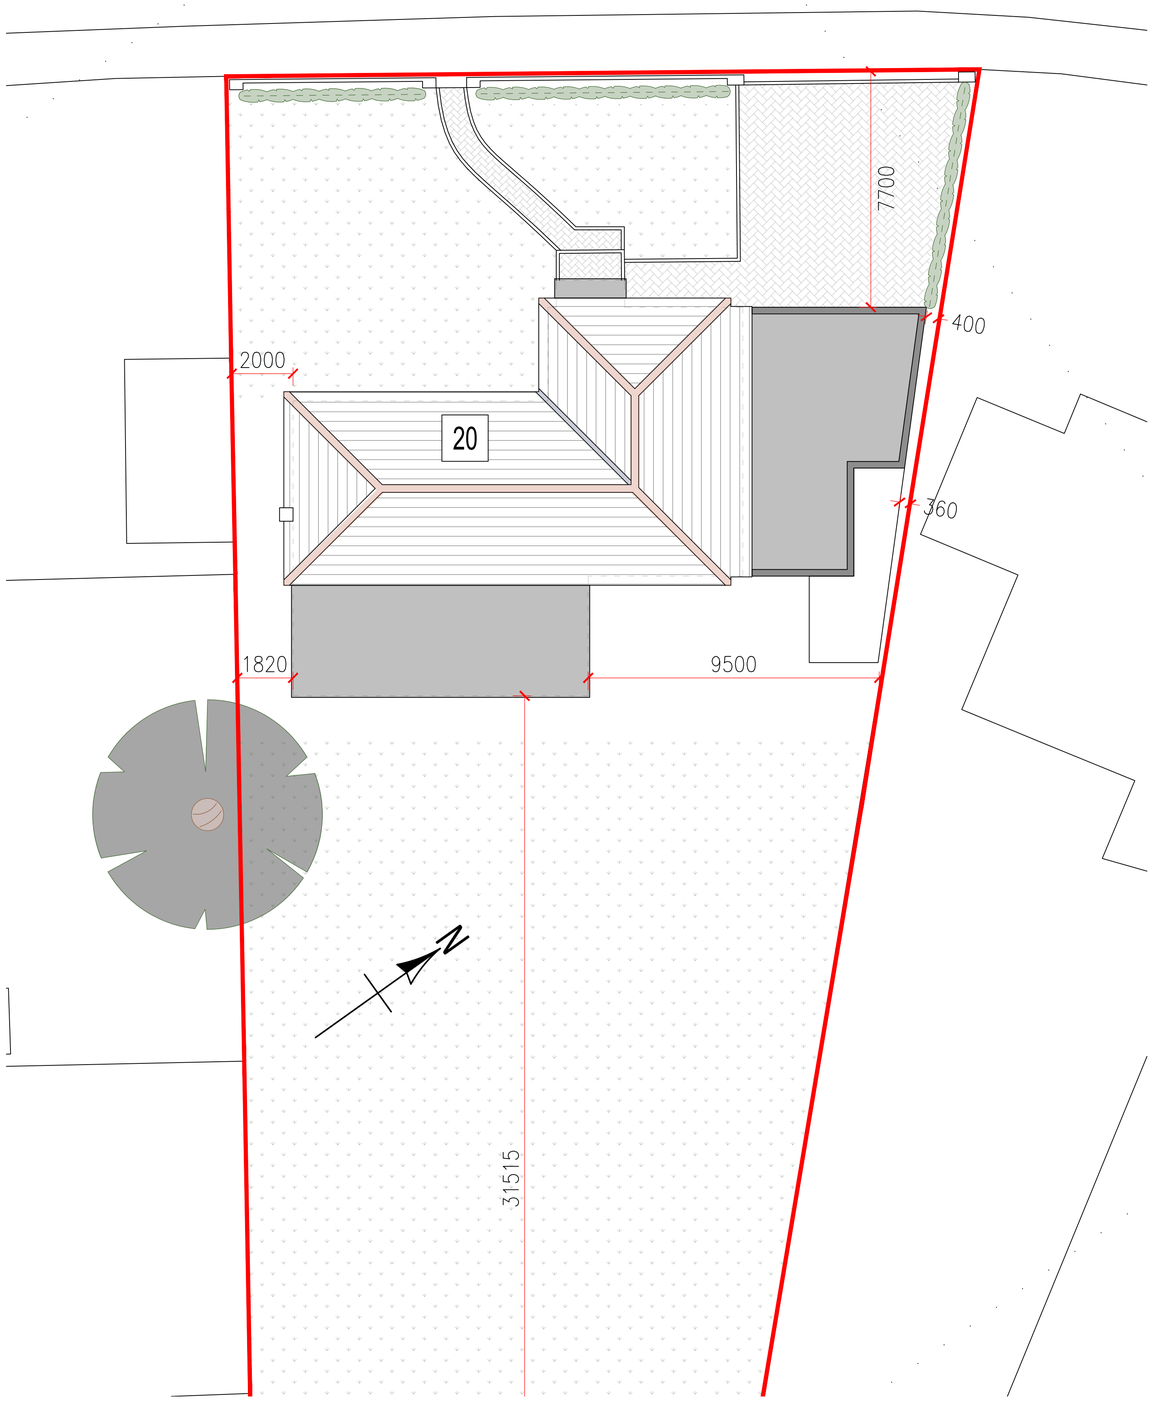


SITE PLAN AS EXISTING

SCALE 1:100

METRES
0 2m 4m 6m
1:100 SCALE

CLEY HALL DRIVE

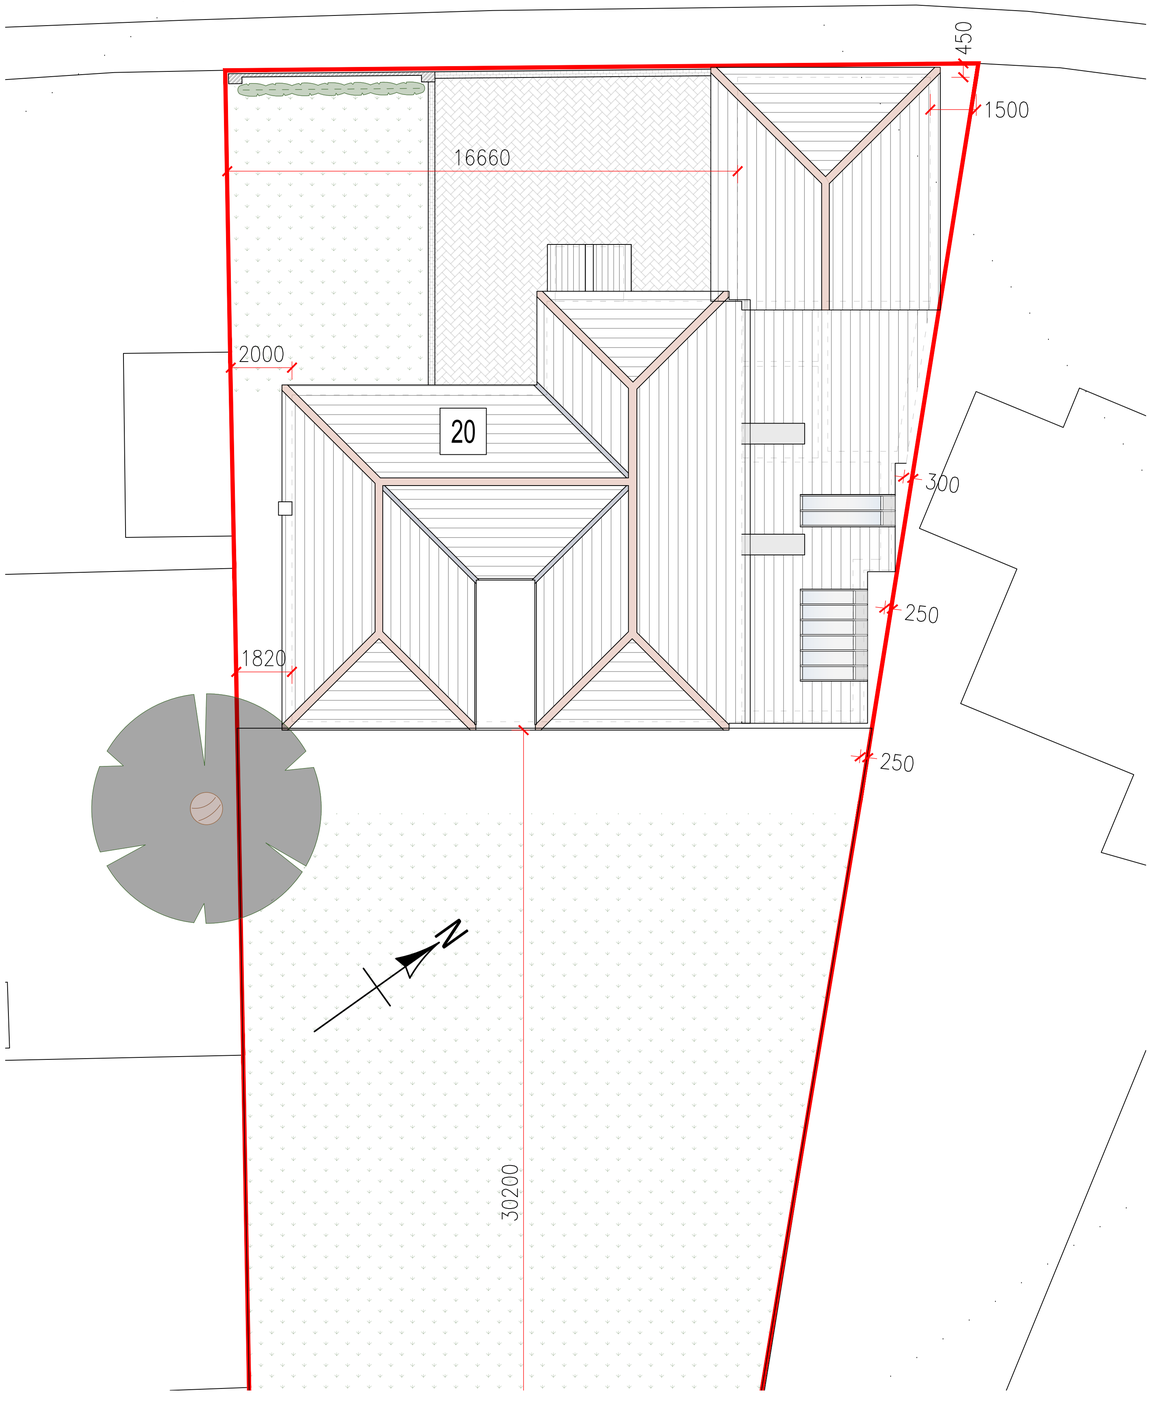

SITE PLAN AS PROPOSED

SCALE 1:100

METRES
0 2m 4m 6m
1:100 SCALE

mead planning & design | meadplanning@gmail.com

Project: 20 CLEY HALL DRIVE, SPALDING, LINCS

Drawing Title: SITE PLAN AS EXISTING & AS PROPOSED

Drawing no.: BA/2024/CHD/110 | Rev.: A

Drawn: B.L.A. | Date: 06/07/24 | Scales: 1:100

REV.	DESCRIPTION.	CHKD.	DATE.
A	DIMENSIONS ADDED TO SITE PLAN.	D.A.	14/10/24