



Front

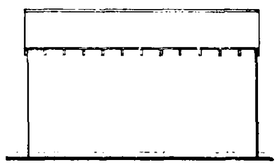

Side

4

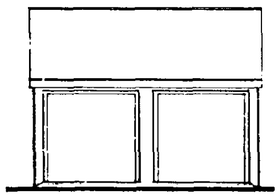


Front




Side


7

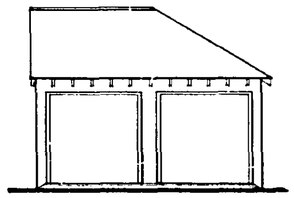


Front

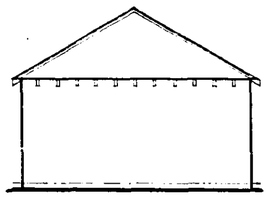

Side

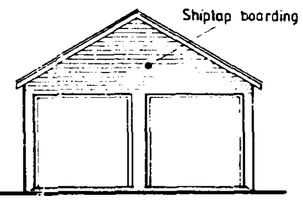


Front

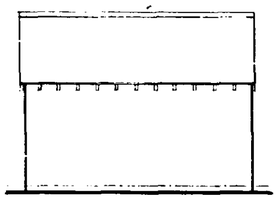


Side

5

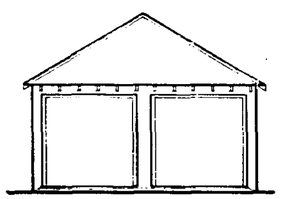


Front

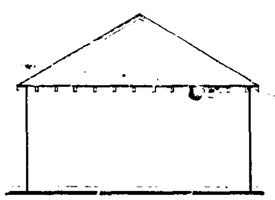


Side


8

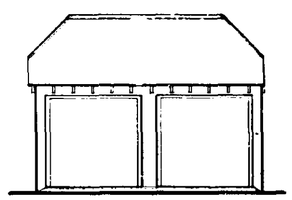


Front

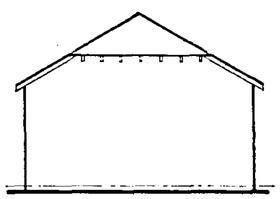

Side

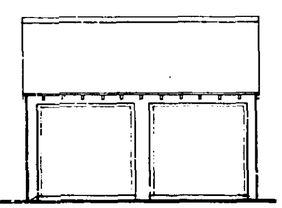


Front

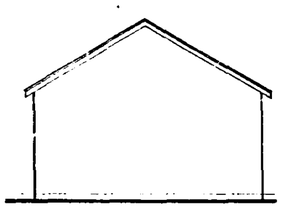


Side

6

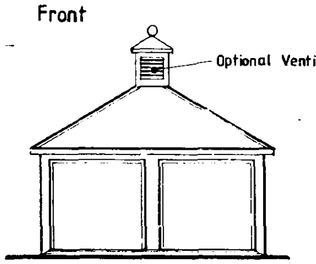


Front

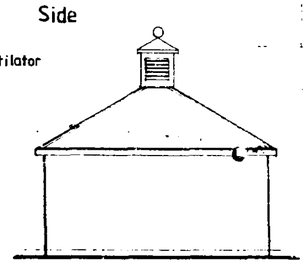


Side


Typical Elevations

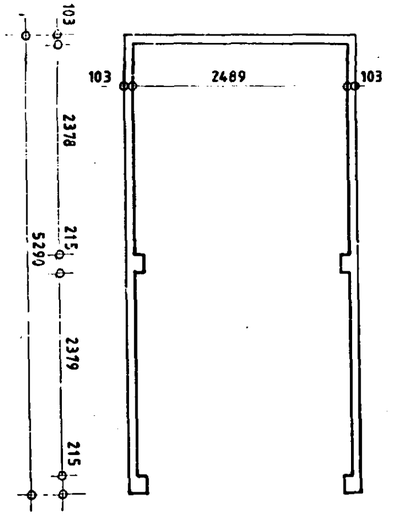

Single

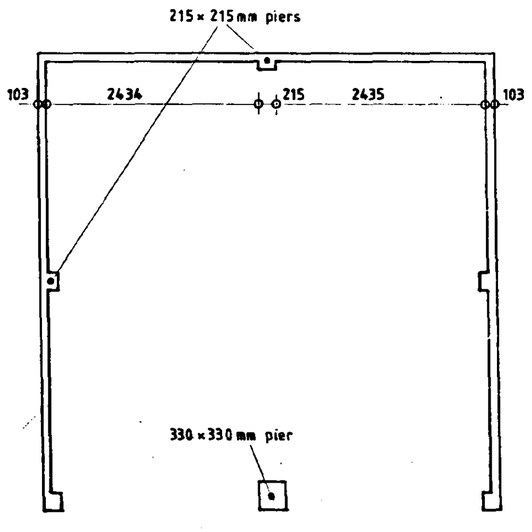


Double

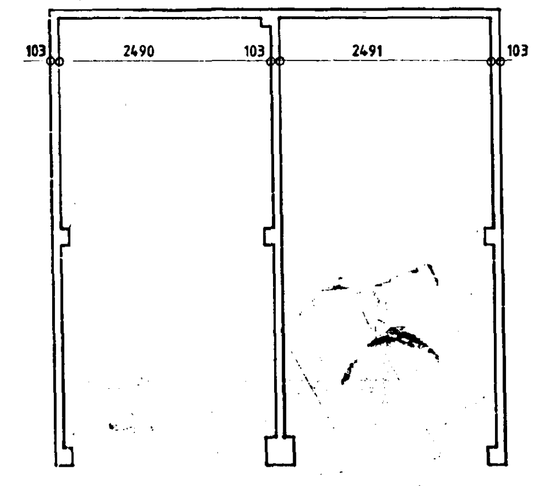


Twin

Typical Garage Profiles

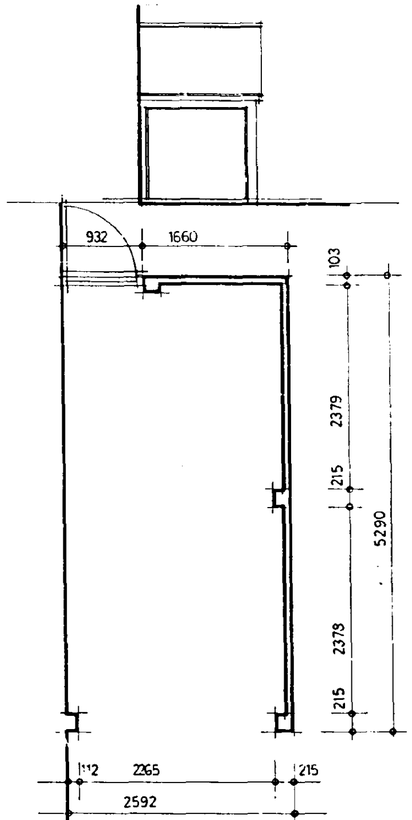


GARAGE ATTACHED TO HOUSE.


note - foundations to match and line through with house .

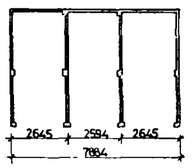


Block of 3

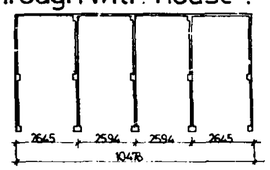

Block of 4

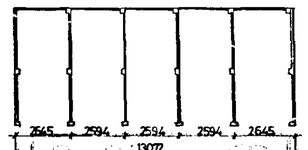

Block of 5

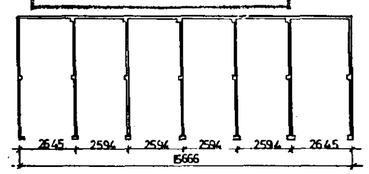

Block of 6

O/A Dimentions For Garage Blocks

PLAN

SOUTH HOLLAND DC
HOUSING & PLANNING
28 AUG 1998
Ref: 0862/98

DRAWING REFERRED TO IN APPLICATION

WILCON DESIGN

The Design Group of Wilcon Homes Ltd.
Thomas Wilson House, Tenter Road,
Moulton Park, Northampton, NN3 1QJ.


STANDARD GARAGE DETAILS

HOUSE TYPE

SCALES 1-100, 1-50, 1-20, 1-10, 2	Drawn:
HOUSE TYPE APPROVAL No. C2703-L-6019	Date:
NHBC Nº 011/B/86 007026-L-006019	
DRAWING No.	Rev.




FRONT ELEVATION

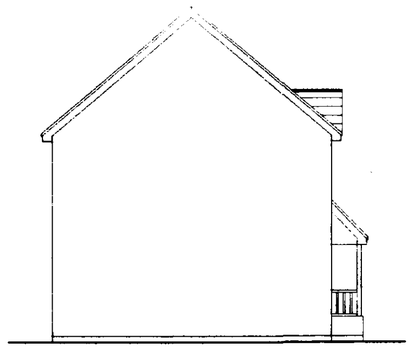


SIDE ELEVATION




REAR ELEVATION

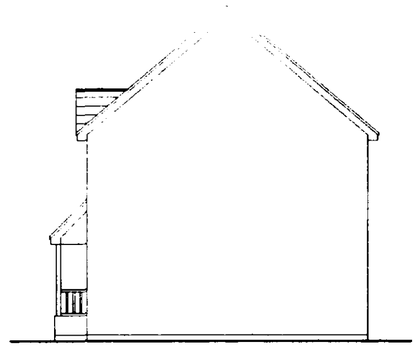

SIDE ELEVATION

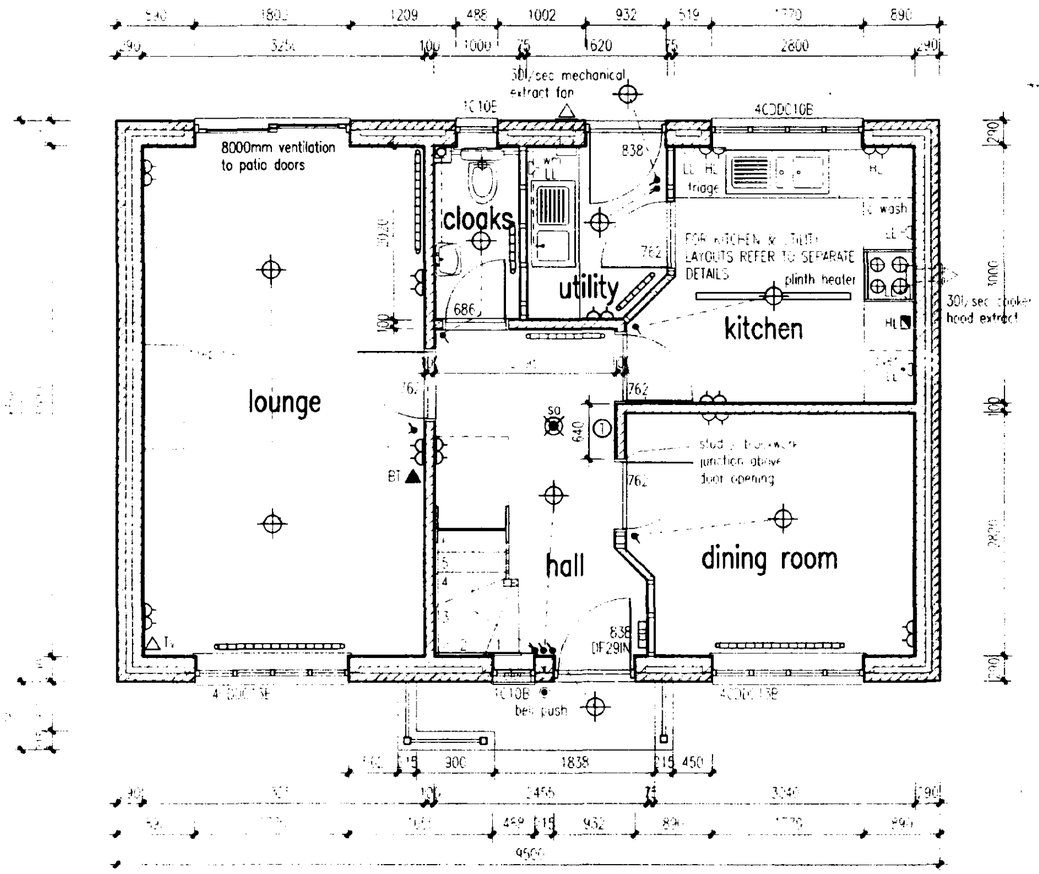

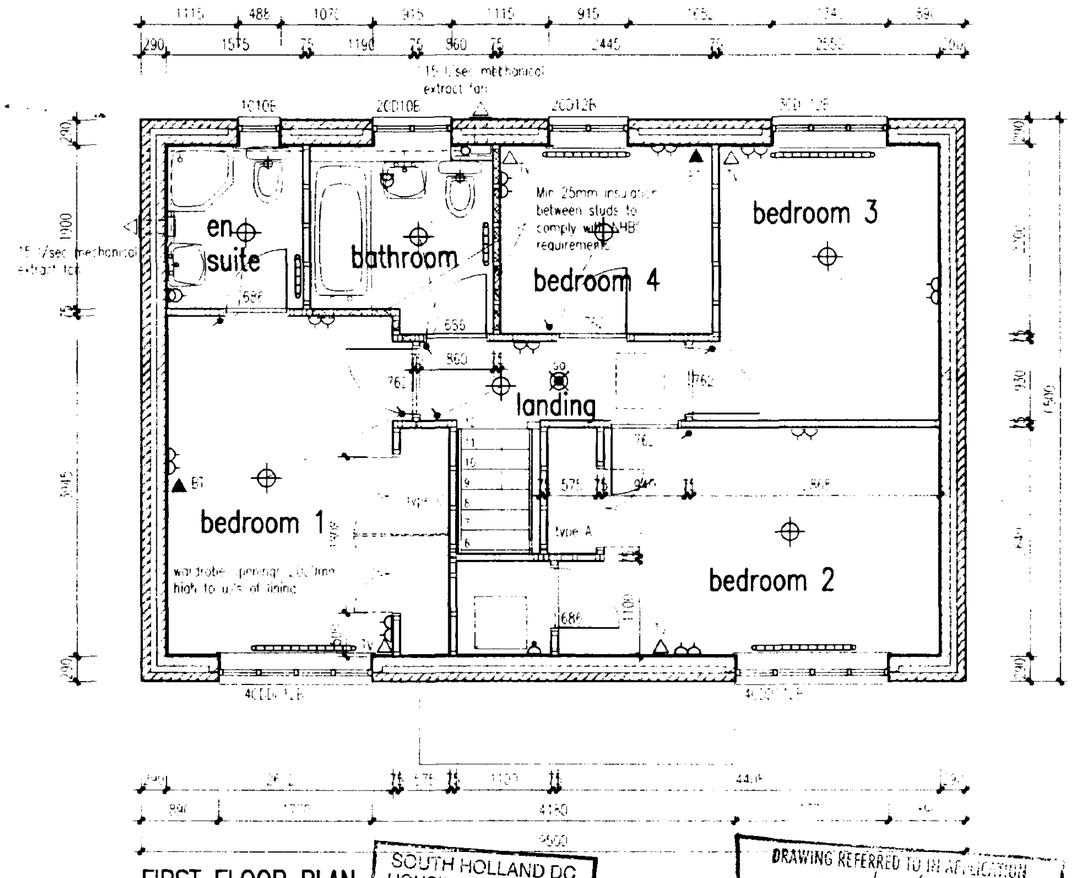

FIRST FLOOR PLAN

DETERMINED PLAN

SOUTH HOLLAND DC
HOUSING & PLANNING
28 AUG 1998
Ref: 0862/98

DRAWING REFERRED TO IN APPLICATION
DATED 27/8/98

WILCON HOMES
Wilcon Development Group Ltd.
Thomas Wilson House, Tenter Road,
Moulton Park, Northampton, NN3 6QJ.
Telephone: 01604 790909

RYDAL

READ IN CONJUNCTION WITH HOUSE SPECIFICATION 1-1C

M

HOUSE TYPE:
Cottage Range
105/4
vale_sh1


SCALES:
1:50 1:100

HOUSE TYPE APPROVAL No.
010690-L-006019
219/-/98


DRAWING No.




FRONT ELEVATION

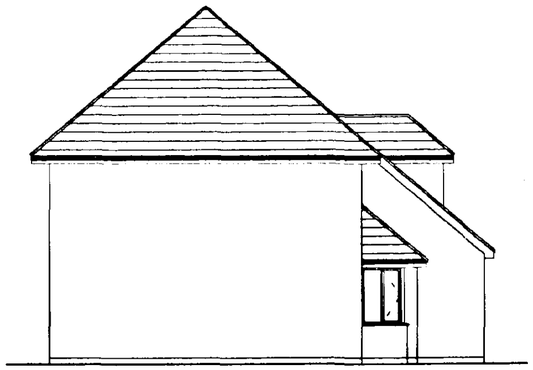


SIDE ELEVATION

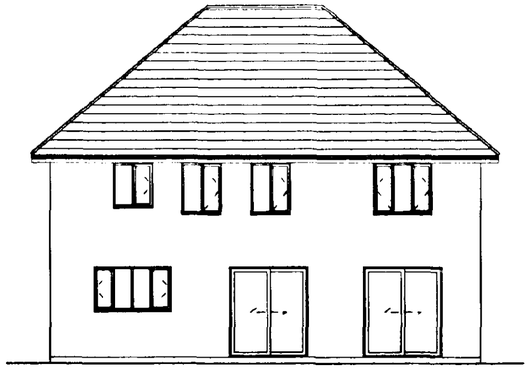


REAR ELEVATION

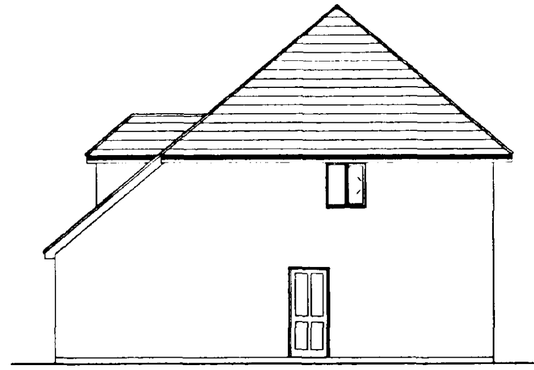

SIDE ELEVATION

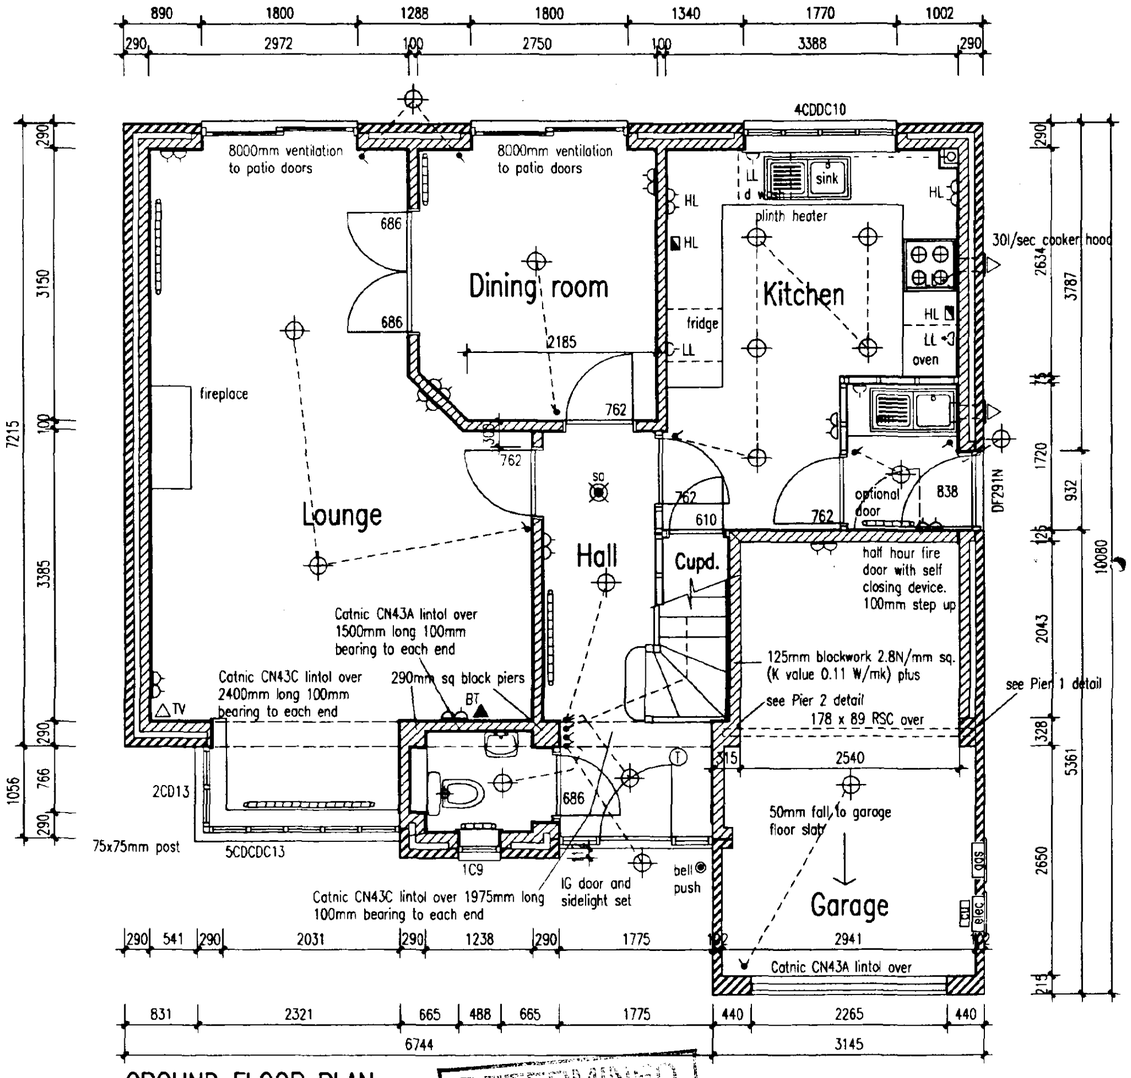

GROUND FLOOR PLAN

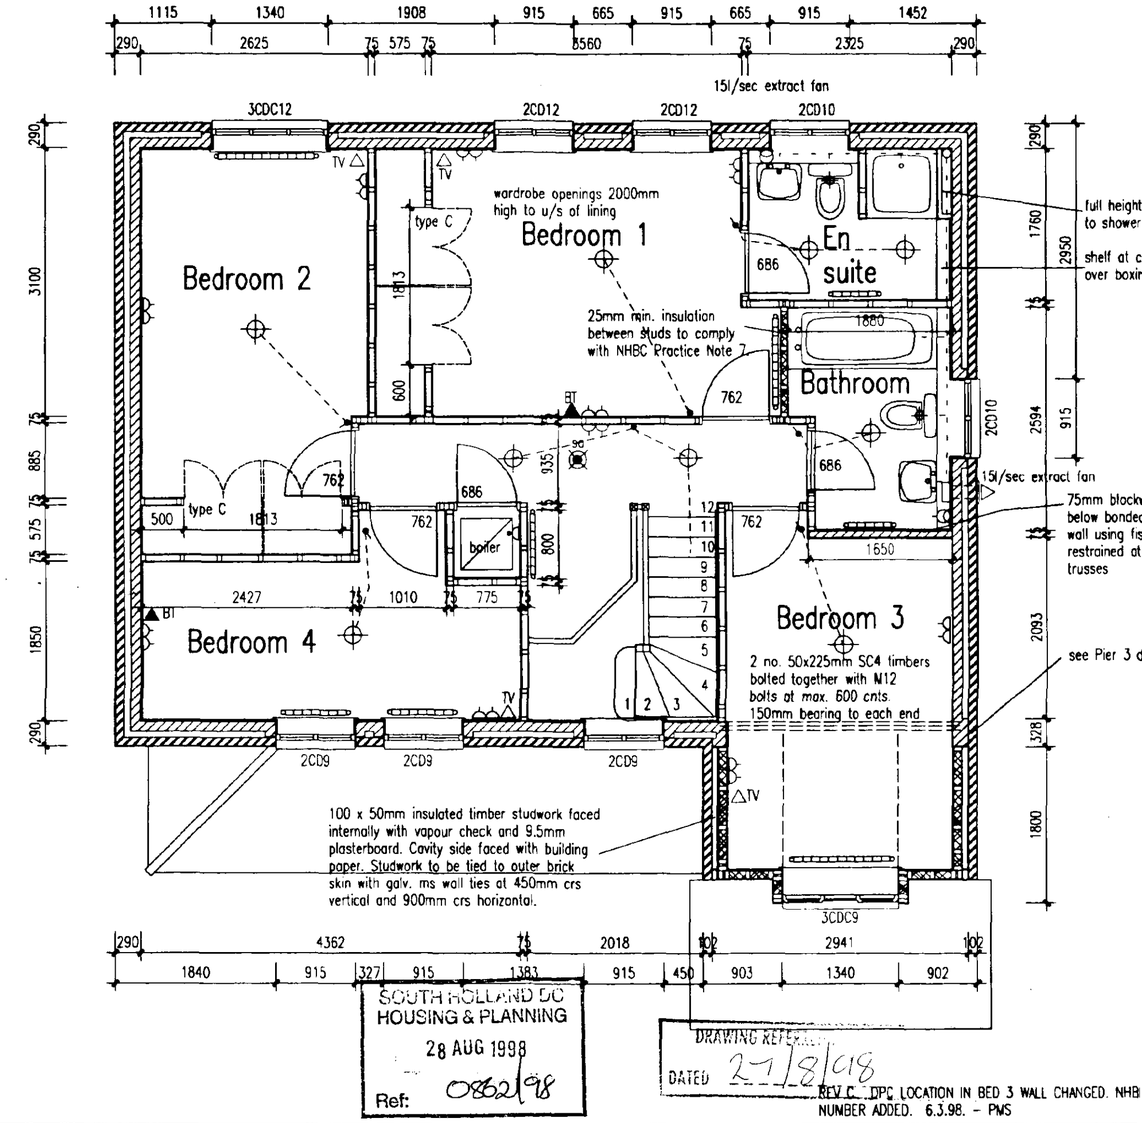

SOUTH HOLLAND DC
HOUSING & PLANNING
28 AUG 1998
Ref: 0862/98

DRAWING REF.
DATED 27/8/98

REV C. DPC LOCATION IN BED 3 WALL CHANGED. NHB NUMBER ADDED. 6.3.98. - PMS

DETERMINED PLAN

WILCON HOMES
Wilcon Development Group Ltd.
Thomas Wilson House, Tenter Road,
Moulton Park, Northampton, NN3 6QJ.
Telephone: 01604 790909

ELMHURST

READ IN CONJUNCTION WITH HOUSE SPECIFICATION 1-1C

SHEET 1 OF 2

M

HOUSE TYPE:
Vale Range
124/4
vale_sh1

SCALES:
1:50 1:100

HOUSE TYPE APPROVAL No.
010652-L-006019
242/-/98

DRAWING No.


ceiling joists

JOIST PLAN

beam



FRONT ELEVATION

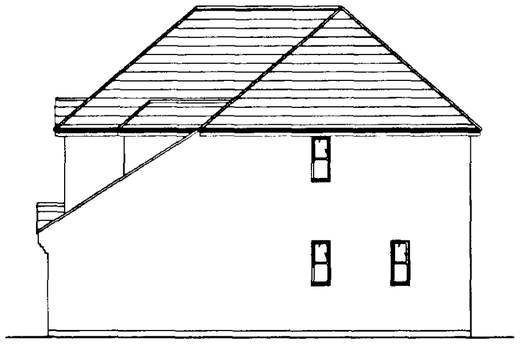


SIDE ELEVATION


ROOF PLAN




REAR ELEVATION

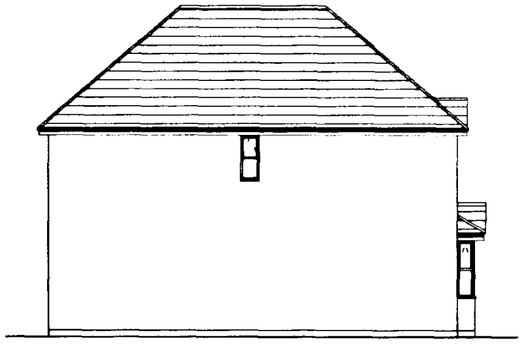

SIDE ELEVATION

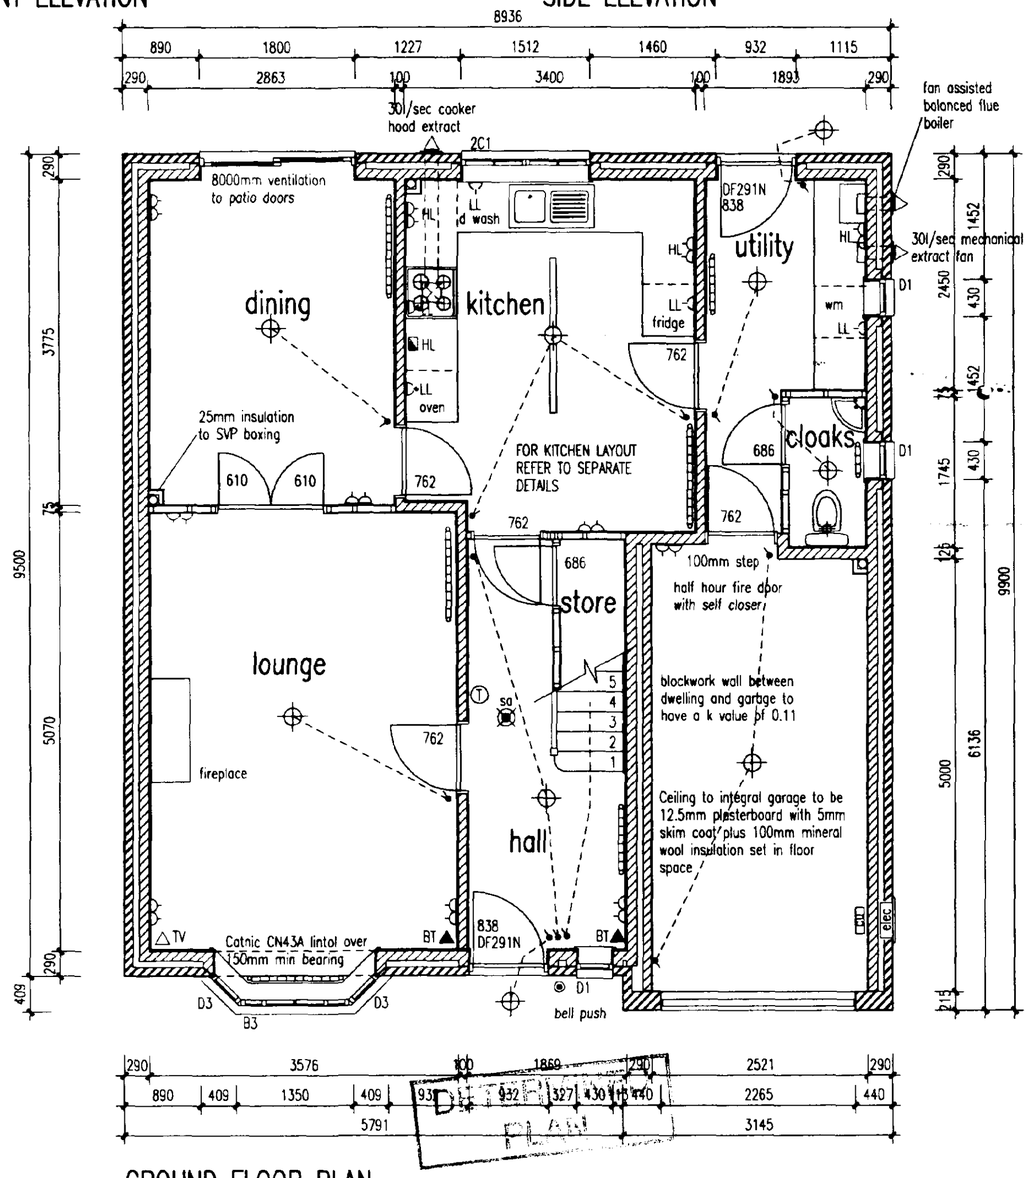

GROUND FLOOR PLAN

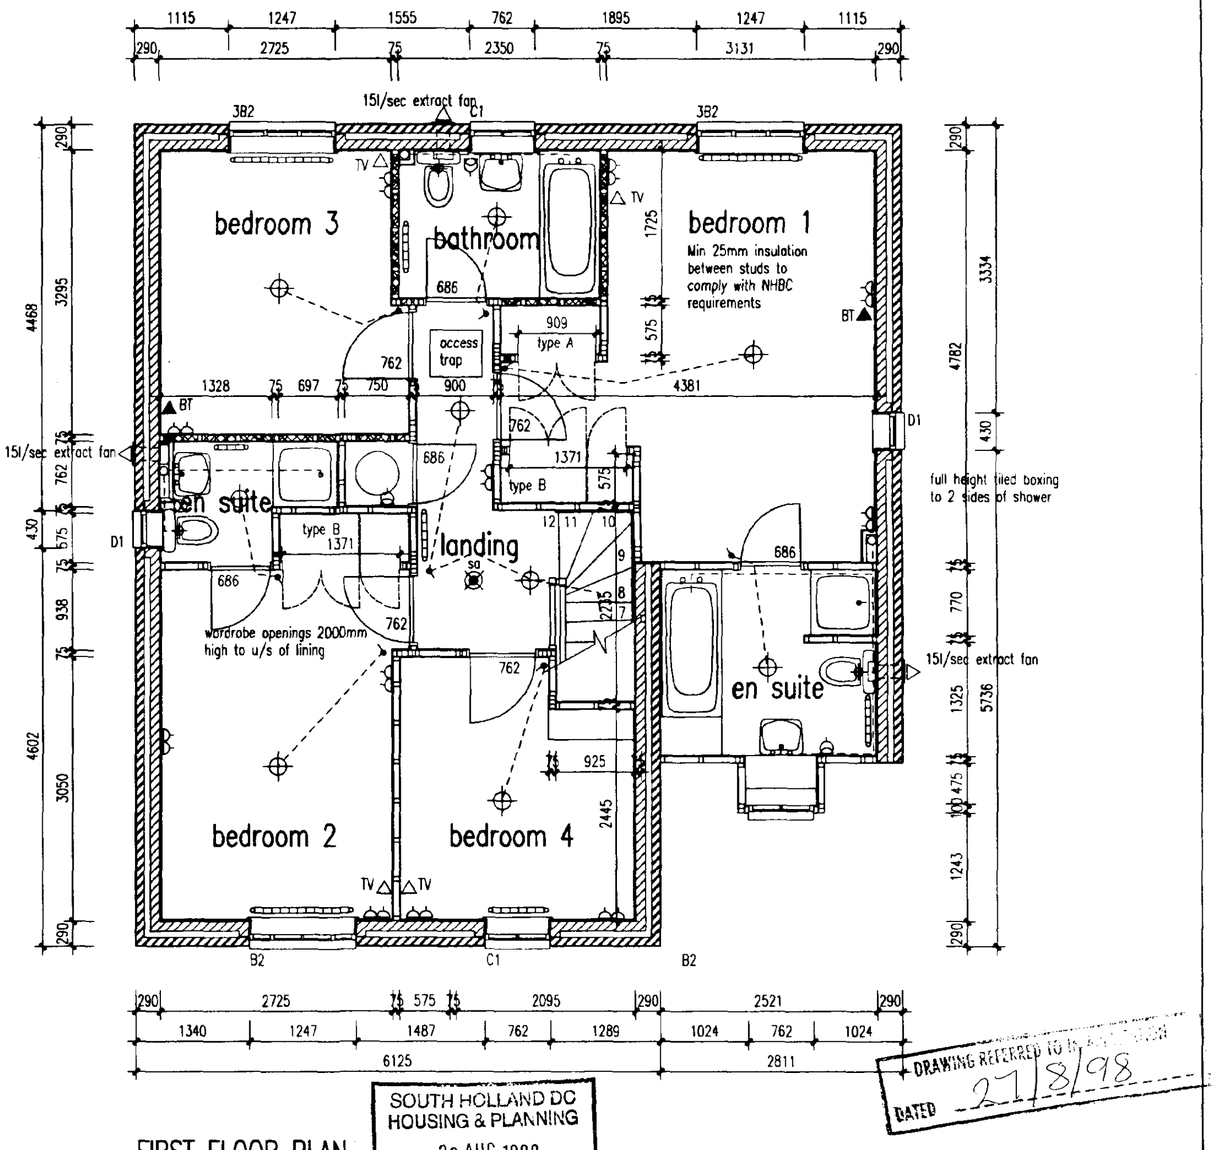

FIRST FLOOR PLAN

SOUTH HOLLAND DC
HOUSING & PLANNING
28 AUG 1998
Ref: 0862/98

DRAWING REFERRED TO IN APPLICATION
DATED 27/8/98

WILCON HOMES

Wilcon Development Group Ltd
Thomas Wilson House, Tenter Road,

ASHLEY

READ IN CONJUNCTION WITH HOUSE SPECIFICATION 1-1C

HOUSE TYPE:
Kensington New Range
131/4

REV A. NHBC APPROVAL NUMBER ADDED. - PMS


SCALES: 1:50 1:100	Drawn: PMS
HOUSE TYPE APPROVAL No. 011435-L-006019 246/-/98	Date: JUL 97
DRAWING No.	Revision: A

WILCON HOMES
Wilcon Development Group Ltd.
Thomas Wilson House, Tenter Road,
Moulton Park, Northampton, NN3 6QJ.
Telephone: 01604 790909


drawn SA date May 98




Front

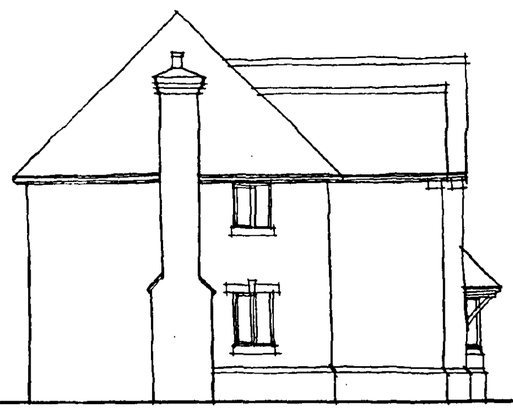


Side

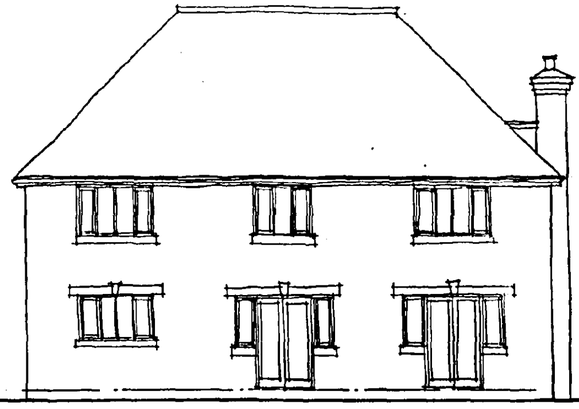

Rear

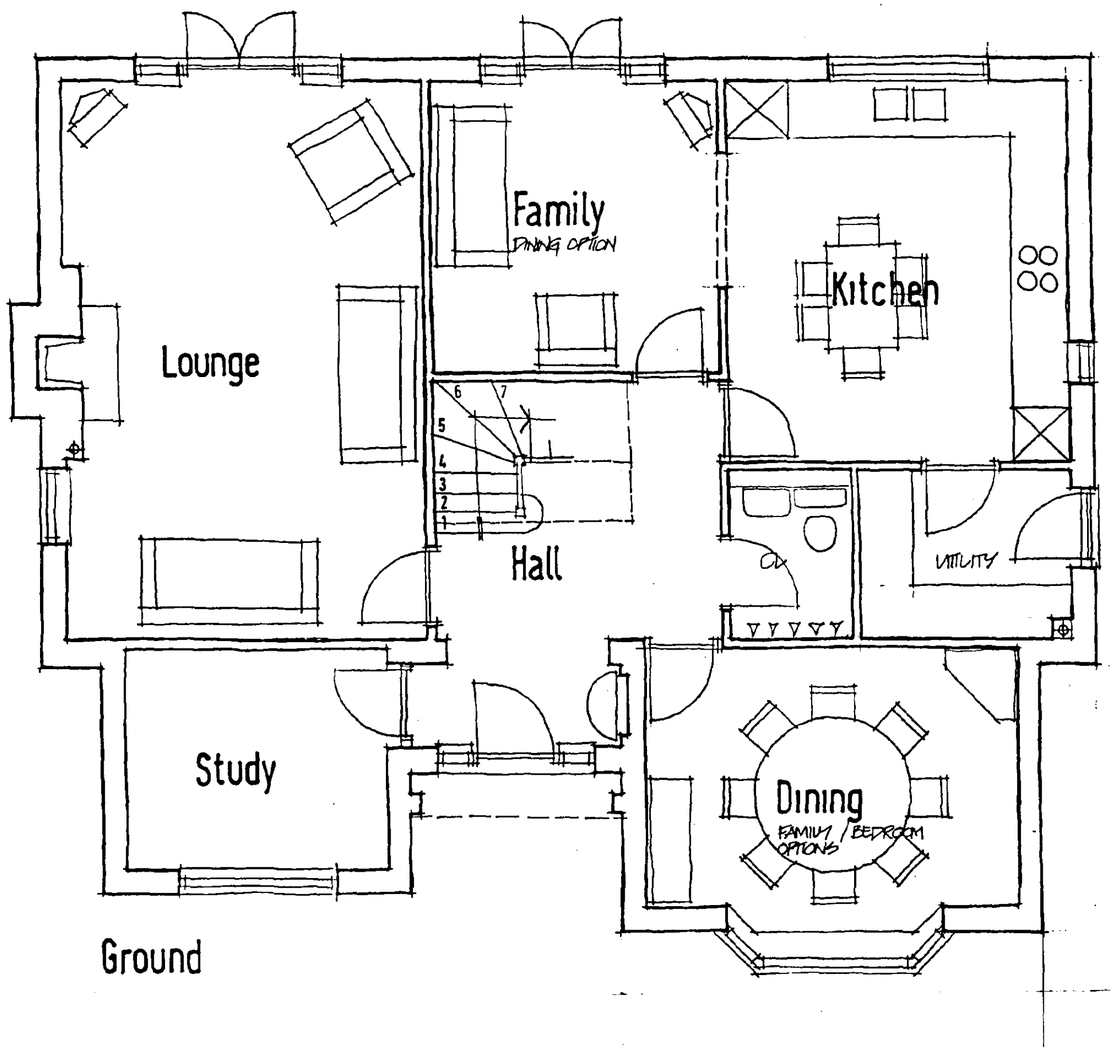

Ground

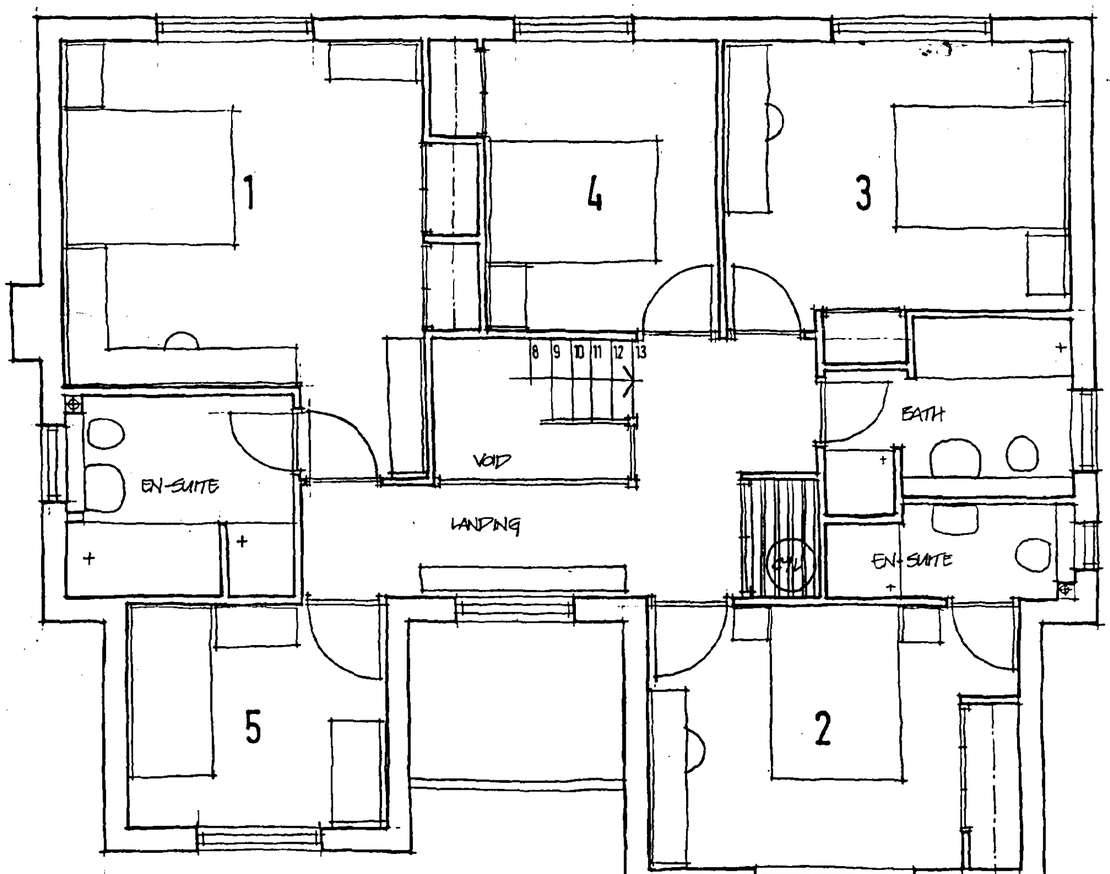

First

DETERMINED
DRAWING REFERENCE
DATED

SCOTTISH OFFICE
HOUSING & PLANNING
28 AUG 1998
Ref: 0862/98

1964 2113 sqft
WYNYARD C


scale 1:50 1:100

dwg. no.

THE DRAWING OFFICE CENTRE 0173 80




FRONT ELEVATION

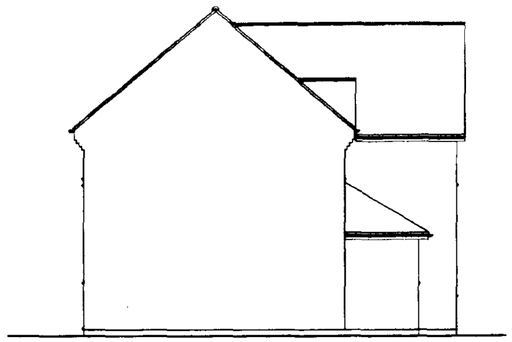


SIDE ELEVATION




REAR ELEVATION

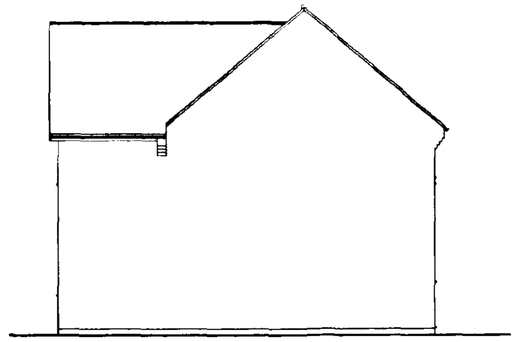

SIDE ELEVATION

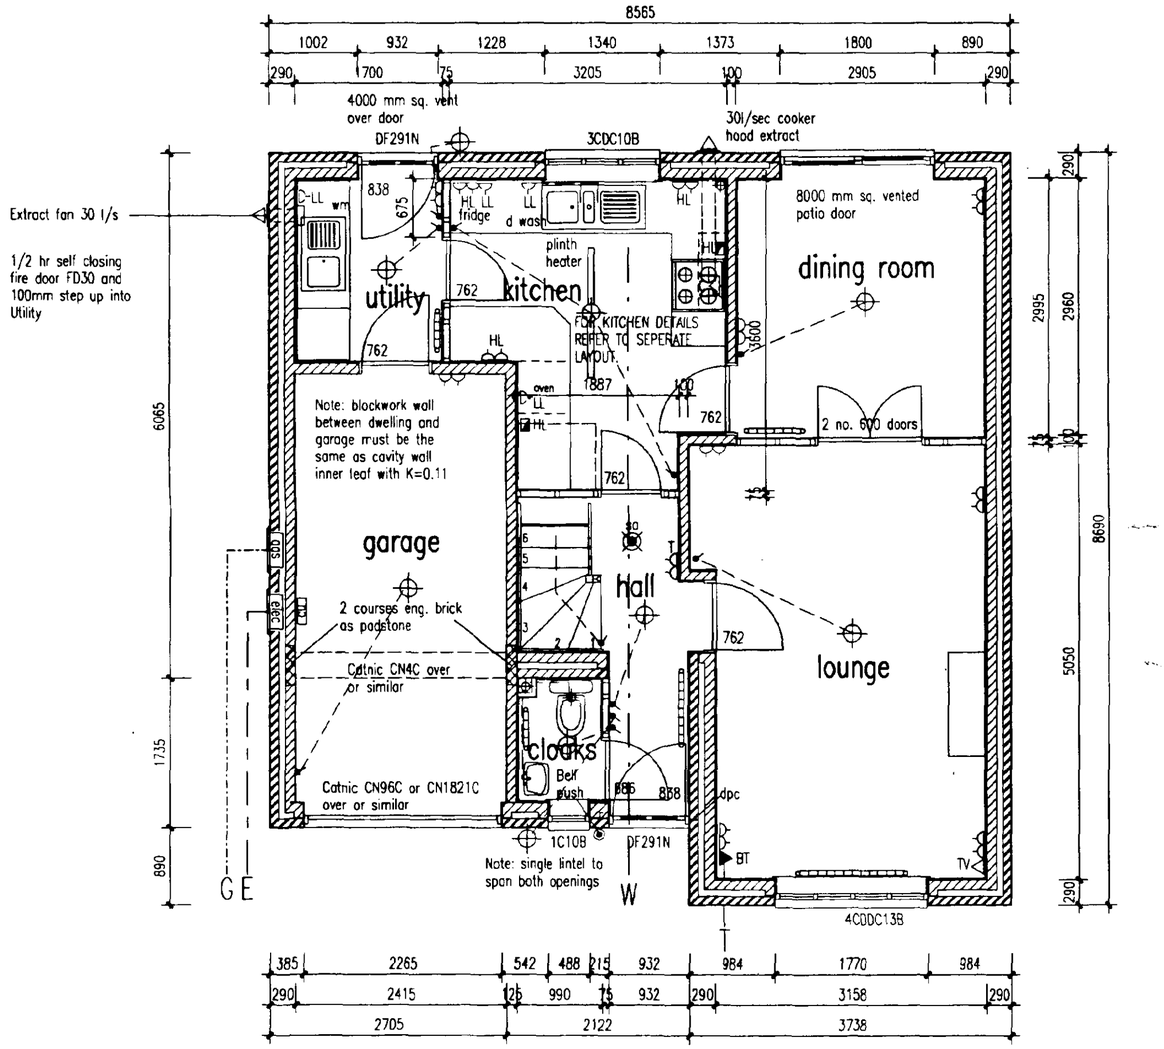

GROUND FLOOR PLAN

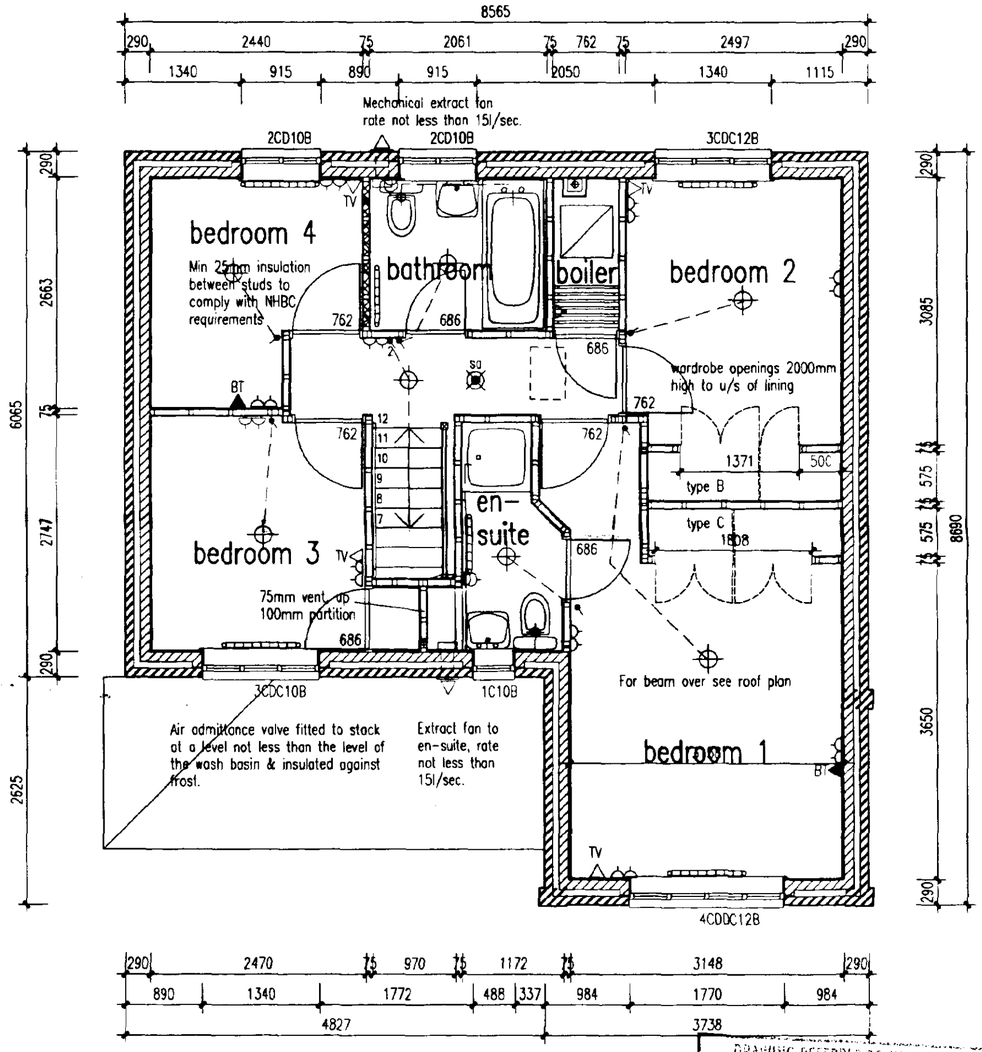

FIRST FLOOR PLAN

DETERMINED PLAN

SOUTH HOLLAND DC HOUSING & PLANNING 28 AUG 1998 Ref: 0862/98

DRAWING REFERRED TO IN APPLICATION DATED 27/8/98

REV A. DPC SHOWN TO ENTRANCE, 63mm VENT TO ENSUITE CHANGED TO 75mm, NHBC APPROVAL NUMBER ADDED. 6.3.98.

WILCON HOMES

Wilcon Development Group Ltd.
Thomas Wilson House, Tenter Road,

QUINTON

READ IN CONJUNCTION WITH HOUSE SPECIFICATION 1-1C

M

HOUSE TYPE: Cottage Range

94/4

SCALES: 1:50 1:100

HOUSE TYPE APPROVAL No. C10580-B-006019 237/-/98

DRAWING No.

Drawn


Date. JUN

Revs

JOIST PLAN



FRONT ELEVATION

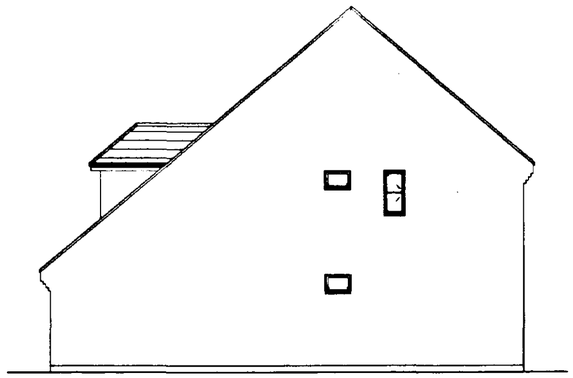


SIDE ELEVATION




REAR ELEVATION



SIDE ELEVATION

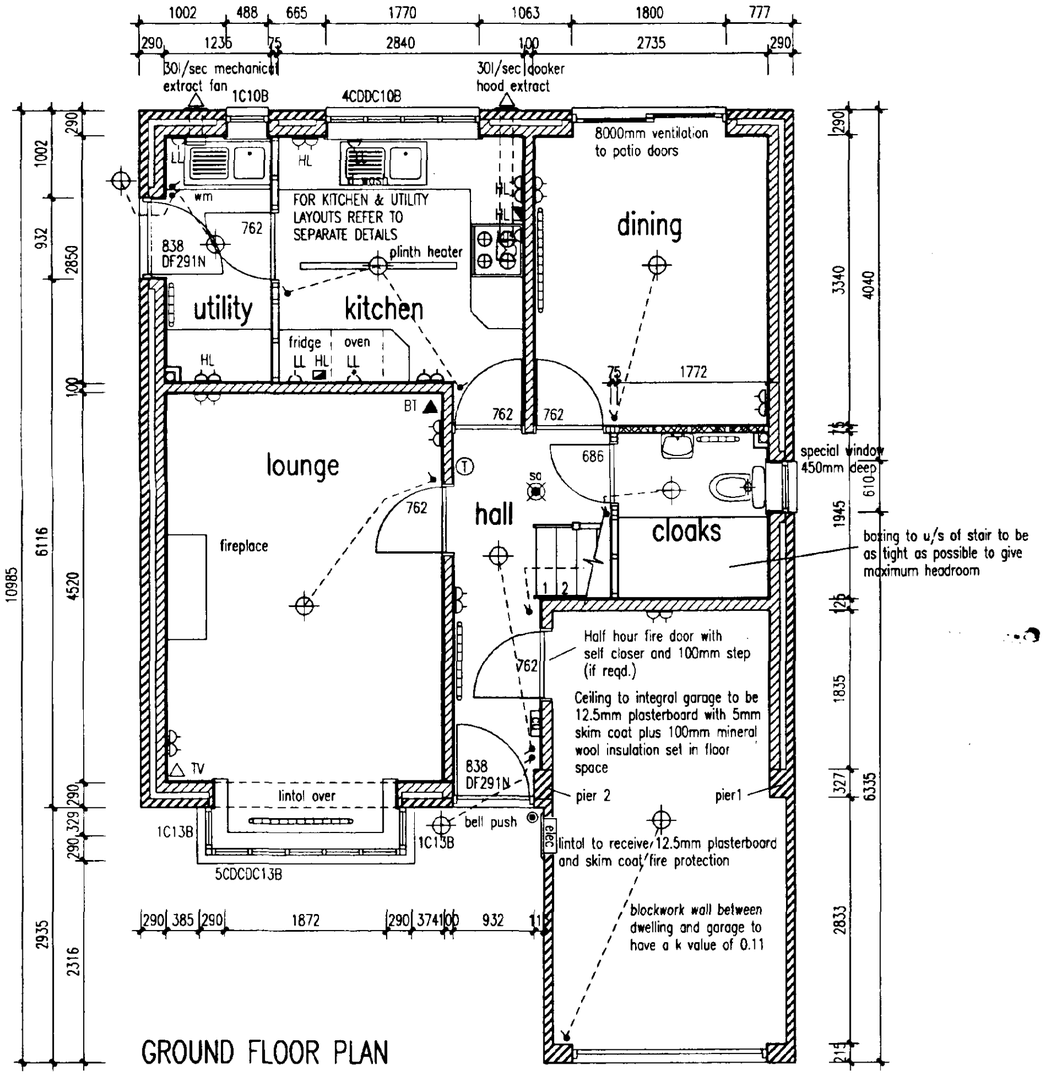

GROUND FLOOR PLAN

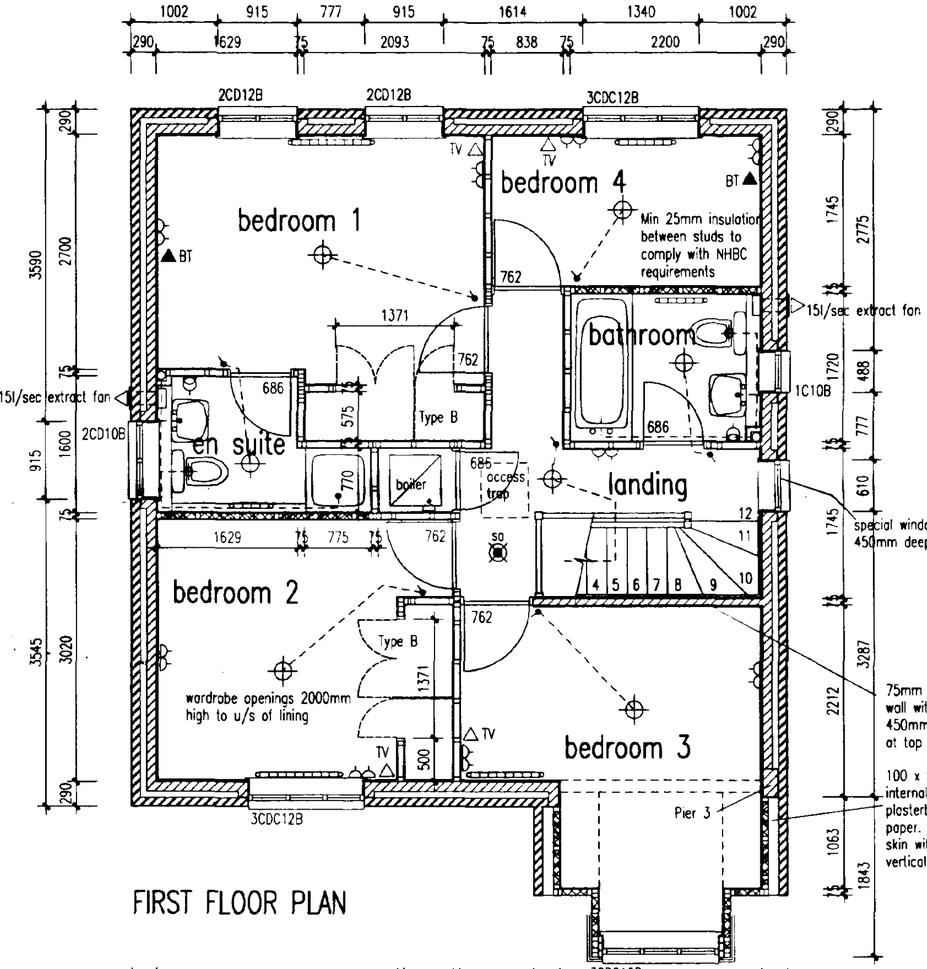

FIRST FLOOR PLAN

DETERMINED PLAN
SOUTH HOLLAND DC HOUSING & PLANNING
28 AUG 1998
Ref: 0862/98
DRAWING REFERRED TO IN APPLICATION
DATED: 27/8/98

REV C. BED 3 PIER DETAIL CHANGED. BEAM OVER GARAGE DOOR CHANGED. NHBC APPROVAL NUMBER ADDED. 6.3.98 – PMS

WILCON HOMES
Wilcon Development Group Ltd.
Thomas Wilson House, Tenter Road,
Moulton Park, Northampton, NN3 6QJ.
Telephone: 01604 790909

RIPON

READ IN CONJUNCTION WITH HOUSE SPECIFICATION 1–1C


M

HOUSE TYPE
Cottage Range
101/4
cot_sh1

SCALES: 1:50 1:100	Drawn: PMS
HOUSE TYPE APPROVAL No. 009920–F–006019 236/–/98	Date: JUL 97
DRAWING No.	Revision: C

JOIST PLAN

SKEELING DETAIL

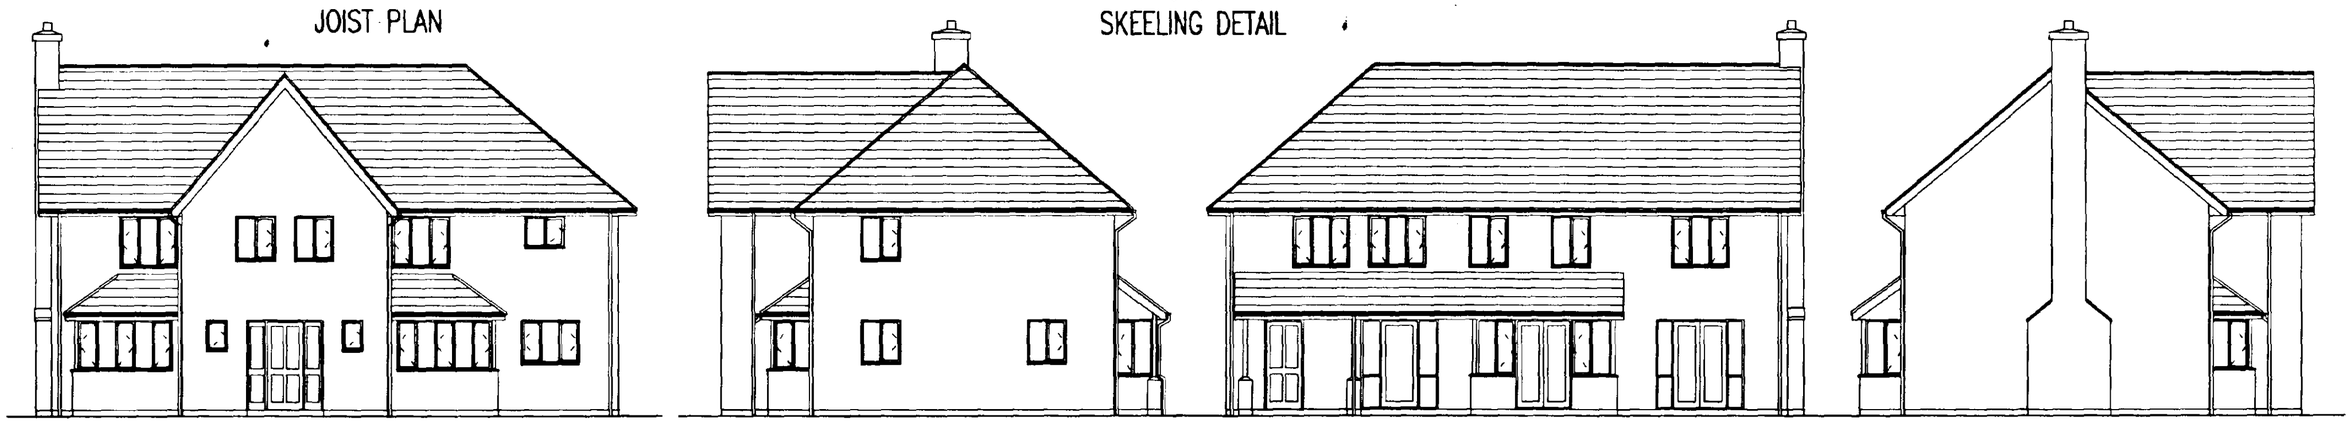



FRONT ELEVATION

SIDE ELEVATION

REAR ELEVATION


SIDE ELEVATION

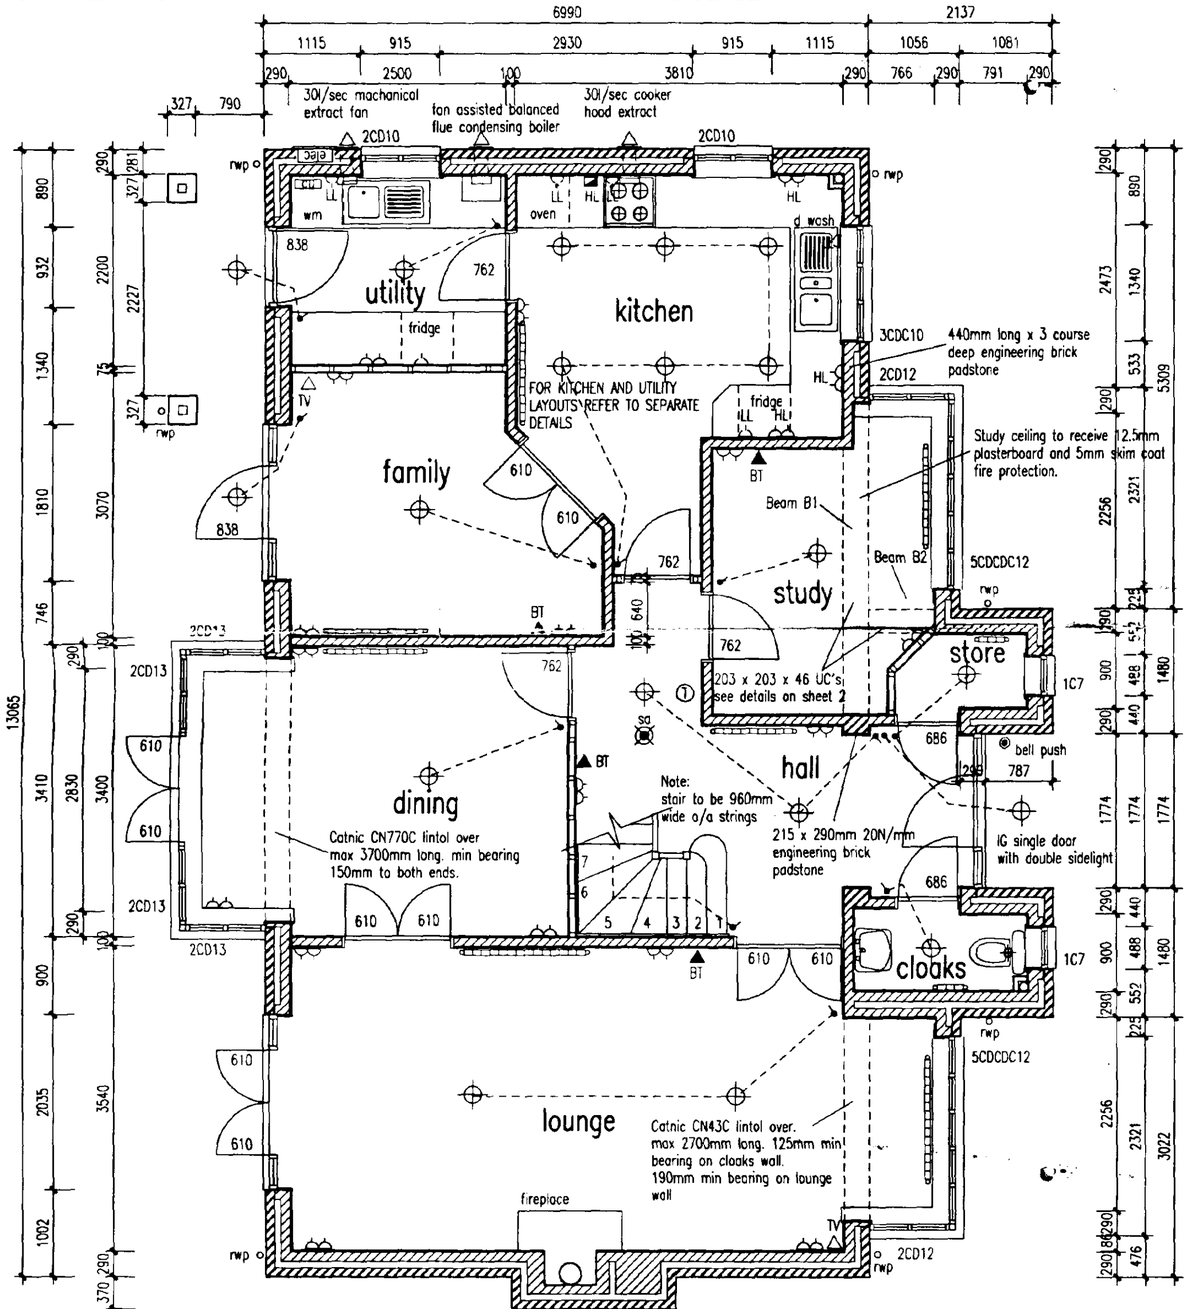


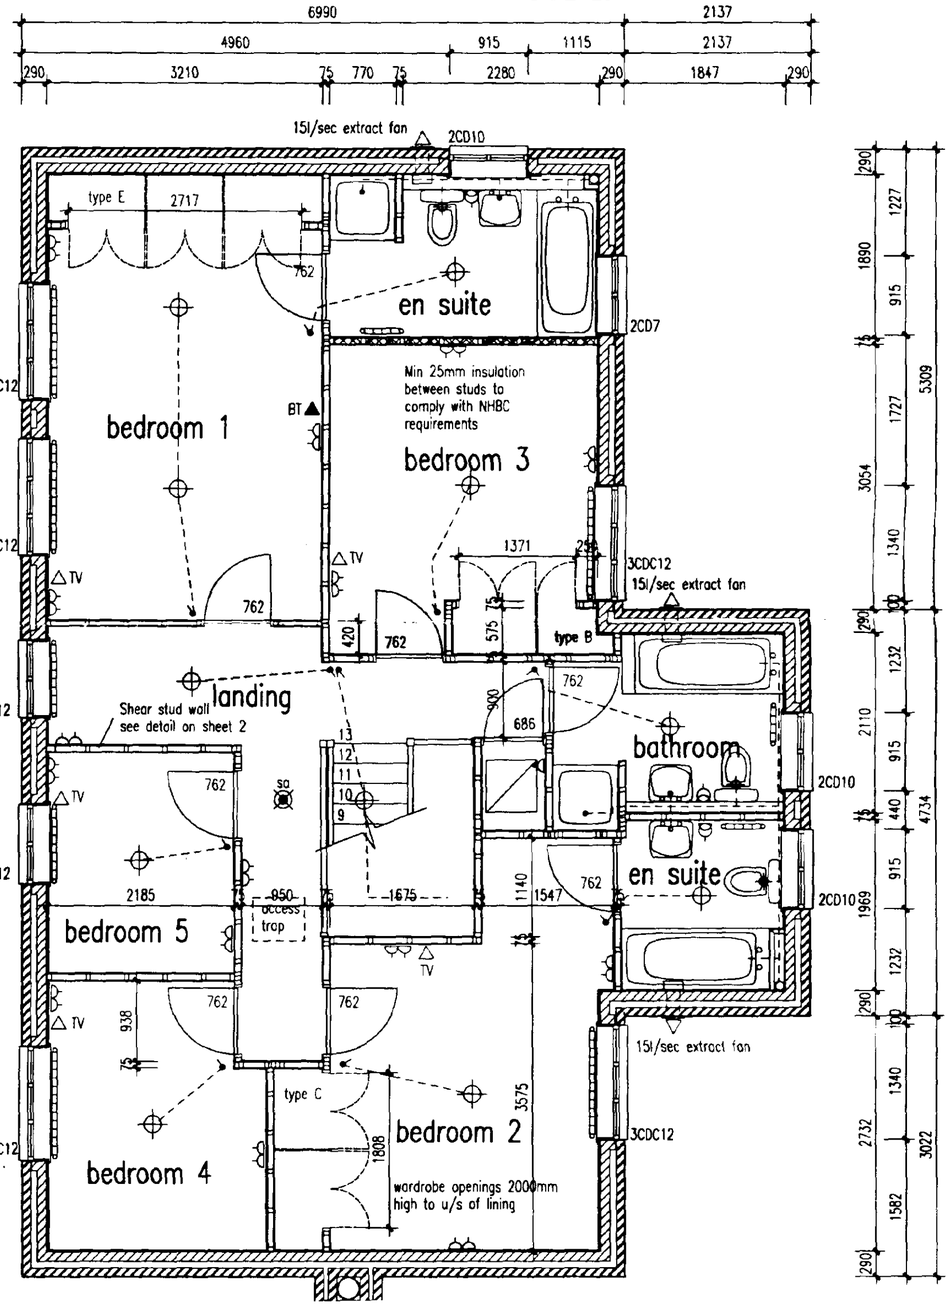


ROOF PLAN



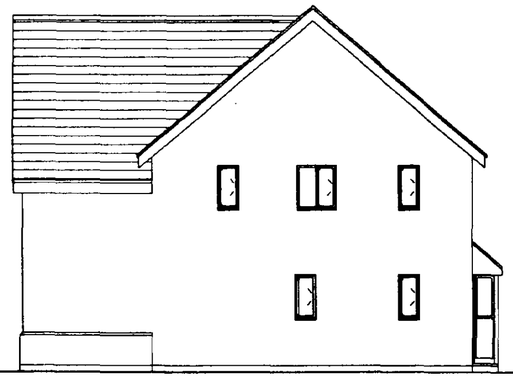

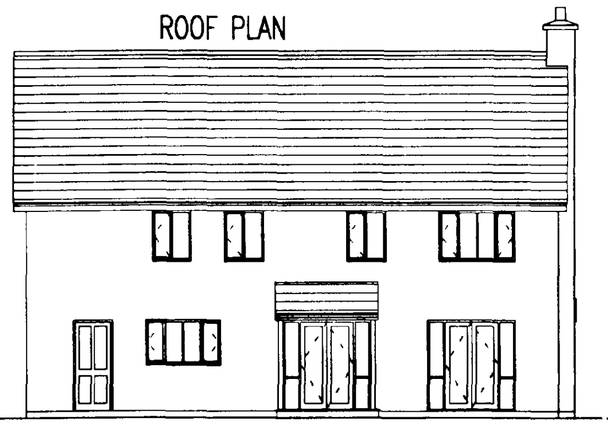

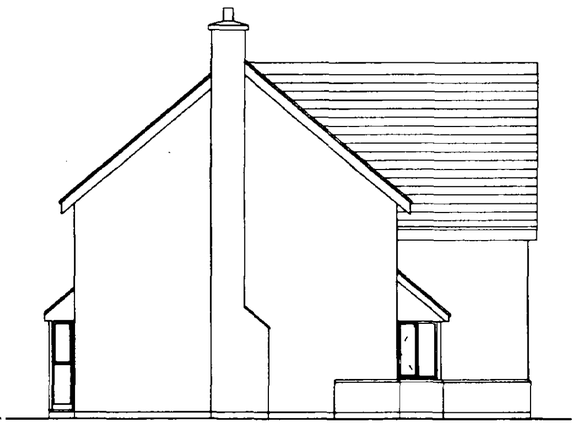



FRONT ELEVATION

SIDE ELEVATION

REAR ELEVATION


SIDE ELEVATION

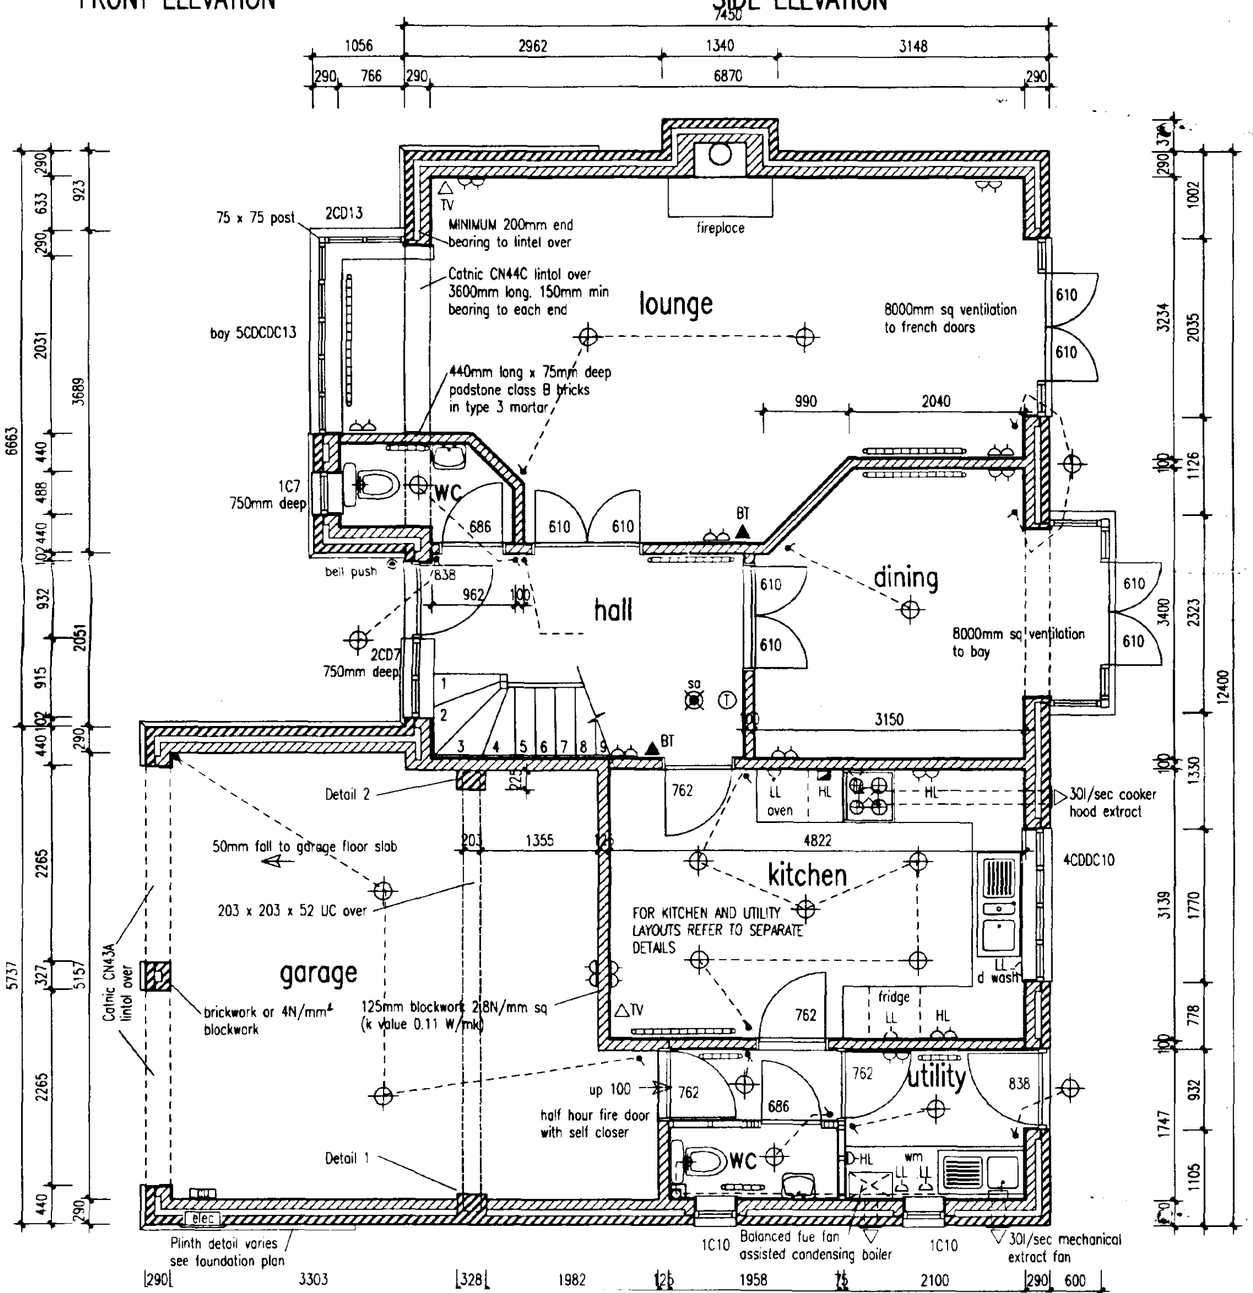

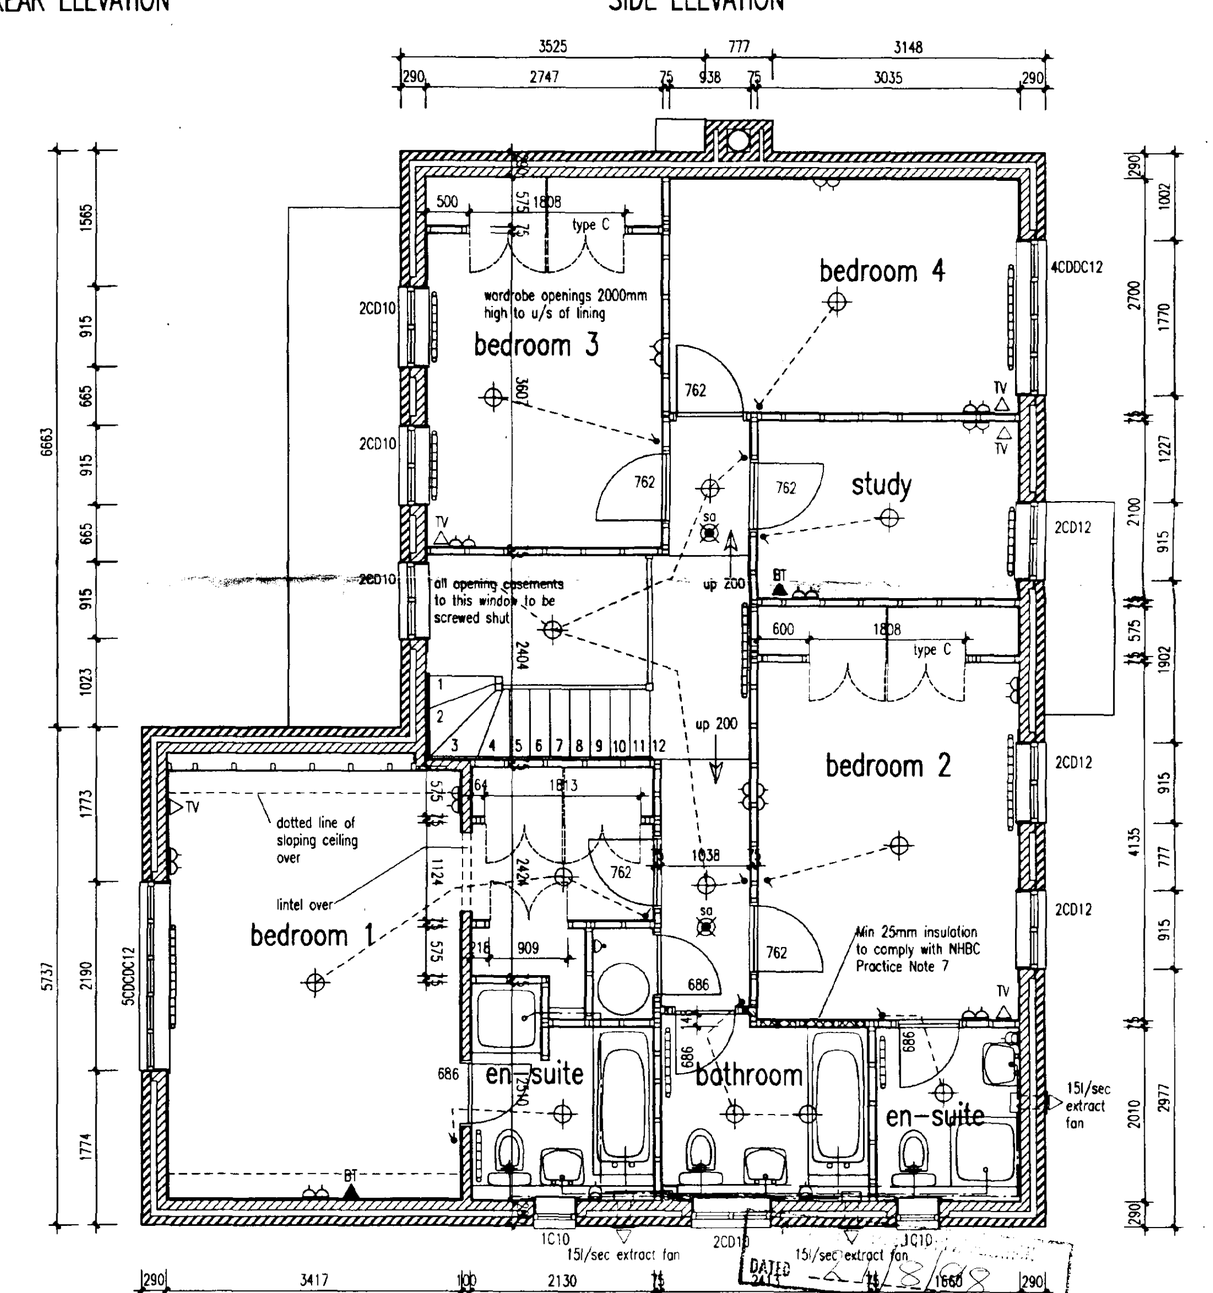




FRONT ELEVATION

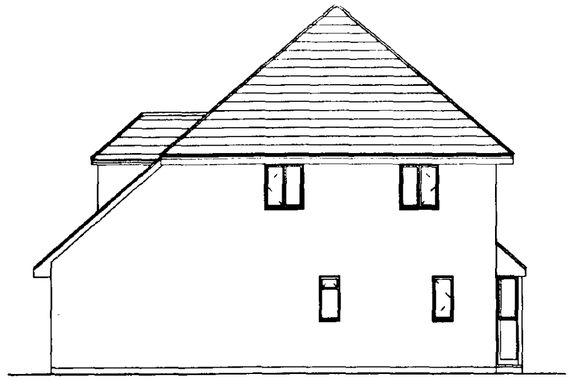


SIDE ELEVATION



REAR ELEVATION

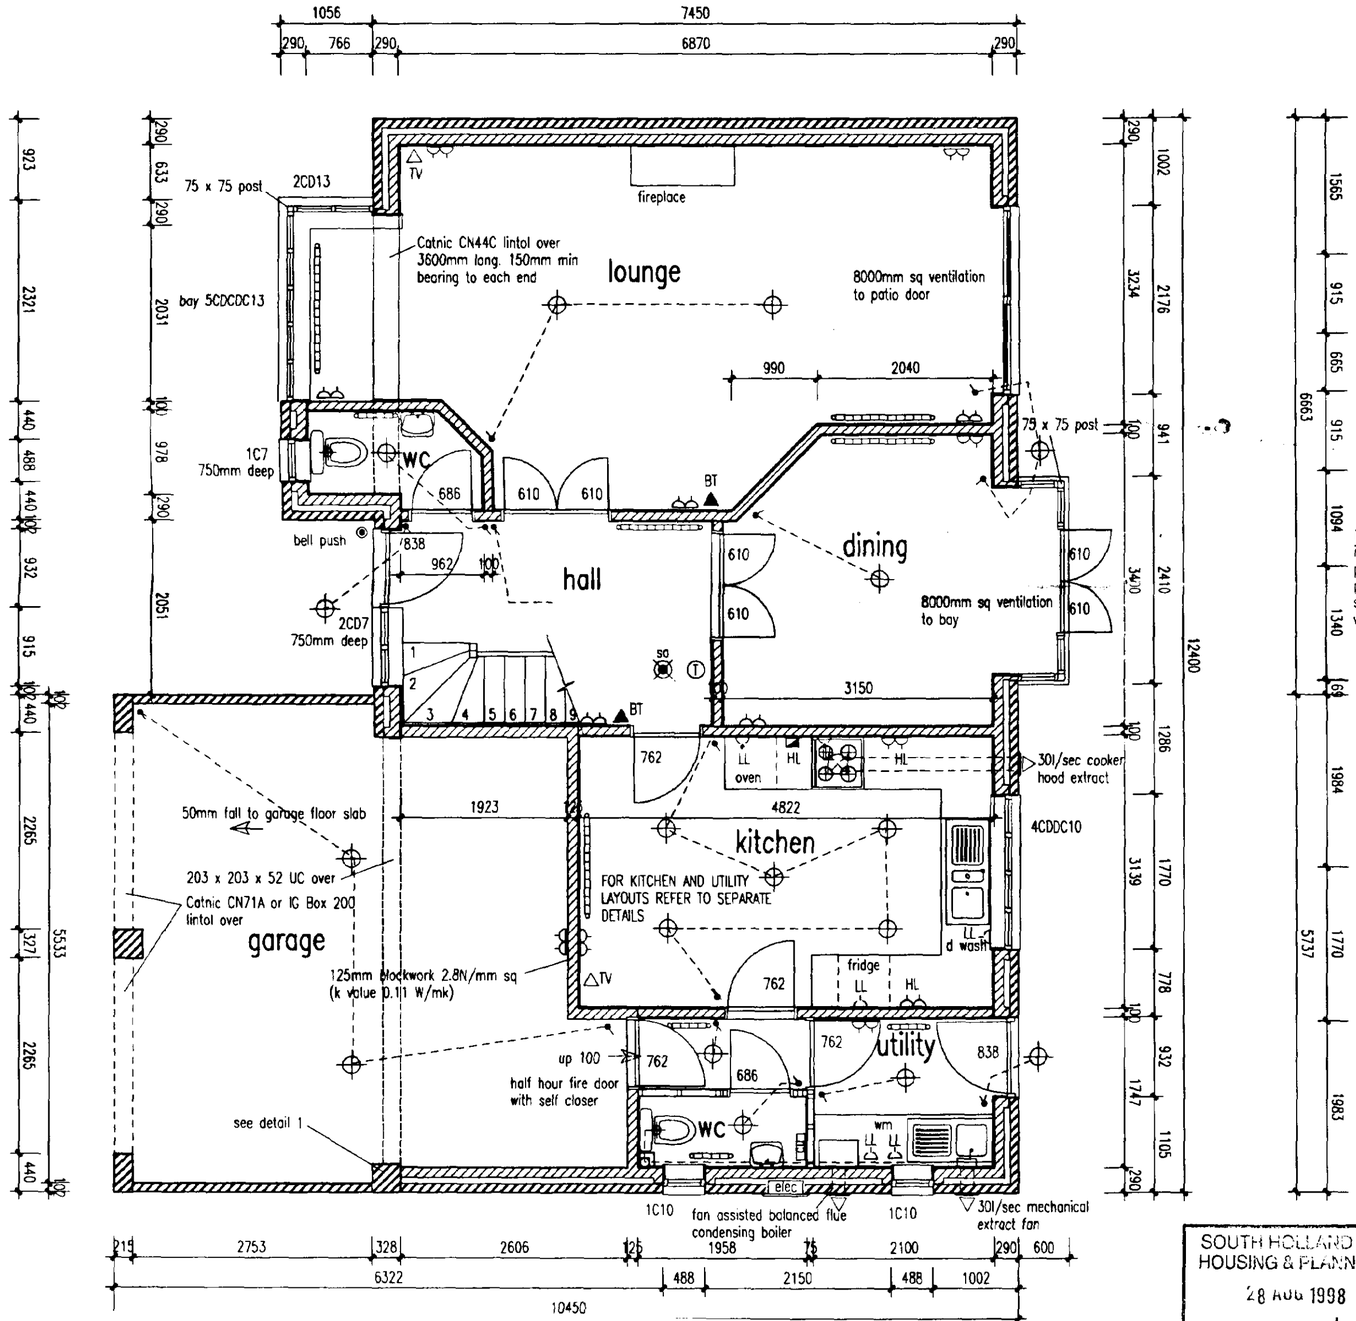

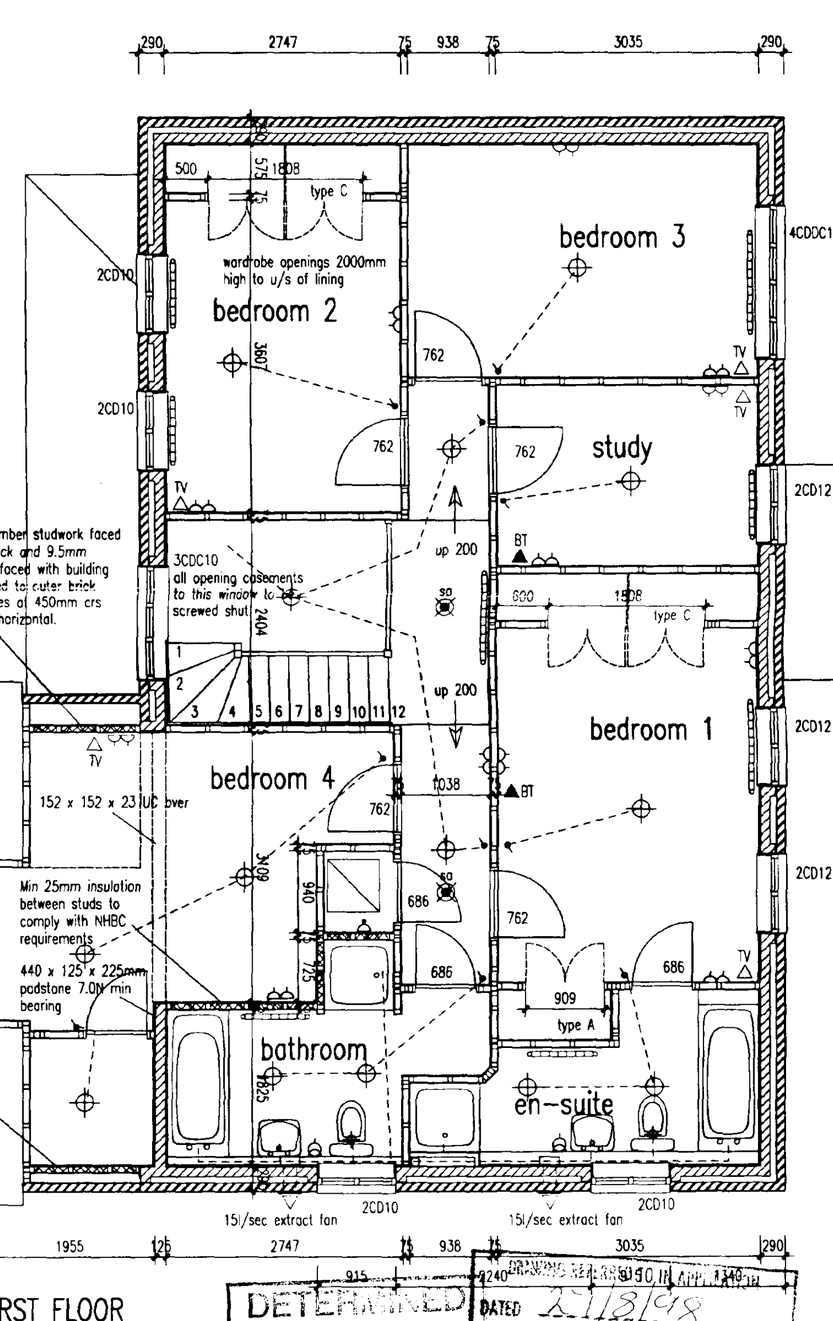


SOUTH HOLLAND DC
HOUSING & PLANNING
28 AUG 1998

FIRST FLOOR


DETERMINED
DATED 25/8/98



FRONT ELEVATION

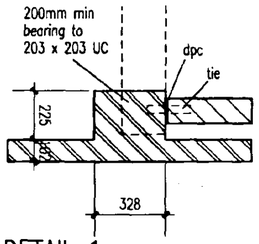

DETAIL 1

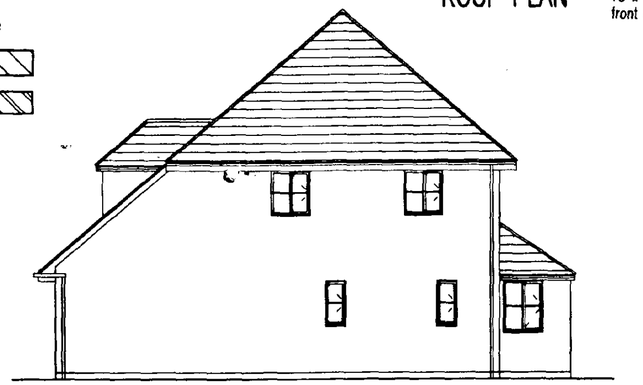


SIDE ELEVATION

ROOF PLAN

max 400mm crs
150 x 25mm hips
75 x 50mm bearer to
front of dormer cheek




REAR ELEVATION

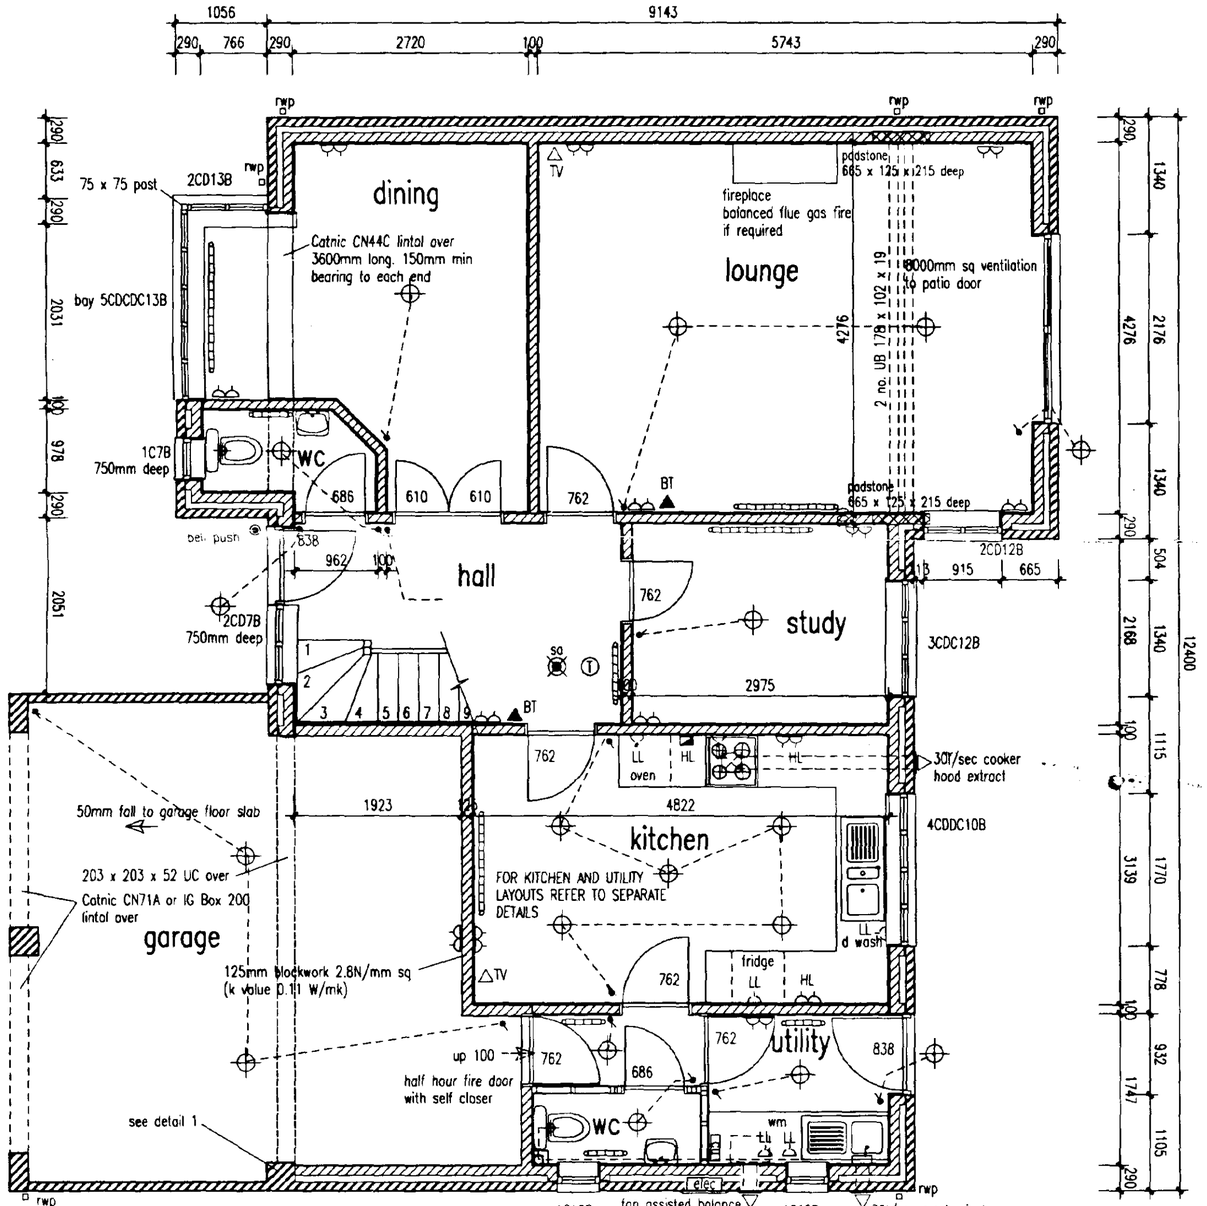





FRONT ELEVATION

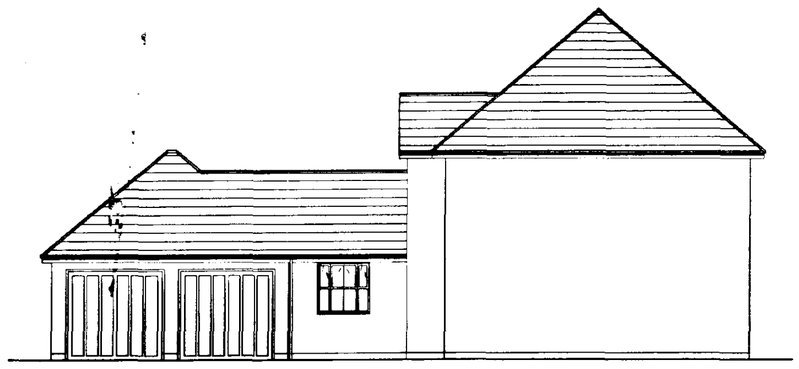

SIDE ELEVATION

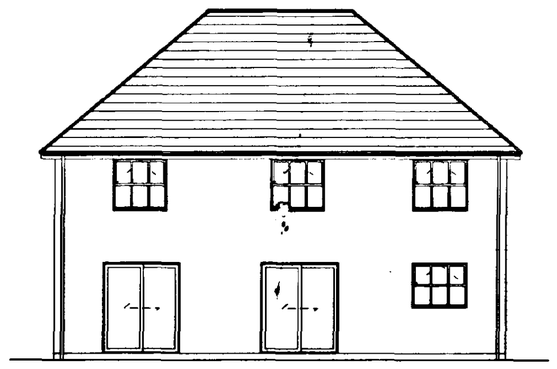


REAR ELEVATION

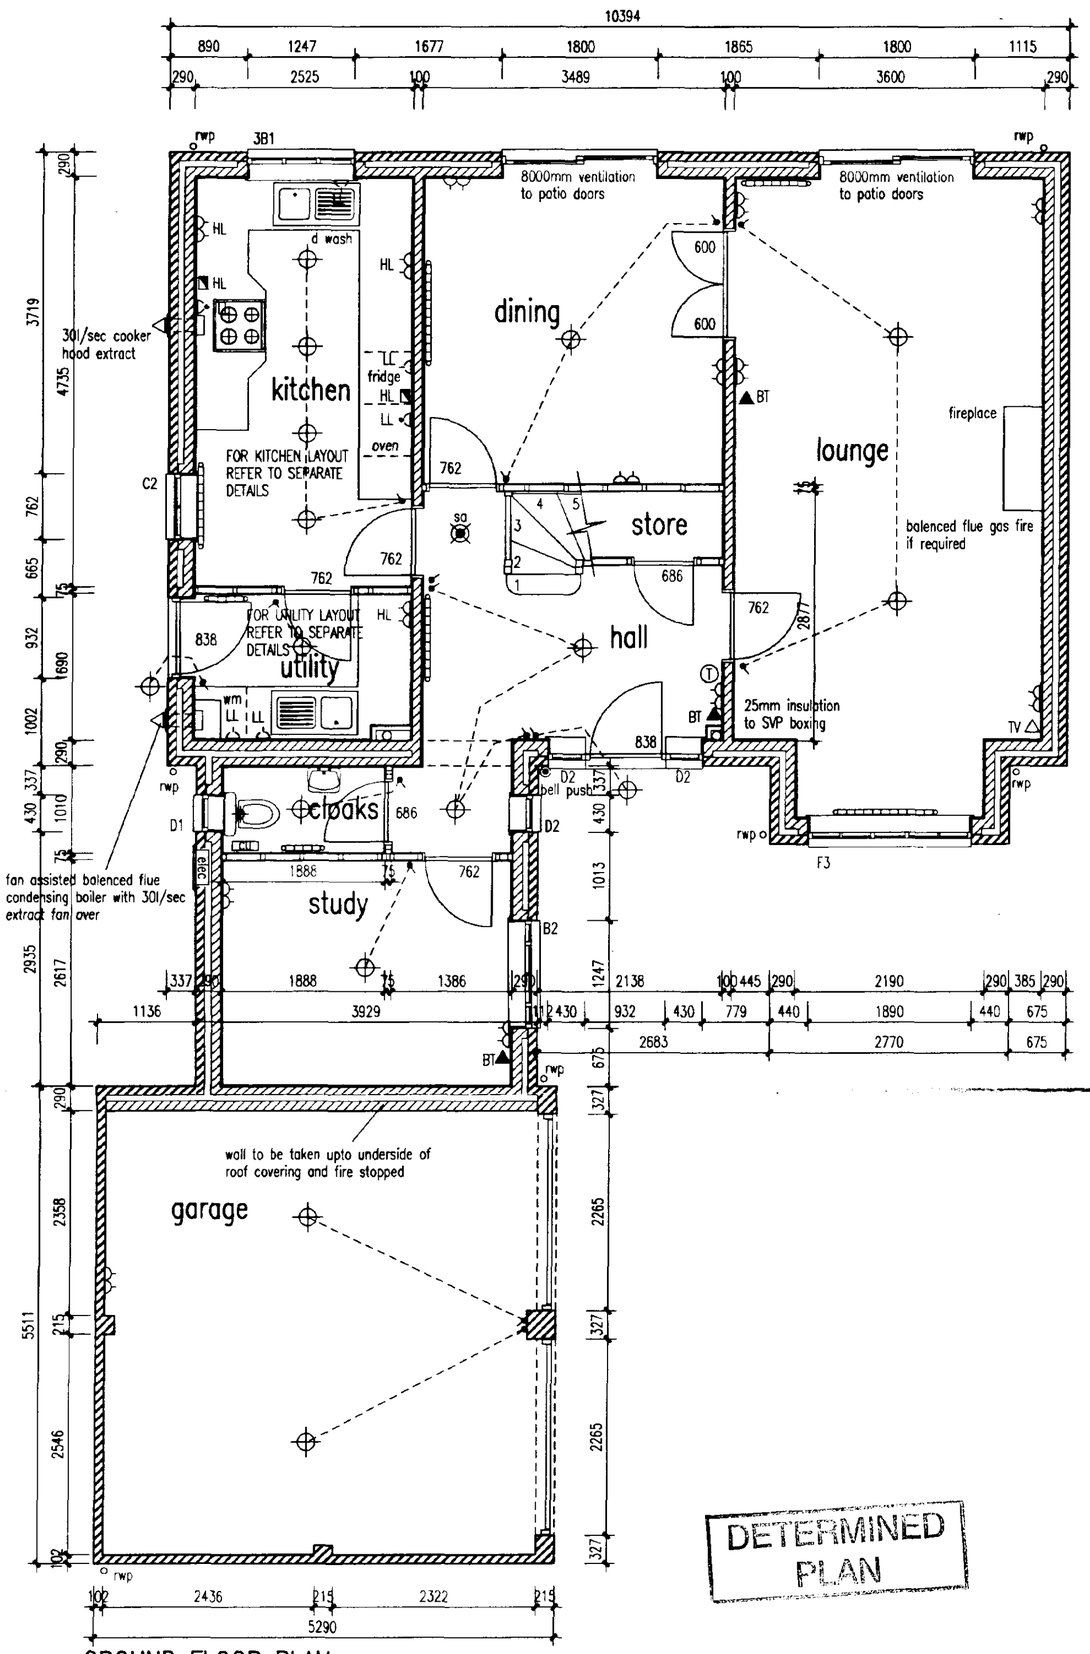

GROUND FLOOR PLAN

FIRST FLOOR PLAN

DETERMINED PLAN

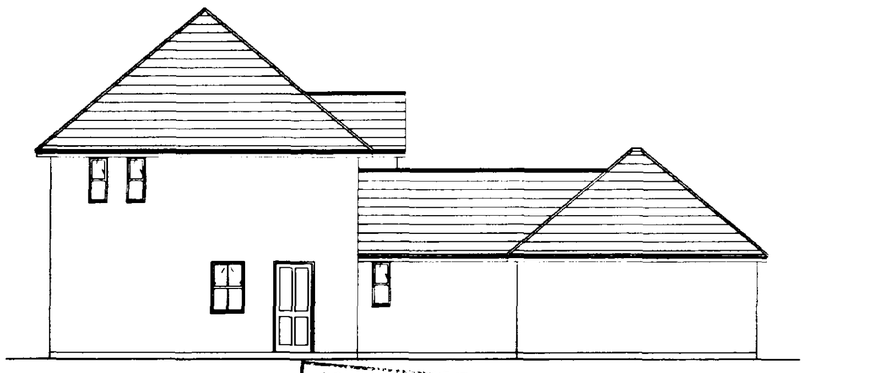

SIDE ELEVATION

SOUTH HOLLAND DC HOUSING & PLANNING 28 AUG 1998 Ref: 0862/98

DRAWING REFERRED TO IN AGREEMENT DATED 27/8/98

REV A. NHBC APPROVAL NUMBER ADDED. 6.3.98. - AB

WILCON HOMES

Wilcon Development Group Ltd.
Thomas Wilson House, Tenter Road,
Moulton Park, Northampton, NN3 6QJ.
Telephone: 01604 790909

BRUERNE

Sheet 1 of 2

READ IN CONJUNCTION WITH HOUSE SPECIFICATION 1-1C

M

HOUSE TYPE: Kensington New Range 144/4 ken_sh1b

SCALES: 1:50 1:100


Drawn: PMS

HOUSE TYPE APPROVAL No. 011388-L-006019 250/-/98

Date: JUL 97

DRAWING No.

Revision: A

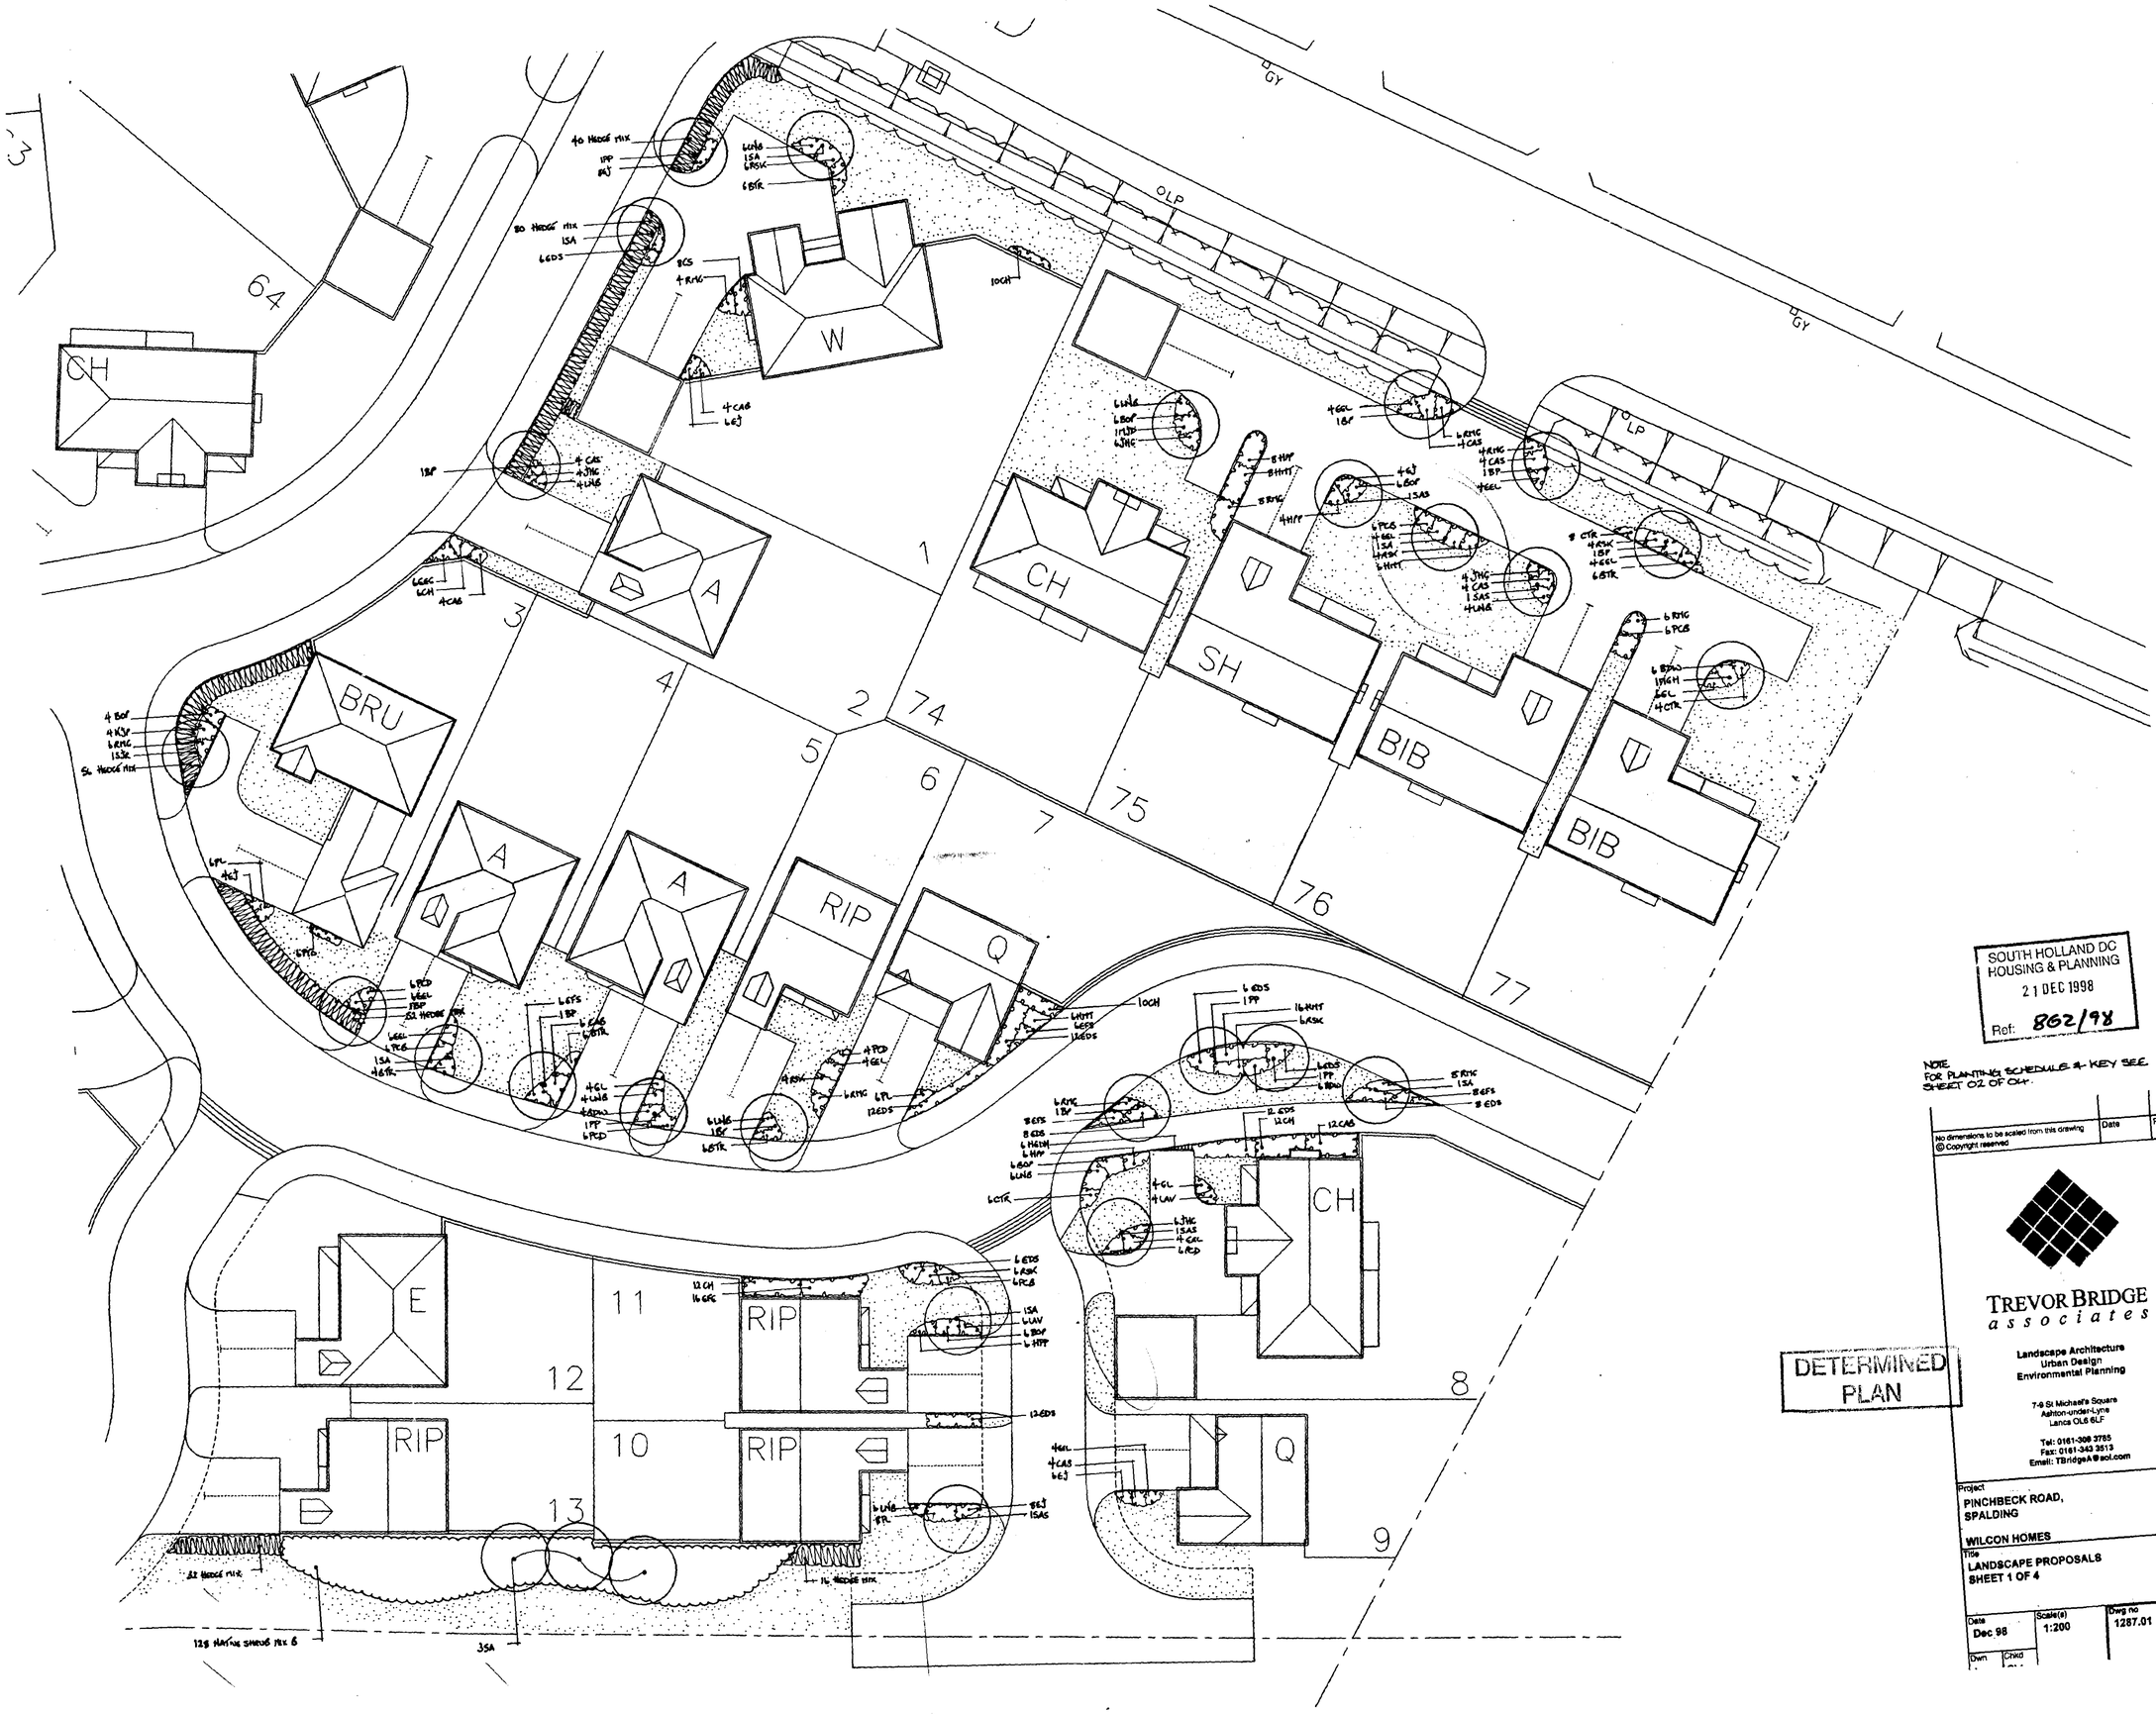

SOUTH HOLLAND DC
HOUSING & PLANNING
21 DEC 1998
Ref: S62/98

NOTE
FOR PLANTING SCHEDULE & KEY SEE SHEET 02 OF 04.

DETERMINED PLAN

No dimensions to be scaled from this drawing
© Copyright reserved

Date | Rev

TREVOR BRIDGE associates
Landscape Architecture
Urban Design
Environmental Planning
7-9 St Michael's Square
Ashton-under-Lyne
Lancs OL6 6LF
Tel: 0161-308 3785
Fax: 0161-343 3513
Email: TBridgeA@aol.com

Project
PINCHBECK ROAD,
SPALDING

WILCON HOMES

Title
LANDSCAPE PROPOSALS
SHEET 1 OF 4

Date	Scale(s)	Dwg no	Rev
Dec 98	1:200	1287.01	

Dwn | Chkd



ACCOMMODATION

WYNYARD	4
CHALFONT	7
SHELTON	10
BIBURY	8
BRUERNE	2
ASHLEY	17
ELMHURST	9
RIPON	13
QUINTON	5
RYDAL	2
TOTAL DWELLINGS	77

N

SUPERSEDED

Work to figured dimensions only. Report any discrepancies immediately. ©THA

Job

PINCHBECK ROAD SPALDING

Title

SITE LAYOUT

SOUTH HOLLAND DC
HOUSING & PLANNING
21 OCT 1998
Ref: 862/98


Drawing no 1037. 6

Date 15 OCT '98

Scale 1:500

Drawn TH

Trevor Holloway Architects
Chartered Architects

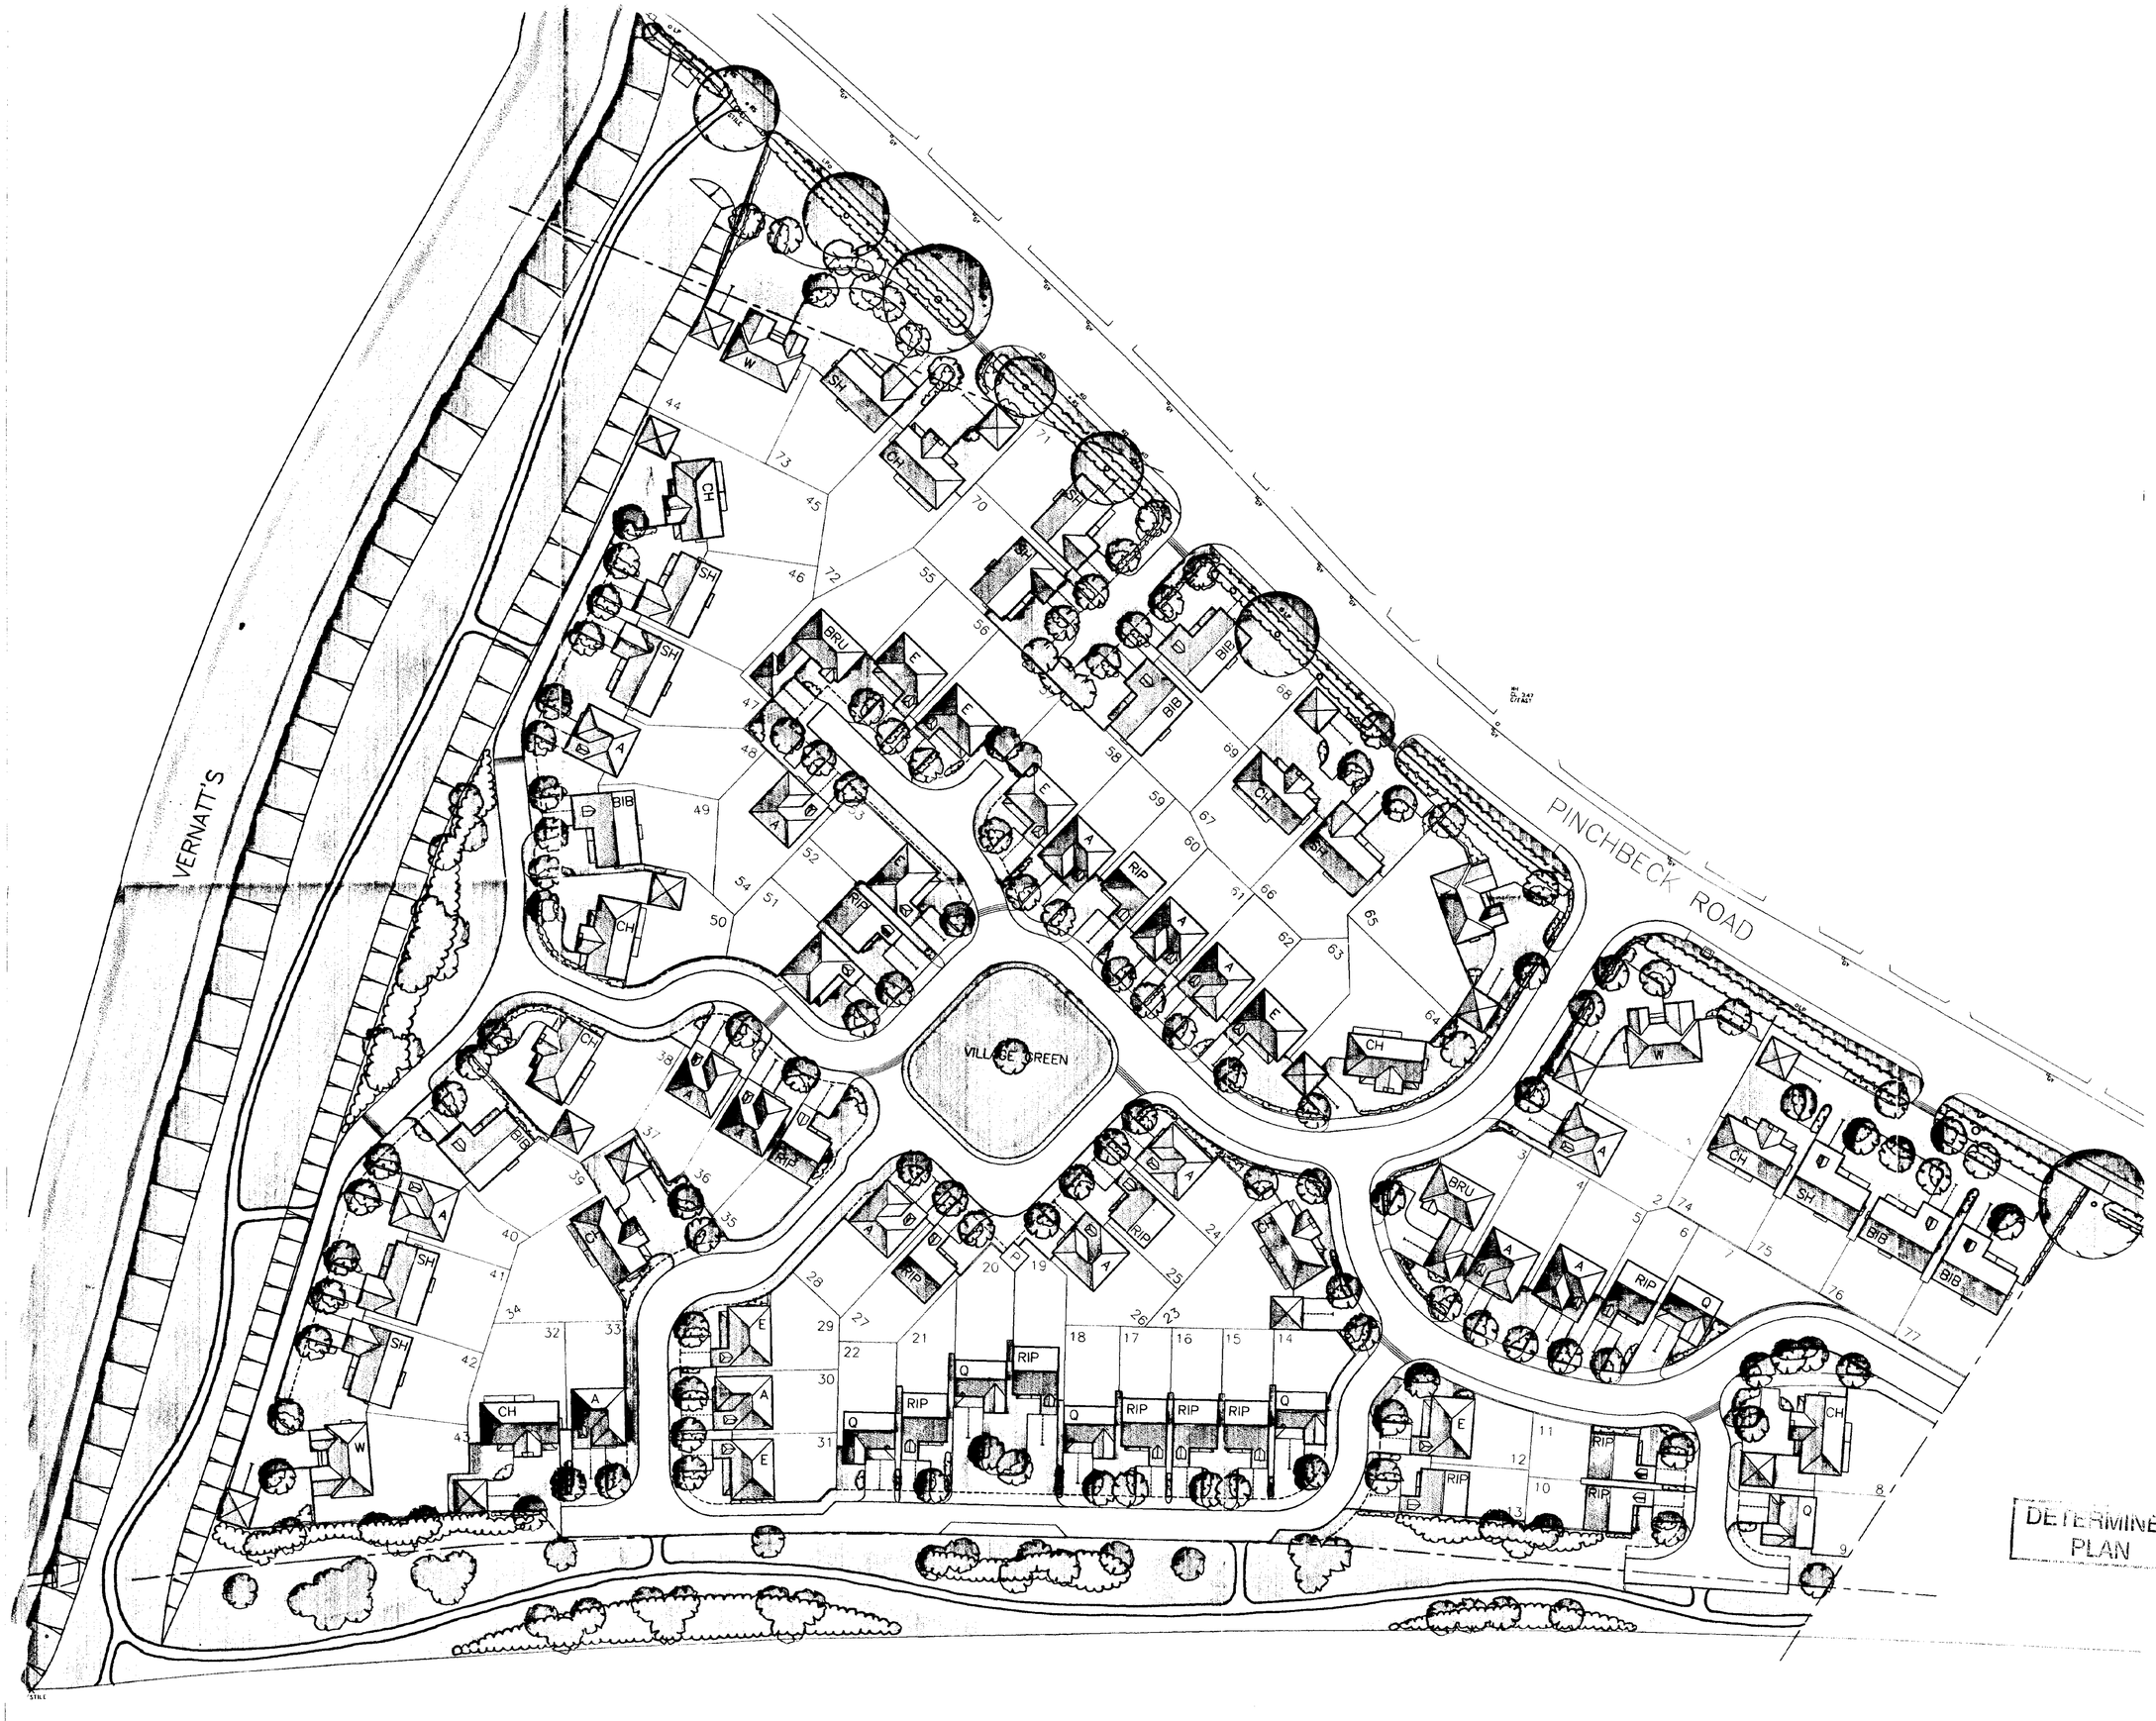

KEY

PAVING TO FRONT DOOR

VEHICLE PARKING SPACE

ENCLOSURES

1.65m HIGH SCREEN WALL

1.65m HIGH SCREEN FENCE

0.6m HIGH TRIP RAIL

GARDEN BOUNDARY

EXISTING TREE

NEW LANDSCAPING SHOWN INDICATIVELY

TREES TO BE REMOVED

ACCOMMODATION

TYPE	NO
WYNYARD	4
CHALFONT	11
SHELTON	9
BIBURY	6
ASHLEY	16
ELMHURST	9
RIPON	14
QUINTON	6
BREURNE	2
TOTAL	77

WILCON HOMES

WILCON HOMES NORTHERN LTD
WILCON HOUSE MORLAND WAY BARLBOROUGH LINKS BARLBOROUGH
CHESTERFIELD DERBYSHIRE S43 4XA
TELEPHONE 01246 570060 FAX 01246 812194 DX 175675 BOLSOVER

SITE: PINCHBECK ROAD SPALDING


DRAWING: SITE LAYOUT

SCALE: 1:500


DATE: 11/11/98

DRAWN:

DWG NO. 1037/7

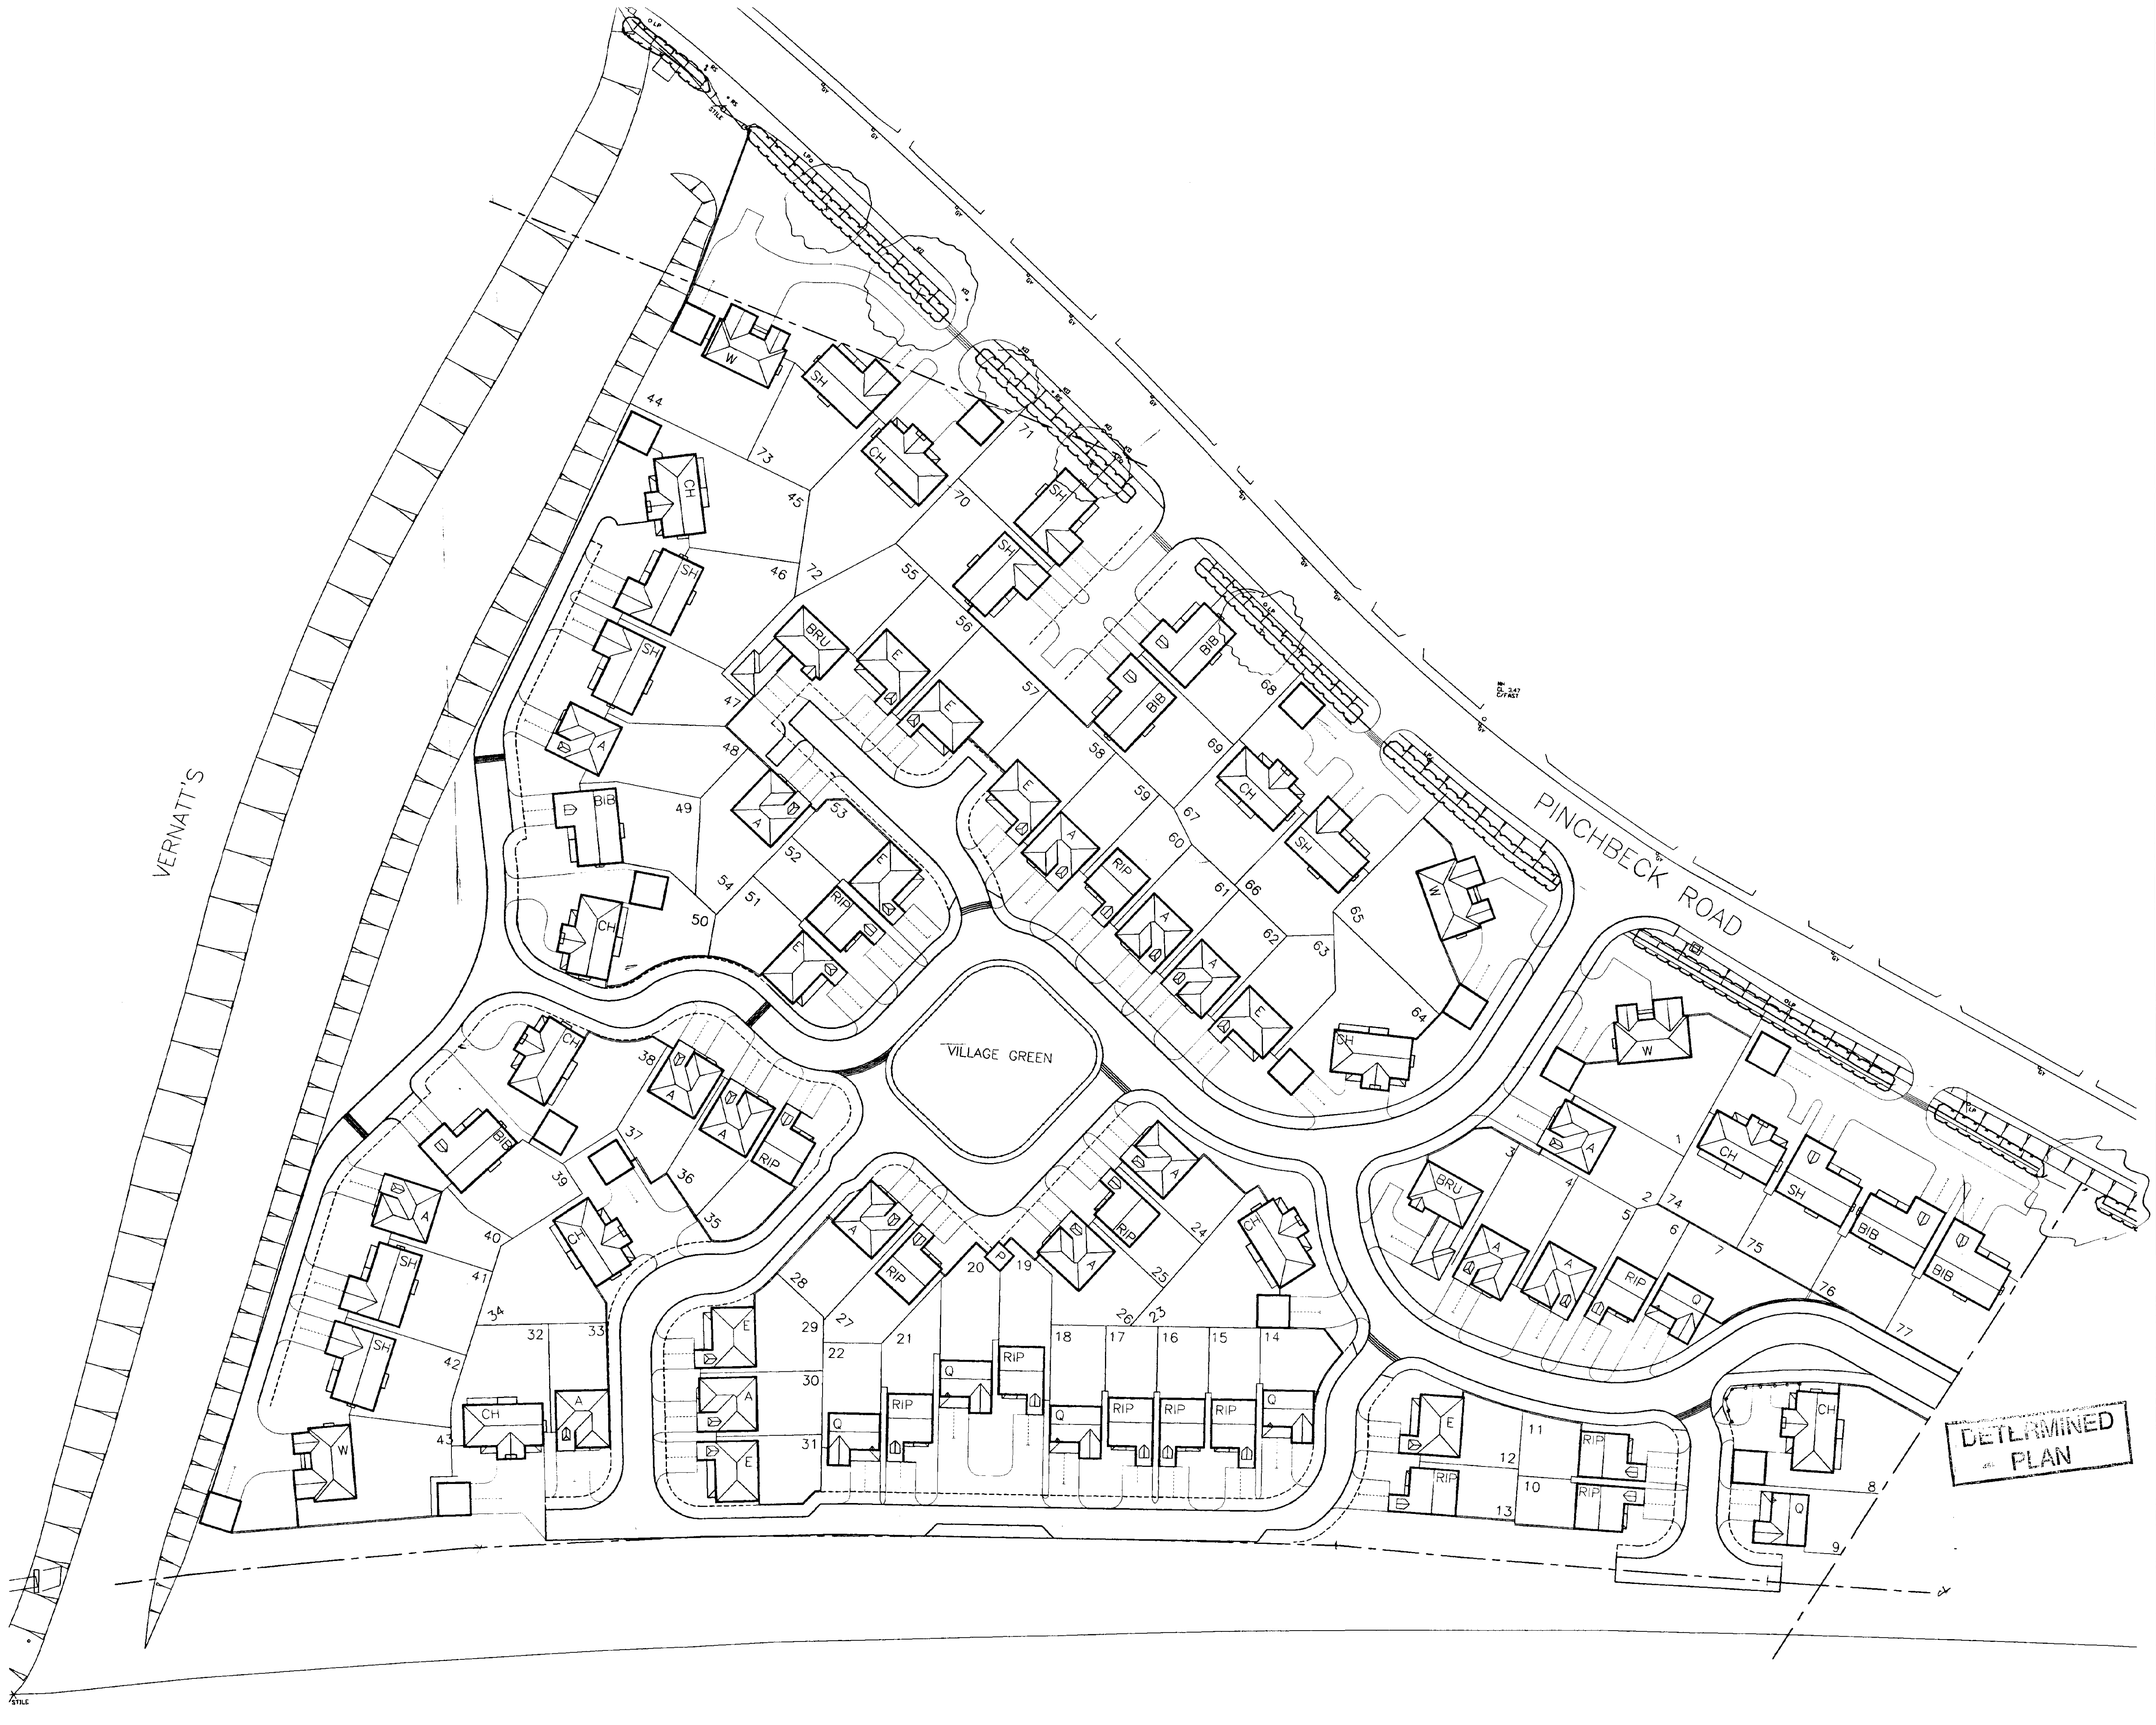

KEY

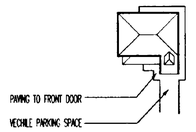

ENCLOSURES

- 1.65m HIGH SCREEN WALL
- 1.65m HIGH SCREEN FENCE
- 0.6m HIGH TRIP RAIL
- GARDEN BOUNDARY

EXISTING TREE

NEW LANDSCAPING SHOWN INDICATIVELY

TREES TO BE REMOVED

ACCOMMODATION

TYPE	NO
WYNYARD	4
CHALFONT	11
SHELTON	9
BIBURY	6
ASHLEY	16
ELMHURST	9
RIPON	14
QUINTON	6
BREURNE	2
TOTAL	77

APPROVED PLAN
Ref.

SOUTH HOLLAND DC
HOUSING & PLANNING
14 DEC 1998
Ref: 0862/98

WILCON HOMES

WILCON HOMES NORTHERN LTD
WILCON HOUSE . MIDLAND WAY . BARLBOROUGH LINKS . BARLBOROUGH .
CHESTERFIELD . DERBYSHIRE . S43 4XA .
TELEPHONE . 01246 570060 . FAX . 01246 812194 . DX 175675 BOLSOVER .

DETERMINED PLAN

SITE: PINCHBECK ROAD SPALDING

DRAWING: SITE LAYOUT

SCALE: 1:500

DATE: 11/11/98

DRAWN:

DWG NO. 1037/7

WILCON HOMES
Wilcon Homes Northern Ltd
Wilcon House, Midland Way, Barlborough Links,
Barlborough, Chesterfield, Derbyshire S43 4XA
Telephone: 01246 570060

drawn date

PINCHBECK ROAD

VERNATT'S DRAIN

House Type Schedule

Ref	Name	Type	No.
Q	Quinton	4 Bed Detached	4
R	Ripon	4 Bed Detached	12
RY	Rydal	4 Bed Detached	8
H	Helmdon	4 Bed Detached	1
E	Elmhurst	4 Bed Detached	4
A	Ashley	4 Bed Detached	18
B	Bruerne	4 Bed Detached	3
BI	Bibury	4 Bed Detached	5
BR	Brampton	4 Bed Detached	4
S	Shelton	4 Bed Detached	10
C	Chalfont	5 Bed Detached	6
W	Wynyard	5 Bed Detached	4
		Total	78

Legend

- Site Boundary
- 1650 mm High Screen Wall
- 1650 mm High Screen Fence
- Rear Garden Boundary
- Landscape to be retained
- New Planting
- Grassed Area
- House Type Ref
- 20 Plot Number

N

SUPERSEDED
Retain

SOUTH HOLLAND DC
HOUSING & PLANNING
28 AUG 1998
Ref: 0862/98

DRAWING REFERRED TO IN APPLICATION
DATED 27/8/98

Planning Layout
Land off Pinchbeck Rd,
Spalding,
Lincs.

scale 1:500

dwg. no. N017-01

M&S 4202818

PLANT SCHEDULE

Key	Botanical Name	Form	X trees-planted	Girth (cm)	Min. height (cm)	Root condition/ size of crate	Min no breaks/ brnches	Density (m²)
TREES								
BJ	Betula jacquemontii	Fthd	2 x	-	200-250	B	5	-
BP	Betula pendula	Fthd	2 x	-	200-250	B	5	-
FE	Fraxinus excelsior	Fthd	2 x	-	200-250	B	5	-
MGH	Malus 'Golden Hornet'	Fthd	2 x	-	200-250	B	5	-
MJD	Malus 'John Downie'	Fthd	2 x	-	200-250	B	5	-
PP	Prunus padus	Fthd	2 x	-	200-250	B	5	-
QR	Quercus robur	Std SM	5 x	-	200-250	B	5	-
SA	Sorbus aucuparia	Fthd	2 x	-	200-250	B	5	-
SJR	Sorbus 'Joseph Rock'	Fthd	2 x	-	200-250	B	5	-
SAS	Sorbus aucuparia 'Sheerwater Seedling'	Fthd	2 x	-	200-250	B	5	-
SHRUBS								
AJV	Aucuba japonica 'Variegata'				20-30	3L	3	2
BOP	Berberis x ottawensis 'Purpurea'				60-80	10-12L	5	3
BTR	Berberis thunbergii 'Red Chief'				30-40	3L	4	4
BDW	Buddleia 'White Cloud'				80-100	10-12L	7	3
CAB	Ceanothus 'Autumnal Blue'				40-60	3L	4	3
CTR	Ceanothus thyrsiflorus 'Repens'				30-40	3L	5	4
CCD	Cotoneaster conspicuus 'Decorus'				30-40	3L	3	3
CH	Cotoneaster horizontalis				30-40			
CS	Cotoneaster 'Skogholm'				30-40	3L	4	4
CAS	Cornus alba 'Sibirica'				60-80	5L	3	3
EEL	Eleagnus ebbingei 'Limelight'				60-80	5-7.5L	4	4
EDS	Escallonia 'Donard Seedling'				40-60	3L	4	4
EEG	Euonymus fortunei 'Emerald & Gold'				20-30	3L	7	4/5
ESQ	Euonymus fortunei 'Silver Queen'				20-30	3L	7	4/5
EJ	Euonymus japonicus 'Ovatus Aurea'				30-40	3L	4	4
GL	Genista lydia				30-40	3L	5	4
HMW	Hebe 'Mrs Winder'				30-40	3L	5	4
HPP	Hebe pinguifolia 'Pagei'				20-30	3L	5	4
HEDH	Hedera helix				40-60	2L	3	4
HMT	Hypericum moseranum 'Tricolor'				30-40	3L	5	4
JHG	Juniperus horizontalis 'Glauca'				30-40	3L	-	4
KJP	Kerria japonica 'Pleniflora'				60-80	10-12L	7	3
LAV	Lavandula angustifolia 'Vera'				30-40	5-7.5L	5	4
LNB	Lonicera nitida 'Baggesen's Gold'				30-40	3L	3	4
LP	Lonicera pileata				30-40	3L	6	3
PCD	Prunus x cistena 'Crimson Dwarf'				40-60	3L	3	3
PL	Prunus laurocerasus				40-60	3L	3	3
PCB	Prunus laurocerasus 'Cherry Brandy'				40-60	5-7.5L	4	3
PLZ	Prunus laurocerasus 'Zabeliana'				30-40	3L	3	3
PYO	Pyracantha 'Orange Glow'				60-80	5L	5	3
RSK	Ribes sanguineum 'King Edward VII'				80-100	10-12L	6	3
RMG	Rosa 'Max Graf'				30-40	3L	-	4
SS	Senecio 'Sunshine'				30-40	3L	-	4
SIC	Stephandra incisa 'Crispa'				30-40	3L	5	3
SXC	Symphoricarpos x chenaultii 'Hancock'				40-60	3L	5	3
NATIVE HEDGE MIX								
	Crataegus monogyna 80%	Tsp	1+1		60-80	BR		Dble row stg'rd
	Ilex aquifolium 20%	Tsp	1+1		60-80	BR		at 500mm centres

NATIVE SHRUB MIX A								
CORAV	Corylus avellana	Tsp	1+1		60-80	B		Plnt'd in
CRAM	Crataegus monogyna	Tsp	1+1		60-80	B		species
ILEA	Ilex aquifolium	-	-		60-80	3L	-	groups
PRUS	Prunus spinosa	Tsp	1+1		60-80	B		of no
ROSC	Rosa canina	Tsp	1+1		60-80	B		less than
VIBO	Viburnum opulus	Tsp	1+1		60-80	B		10, no more than 30 @ 1m²
NATIVE SHRUB MIX B								
CRAM	Crataegus monogyna	Tsp	1+1		60-80	B	-	Plnt'd in species
CYTS	Cytisus scoparius				40-60	3L	-	groups of no less
PRUS	Prunus spinosa	Tsp	1+1		60-80	B	-	than 10, no more
ROSC	Rosa canina	Tsp	1+1		60-80	B	-	than 30
VIBO	Viburnum opulus	Tsp	1+1		60-80	B	-	@ 1m²

Fthd:Feathered B:Bare rooted Std SM: Standard Semi-mature Tsp:Transplanted

KEY

PROPOSED TREE PLANTING

PROPOSED SHRUB PLANTING

PROPOSED NATIVE HEDGE
HEDGE TO BE MAXIMUM 1 METRE WIDE

PROPOSED NATIVE SHRUB MIX

TREE GUARD TO LOCAL AUTHORITIES SPECIFICATION

THE GREEN

No dimensions to be scaled from this drawing
© Copyright reserved

TREVOR BRIDGE associates
Landscape Architecture
Urban Design
Environmental Planning
7-9 St Michael's Square
Ashton-under-Lyne
Lancs OL6 6LF
Tel: 0161-308 3785
Fax: 0161-343 3513
Email: TBridgeA@aol.com

Project
PINCHBECK ROAD,
SPALDING

WILCON HOMES

Title
LANDSCAPE PROPOSALS
SHEET 2 OF 4

Date	Scale(s)	Dwg no	Rev
Dec 98	1:200	1287.02	

Dwn SV Chkd JHF

DETERMINED PLAN

SOUTH HOLLAND DC
HOUSING & PLANNING
21 DEC 1998
Ref: 862/98

KEYNES SURVEYS
HIGH STREET, STONY STRATFORD
MILTON KEYNES, MK11 1AY
01908 565561
01908 261030

PINCHBECK ROAD

VERNATT'S DRAIN
WATER LEVEL 1.65 - 9th APRIL 1998

SHERWOOD DRIVE

PINCHBECK ROAD

RAILTRACK

LEVEL CROSSING

WOOLRAM WYGATE

RAILTRACK

N

INDICATIVE ONLY

CAUTIONARY NOTE
0.25m CONTOURS SHOWN

NOTE
UNABLE TO LIFT MANHOLES IN ROAD DUE TO VOLUME OF TRAFFIC

SOUTH HOLLAND DC
HOUSING & PLANNING
26 AUG 1998
Ref: 0862/98

DETERMINED PLAN

Coordinate Table

Station	Description	Eastings	Northings	Level
1	WOODEN PEG	1200.000	1000.000	3.215
2	HILTI NAIL	1249.505	1049.505	3.974
3	HILTI NAIL	1200.715	1037.749	3.649
4	HILTI NAIL	1039.459	1118.265	3.664
5	WOODEN PEG	943.508	1178.383	3.752
6	HILTI NAIL	890.842	1236.030	4.283
7	WOODEN PEG	852.851	1184.815	4.619
8	WOODEN PEG	793.907	868.131	3.937
9	P.O.M	1003.540	1061.559	3.002

LAND SURVEY AT

PINCHBECK ROAD – SPALDING

FOR

WILCON DEVELOPMENT GROUP LTD

SCALE 1:500 – JOB No 5816 – DATE APRIL 1998

NOTES
1. GRID IS OF LOCAL ORIGIN.
2. LEVELS BASED ON OSBM LOCATED ON SHARPS BRIDGE VALUE 5.38m

No dimensions to be scaled from this drawing
© Copyright reserved

Date	Rev

TREVOR BRIDGE associates
Landscape Architecture
Urban Design
Environmental Planning
7-9 St Michael's Square
Ashton-under-Lyne
Lancs OL6 6LF
Tel: 0161-308 3765
Fax: 0161-343 3513
Email: TBridgeA@aol.com

SOUTH HOLLAND DC
HOUSING & PLANNING
21 DEC 1998
Ref: 862/98

DETERMINED PLAN

Project
PINCHBECK ROAD,
SPALDING


WILCON HOMES

Title
LANDSCAPE PROPOSALS
SHEET 3 OF 4

Date	Scale(s)	Dwg no	Rev
Dec 98	1:200	1297 03	

Dwn	Chkd
JHP.	SV.

NOTE
FOR PLANTING SCHEDULE & KEY
SEE SHEET 02 OF 04.

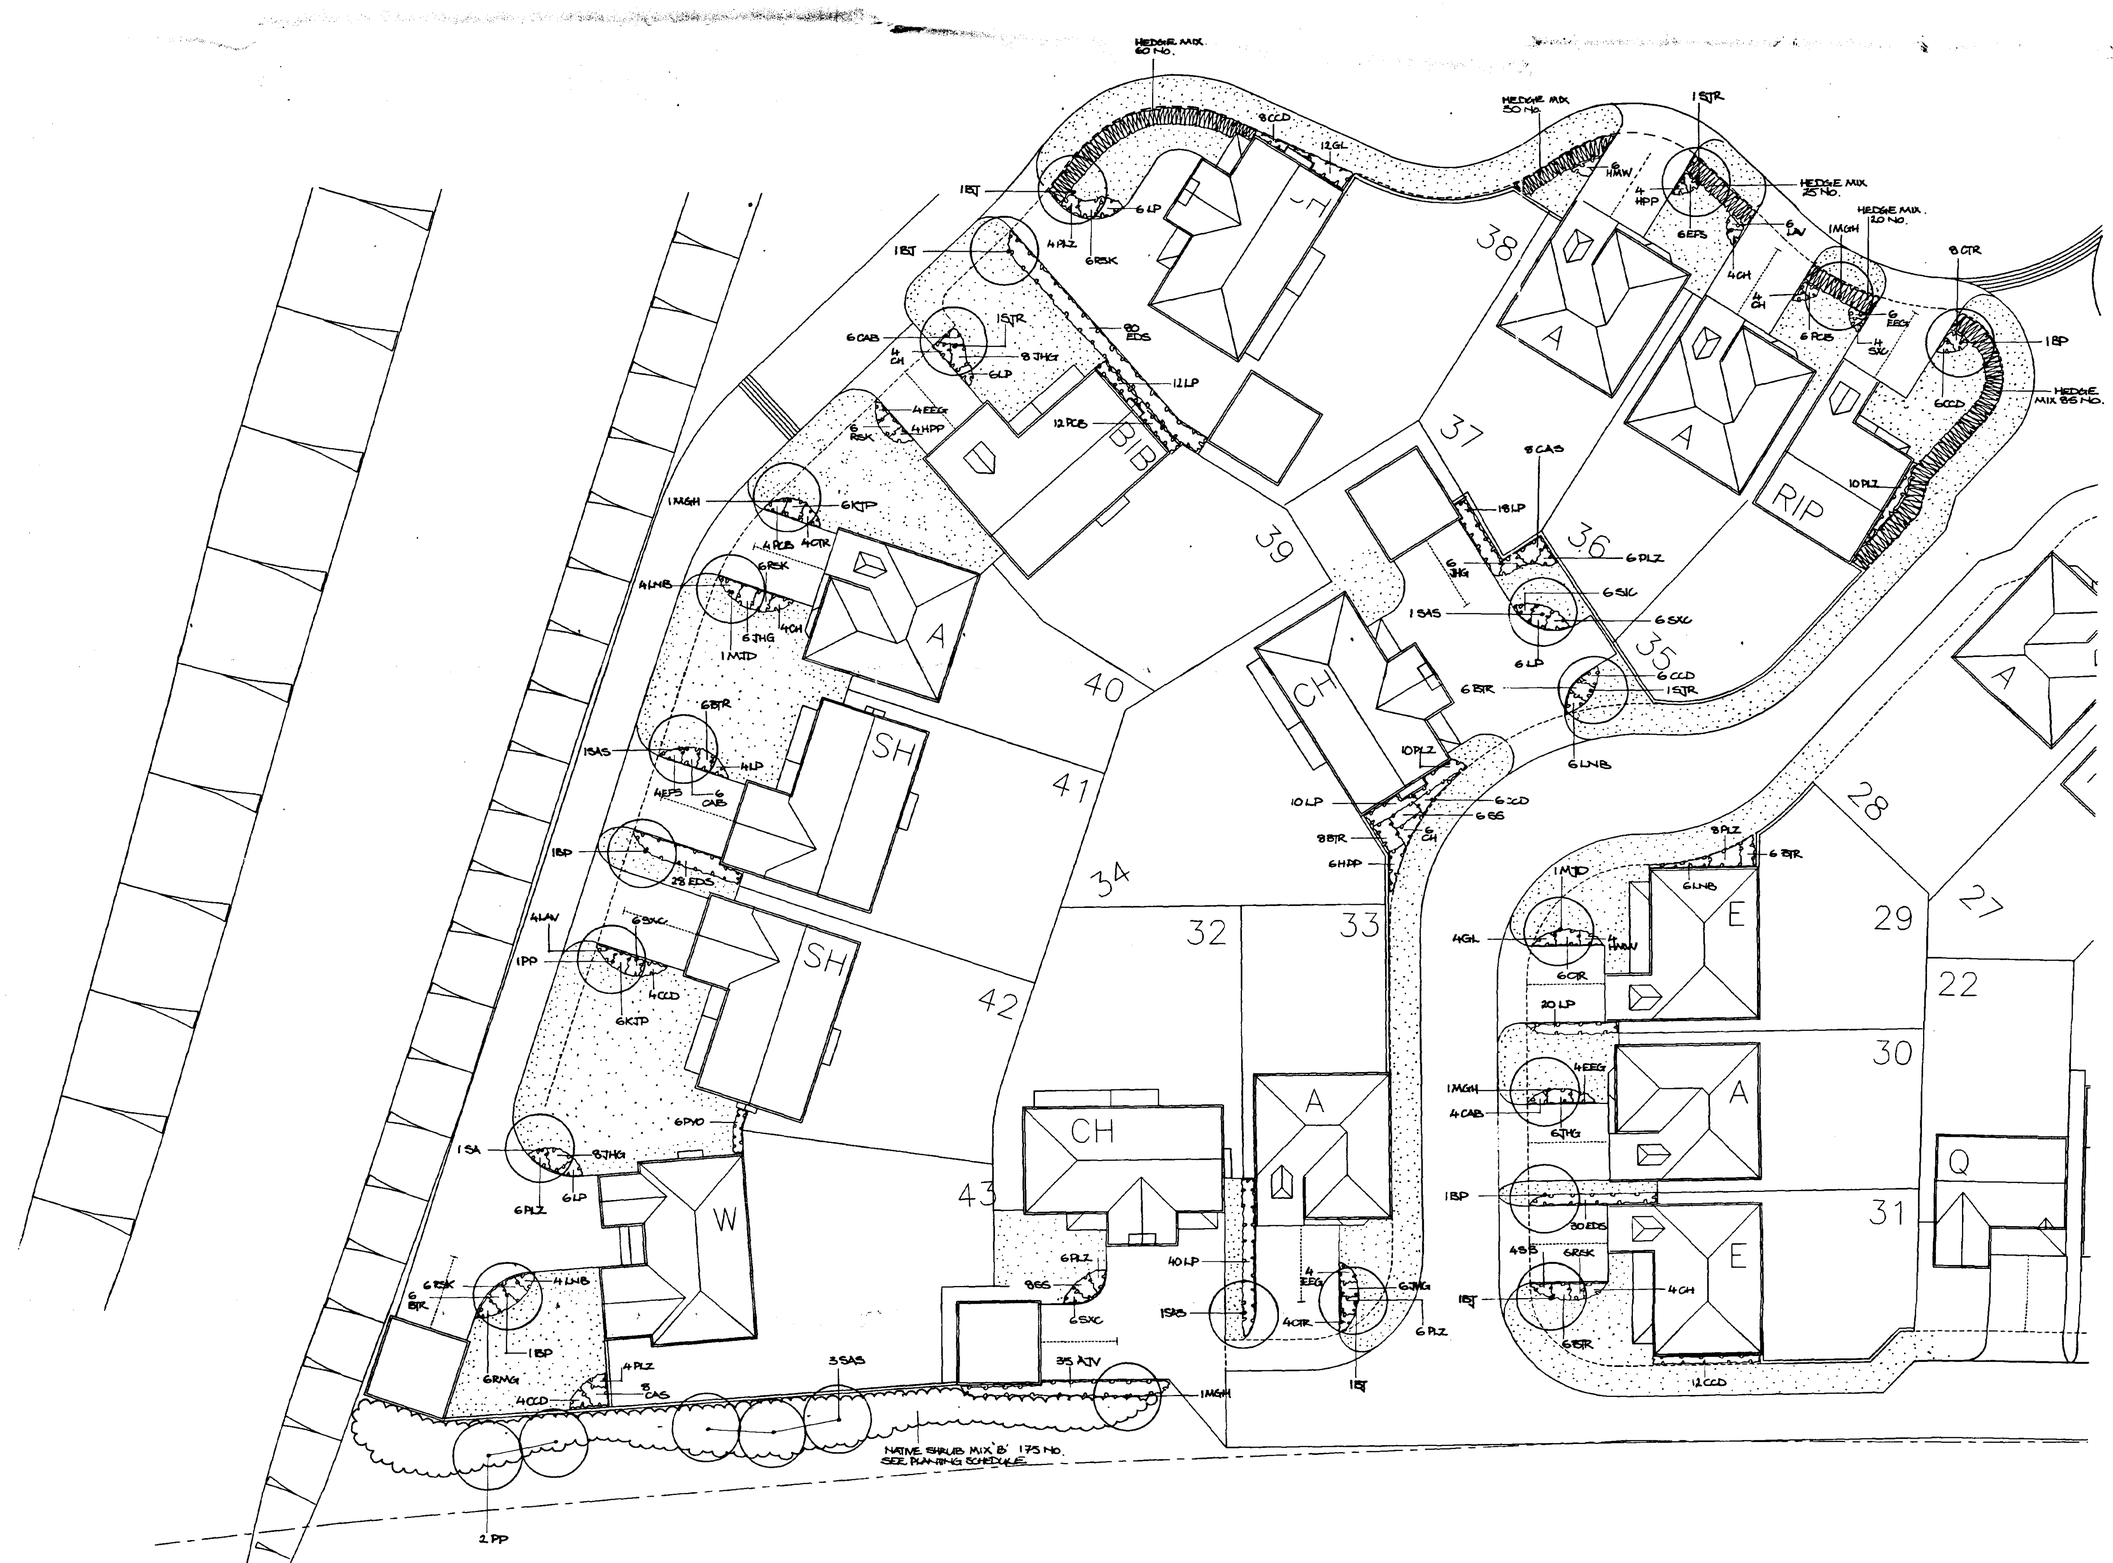

NOTE
FOR PLANT SCHEDULE & KEY SEE SHEET 02 OF 04.

No dimensions to be scaled from this drawing
© Copyright reserved

Date | Rev

TREVOR BRIDGE
associates

Landscape Architecture
Urban Design
Environmental Planning

7-9 St Michael's Square
Ashton-under-Lyne
Lancs OL6 6LF

Tel: 0161-308 3785
Fax: 0161-343 3513
Email: TBridgeA@aol.com

Project
PINCHBECK ROAD,
SPALDING

WILCON HOMES

Title
LANDSCAPE PROPOSALS
SHEET 4 OF 4

Date	Scale(s)	Dwg no	Rev
Dec 98	1:200	1287.04	

Own: GV. | Chkd:

DETERMINED
PLAN

SOUTH HOLLAND DC
HOUSING & PLANNING
21 DEC 1998
Ref: 862/98