




EXISTING GROUND FLOOR 1:50

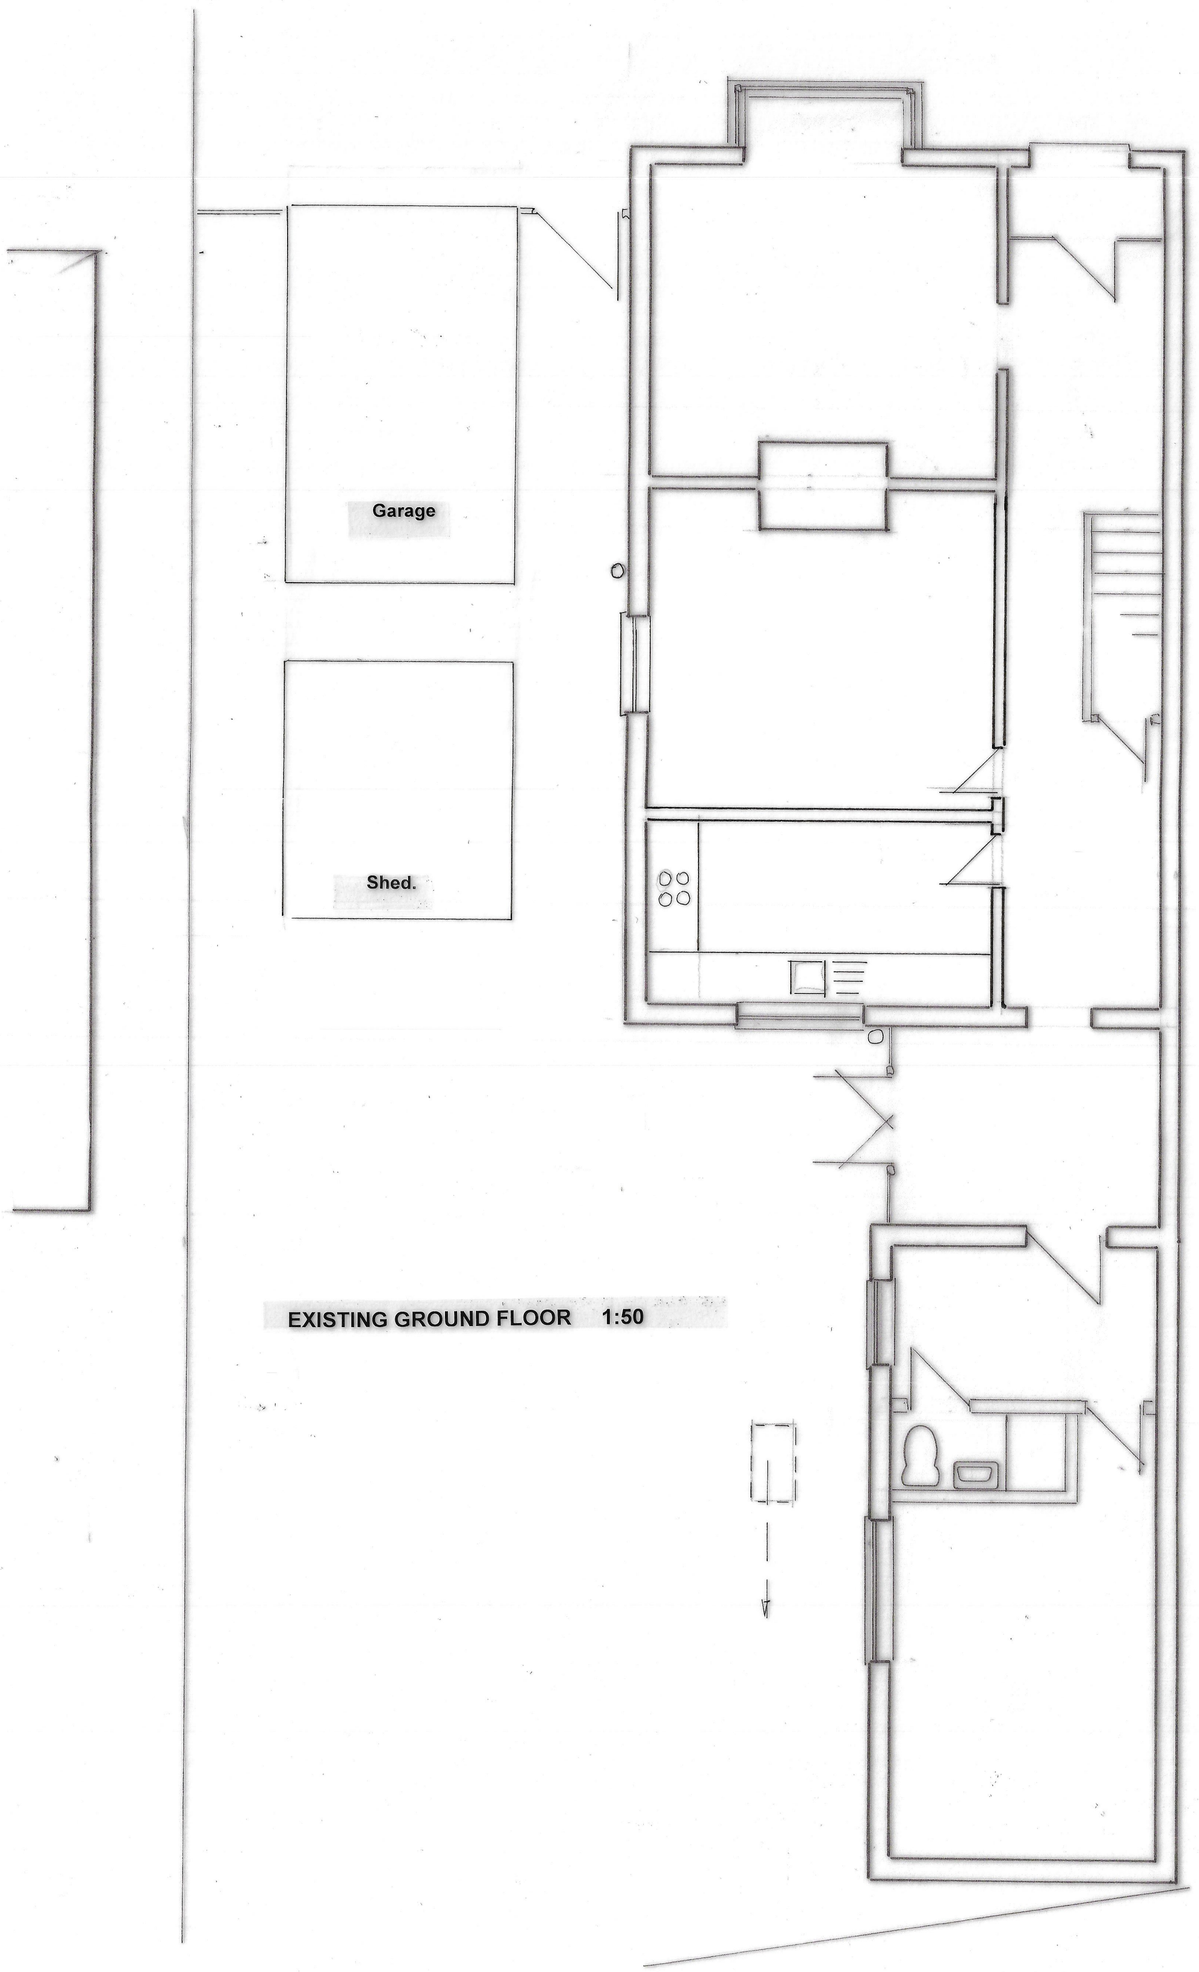


EXISTING FRONT ELEVATION 1:100

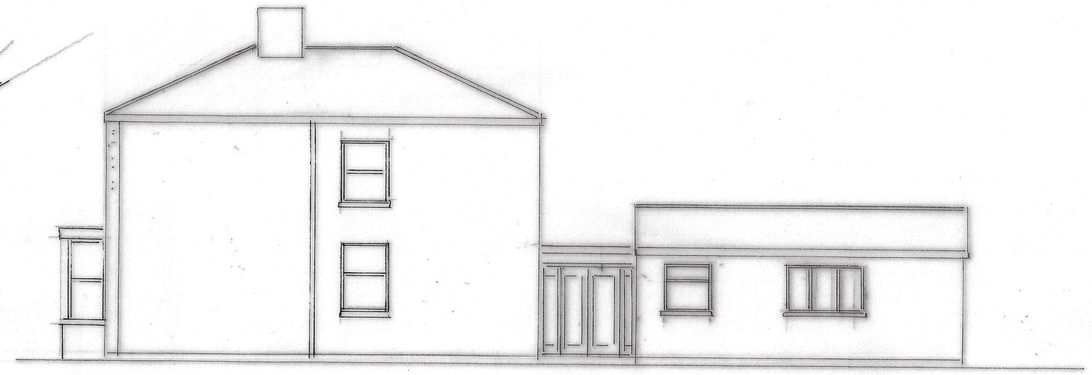

EXISTING SIDE ELEVATION 1:100

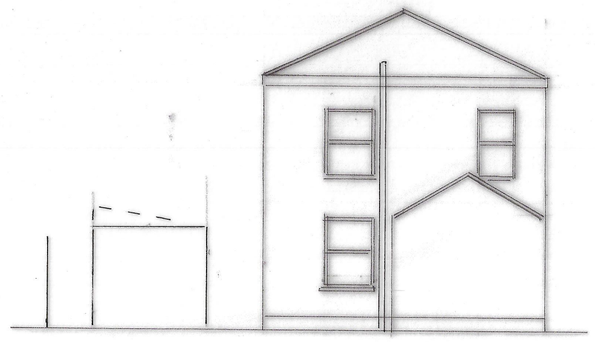

EXISTING REAR ELEVATION 1:100

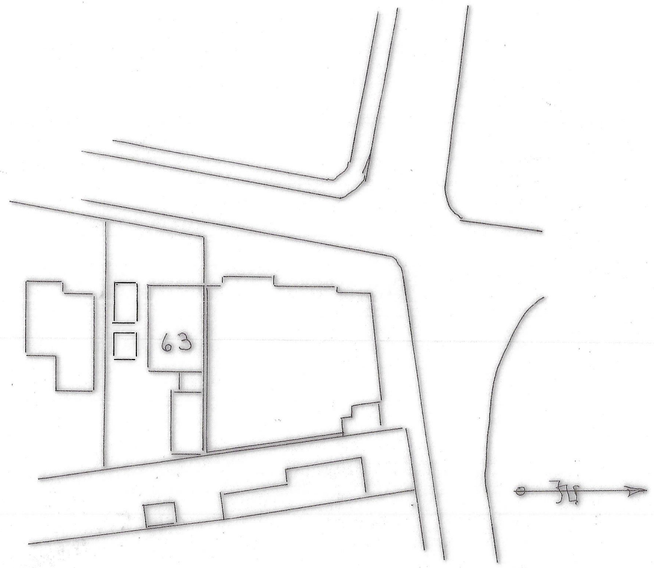

SCALE 1:100
0 1 2 3 4

SCALE 1:50
0 1 2

SCALE 1:500
0 10 20 30

PROPOSED GROUND FLOOR SIDE EXTENSION

FOR

MRS EMMA JOHNSON AND MR BRADLEY VOLKER

AT

63 STONEGATE

SPALDING

PE11 2PP

N. P. BRANSTON mrics., miobt.
400 EASTFIELD ROAD,
PETERBOROUGH,
PE1 4RE
phone: 01733-348119
email: philbranston@btinternet.com

Scales: 1 : 100 1 : 50

Date: AUGUST 2022

Drawing Number: 22.023/1

DRAWING 1 of 3