SCOPE OF WORK: Ground floor side extension.

Roof Finish: Matching colour tiles. Redland Regent in Breckland Black..

Wall Finish: Matching painted render to front elevation, Matching bricks to side and rear - . LBC Commons.

Windows and Doors: White upvc


Rainwater gutters: Black upvc.




PROPOSED FRONT ELEVATION 1:100




PROPOSED SIDE ELEVATION 1:100

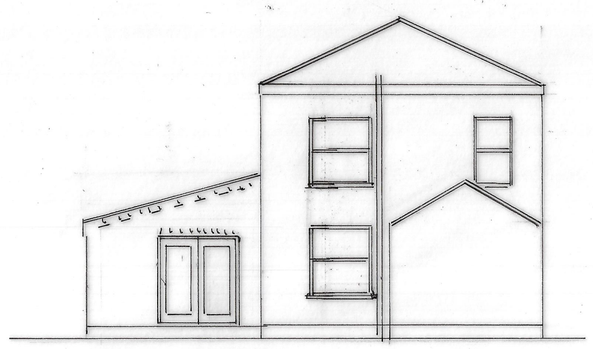

PROPOSED REAR ELEVATION 1:100

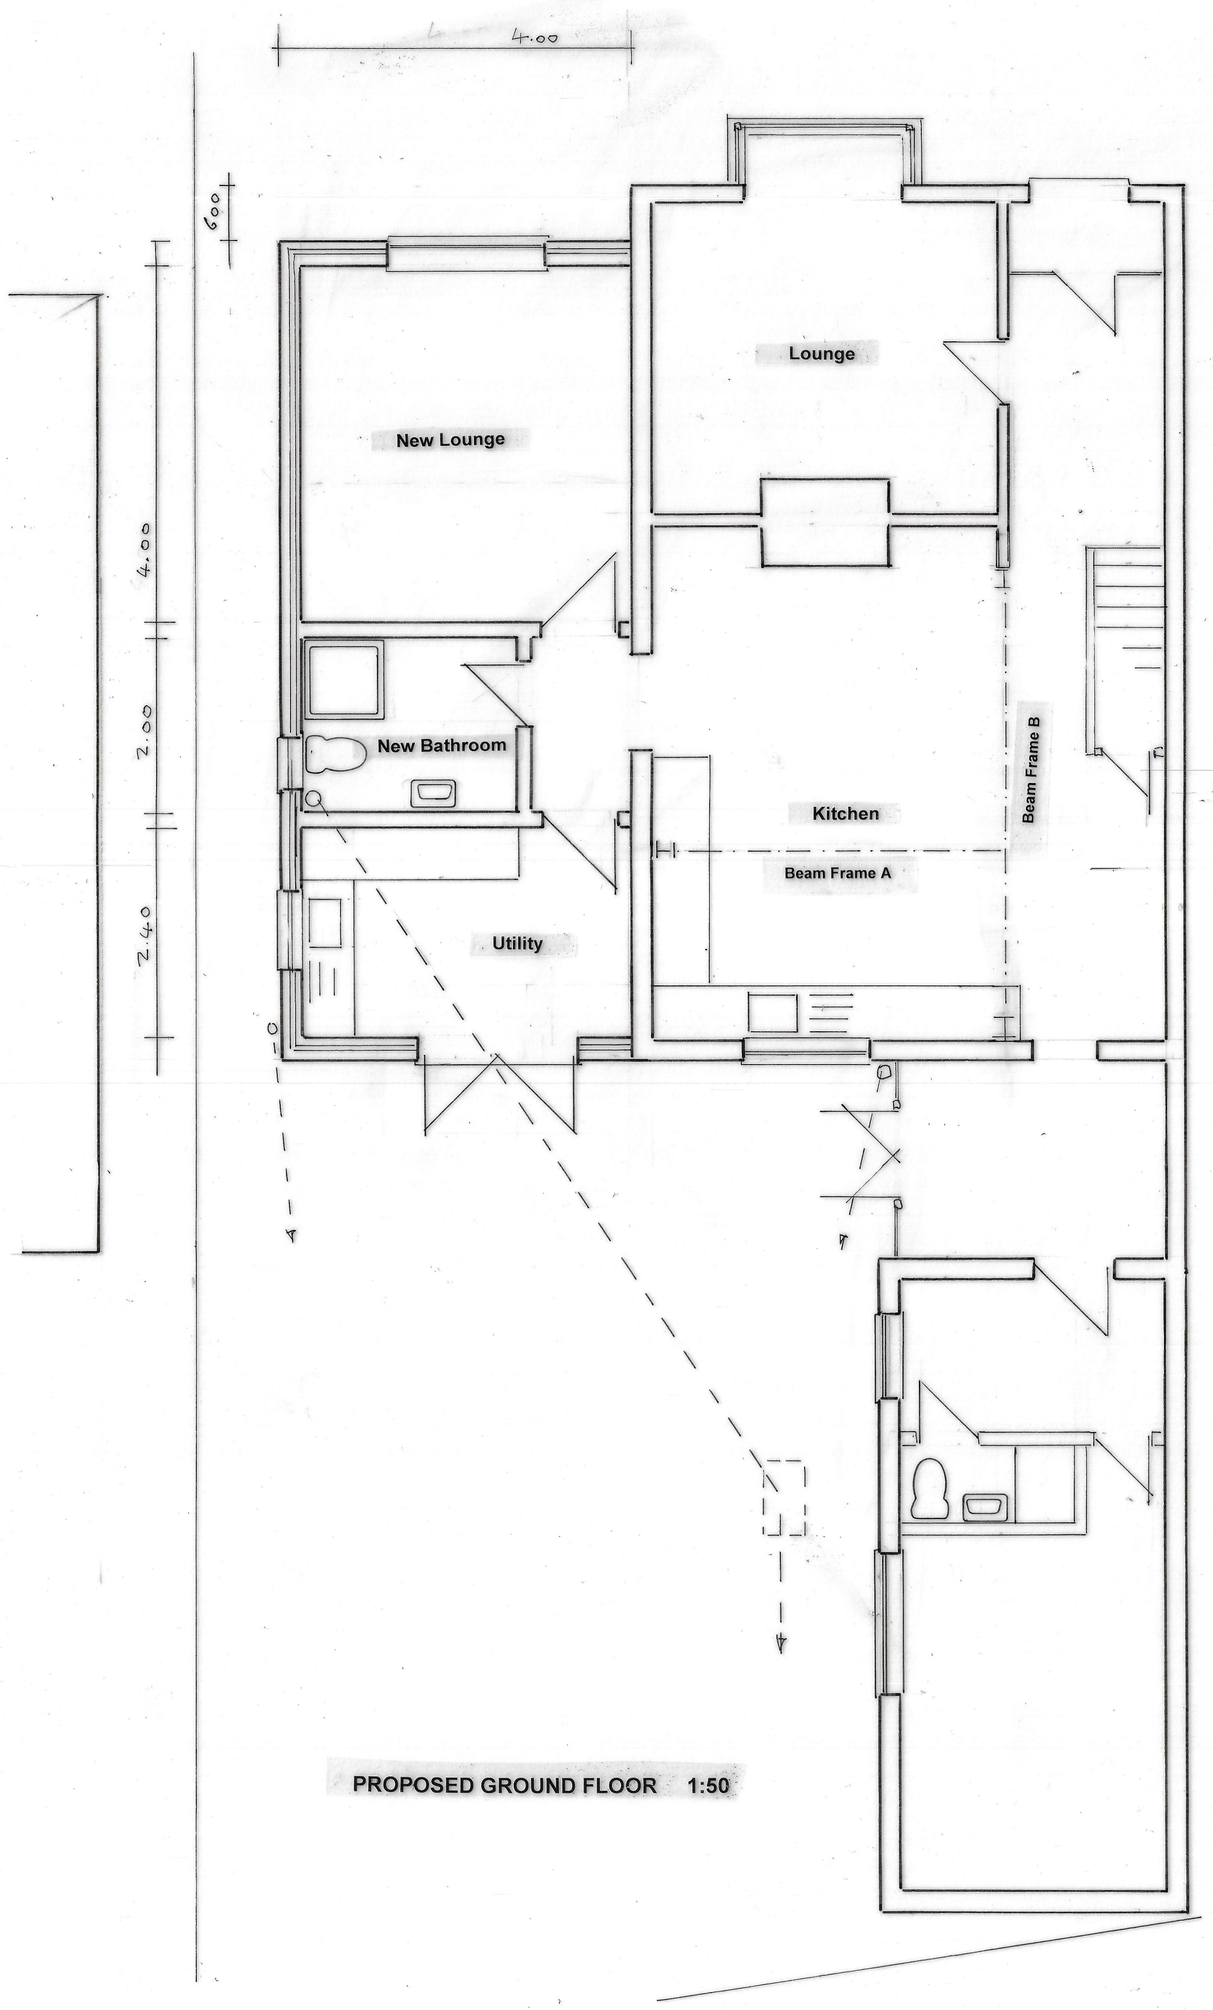

PROPOSED GROUND FLOOR 1:50

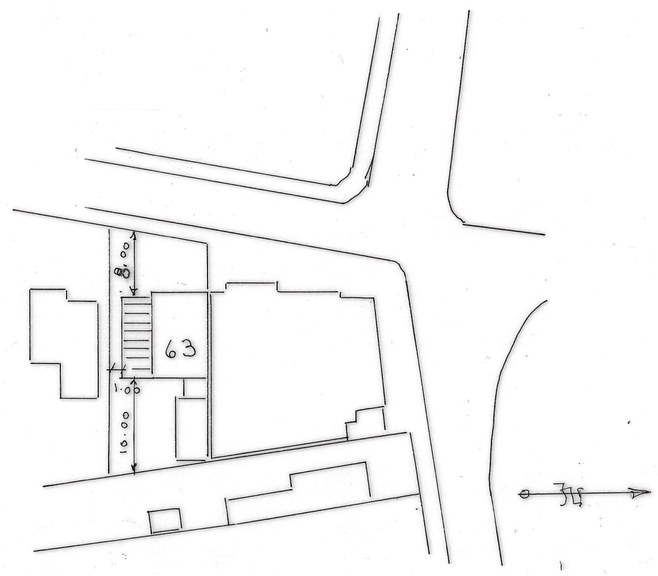

BLOCK PLAN 1:500
Proposed

SCALE 1:100
0 1 2 3 4

SCALE 1:50
0 1 2

SCALE 1:500
0 10 20 30

PROPOSED GROUND FLOOR SIDE EXTENSION

FOR

MRS EMMA JOHNSON AND MR BRADLEY VOLKER

AT

63 STONEGATE

SPALDING

PE11 2PP

N. P. BRANSTON mrics., mcioh.
400 EASTFIELD ROAD,
PETERBOROUGH,
PE1 4RE
phone: 01733-348119
email: philbranston@btinternet.com

Scales: 1 : 100 1 : 50

Date: AUGUST 2022

Drawing Number: **22.023/2**

DRAWING 2 of 3