DO NOT SCALE
REPORT ERRORS AND OMISSIONS TO THE ARCHITECT
CHECK ALL DIMENSIONS BEFORE FABRICATION


	REVISION	DRAWN	CHK'D	DATE
Rev A	Clients amendments: Vets layout revised. Gound floor width increased.	C.J.		12.02.08
Rev B	Rooflights added. Bedroom and Living Room windows repositioned. Fire Exit added.	C.J.		11.10.10




FRONT ELEVATION (No.49a)



SIDE ELEVATION (No.49a)

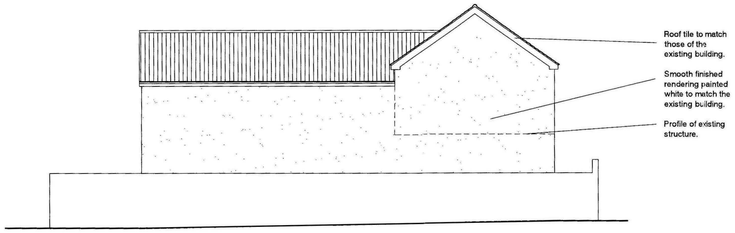

REAR ELEVATION (No.49a)
Assumed Elevation - No Access.

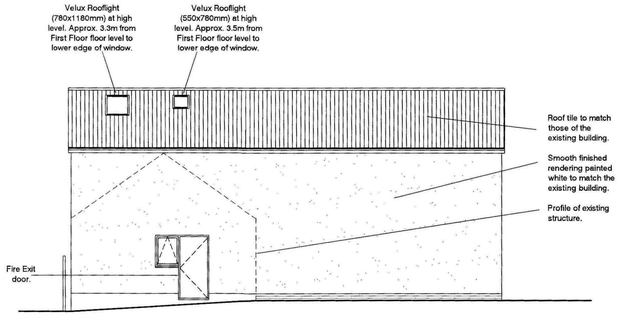

SIDE ELEVATION (No.49a)
Assumed Elevation - No Access.

0867-10

CONTRACT
49a St. Thomas's Road
Spalding
PE11 2XT

SCALE 1:100
DATE October 2007.
DRAWN C.J.
CHECKED


TITLE
Proposed Elevations

DRAWING No
07135_004.
REVISION
B.

ATP Group
Architects & Building Surveyors
Brook House Coventry Road Ilford Essex IG1 4QR
T 020 8532 4141 F 020 8532 4140 E atp.ilford@atpgroup.co.uk


DO NOT SCALE
REPORT ERRORS AND OMISSIONS TO THE ARCHITECT
CHECK ALL DIMENSIONS BEFORE FABRICATION

REVISION		DRAWN	CHK'D	DATE
Rev A	Clients amendments: cons 1 revised-partition taken in line with reception desk	C.J.		29.11.07
Rev B	Clients amendments: Vet's layout revised. Gound floor width increased.	C.J.		12.02.08
Rev C	First Floor Store Room changed to Kitchen and Bathroom. Communal staircase changed to private stair for Flat. Bedroom and Living Room enlarged. Fire Exit added.	C.J.		12.02.08

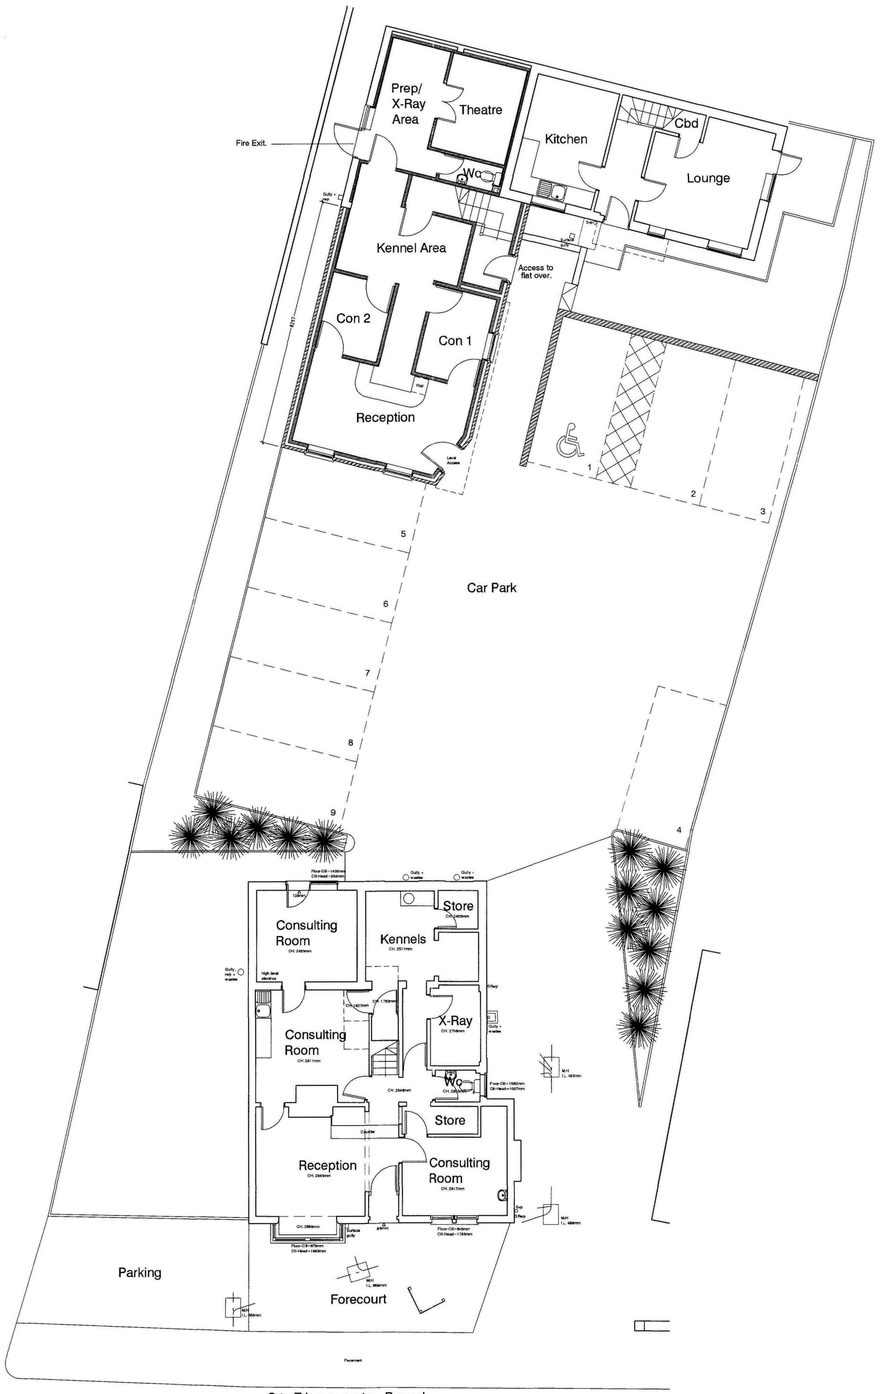

St Thomas's Road

GROUND FLOOR PLAN

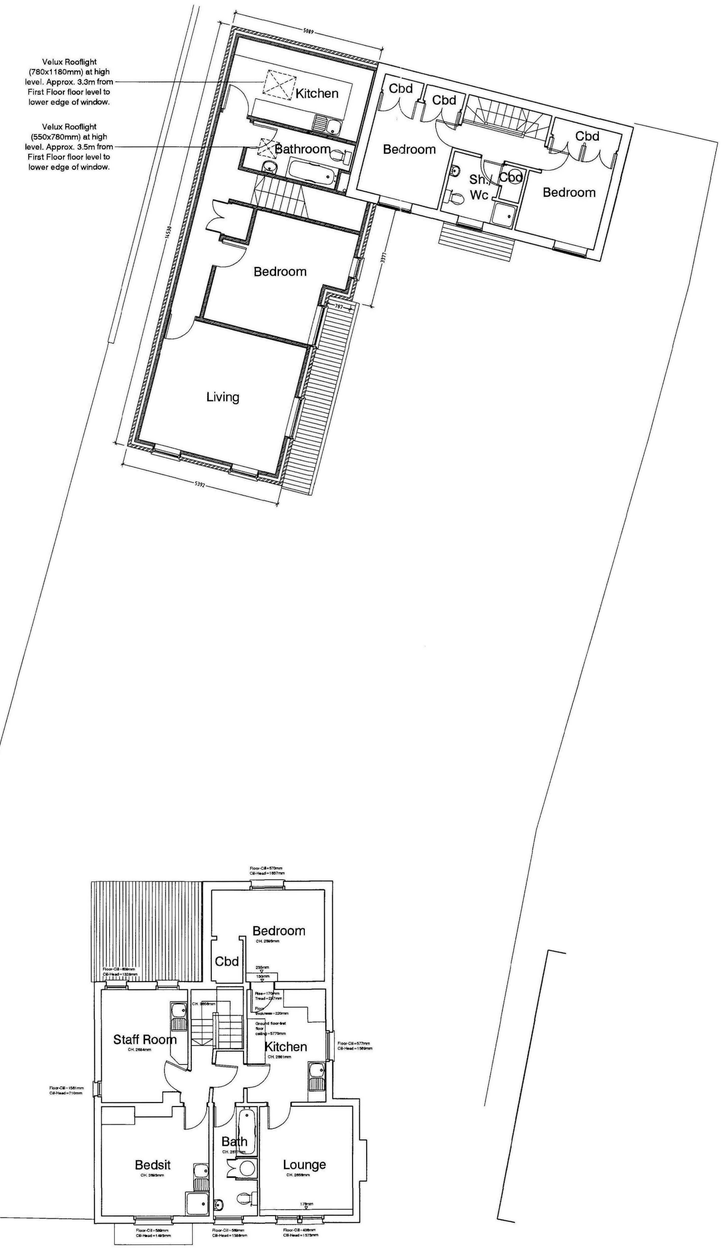

FIRST FLOOR PLAN

CONTRACT 49a St. Thomas's Road Spalding PE11 2XT	SCALE 1:100. DATE October 2007. DRAWN C.J. CHECKED
TITLE Proposed Floor Layouts.	DRAWING No 07135_003. REVISION C

ATP Group
Architects & Building Surveyors
Brook House Coventry Road Ilford Essex IG1 4QR
T 020 8532 4141 F 020 8532 4140 E atp.ilford@atpgroup.co.uk