

ALL DIMENSIONS AND SETTING OUT ARE TO BE VERIFIED ON SITE AND ALL DISCREPANCIES REFERRED TO THE ARCHITECT BEFORE WORK COMMENCES. ------- COPYRIGHT RESERVED

REV.	DATE	DESCRIPTION
.		


QMS ISO 9001 REGISTERED FIRM No. GB 3530

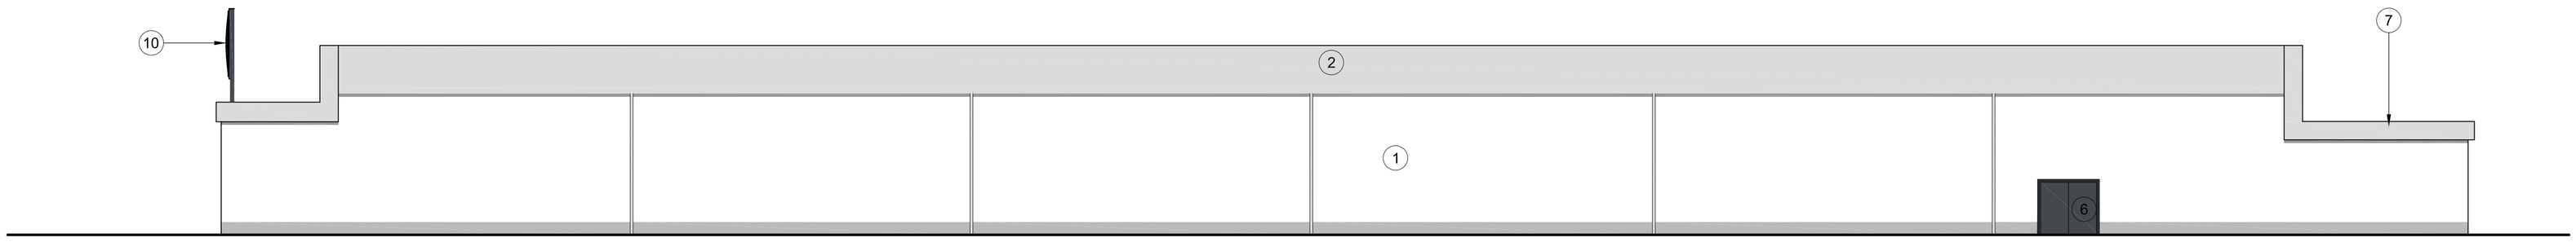


NORTH-EAST ELEVATION

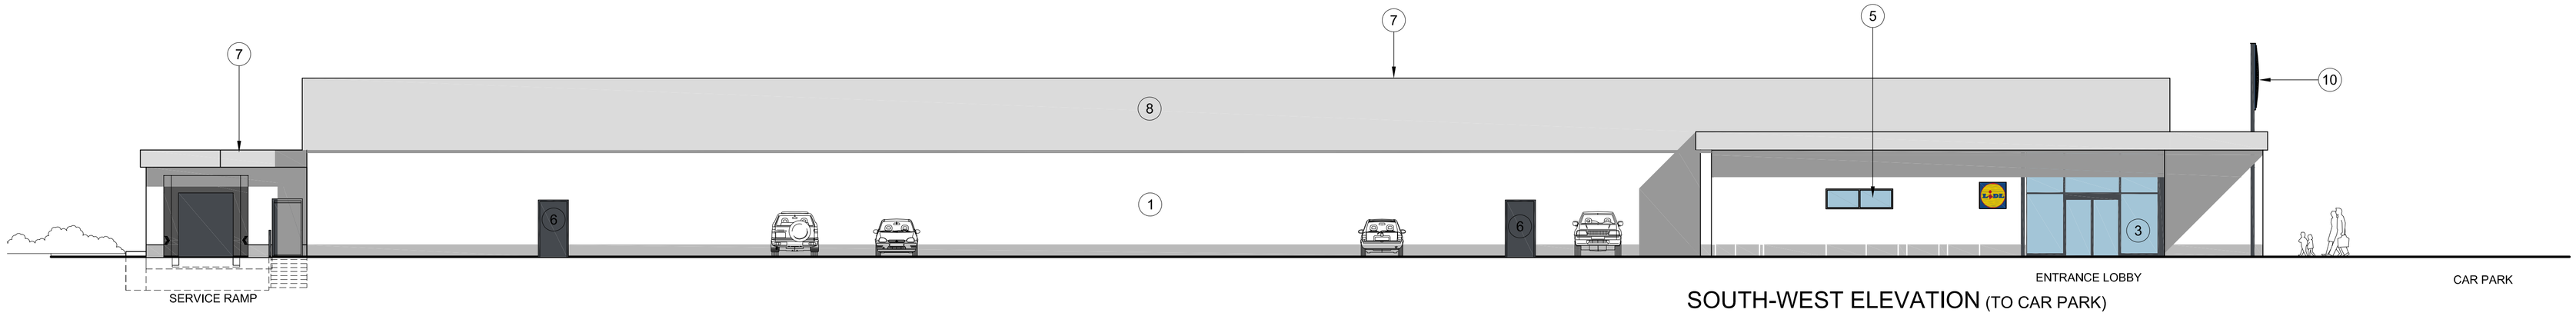

SOUTH-WEST ELEVATION (TO CAR PARK)

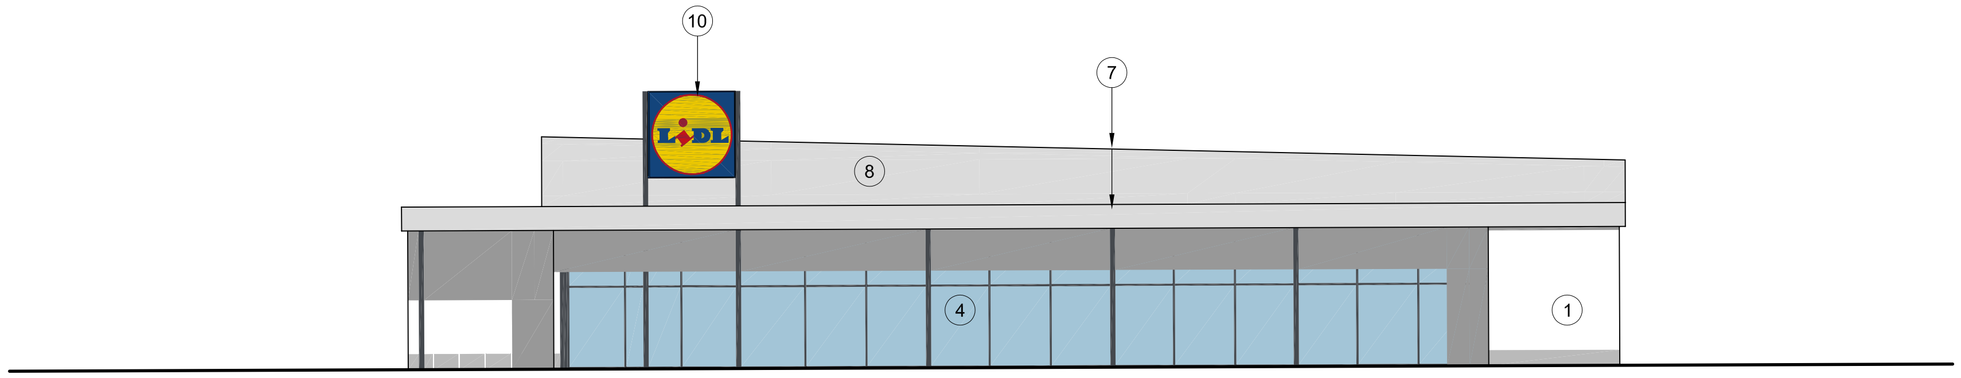

SOUTH-EAST ELEVATION

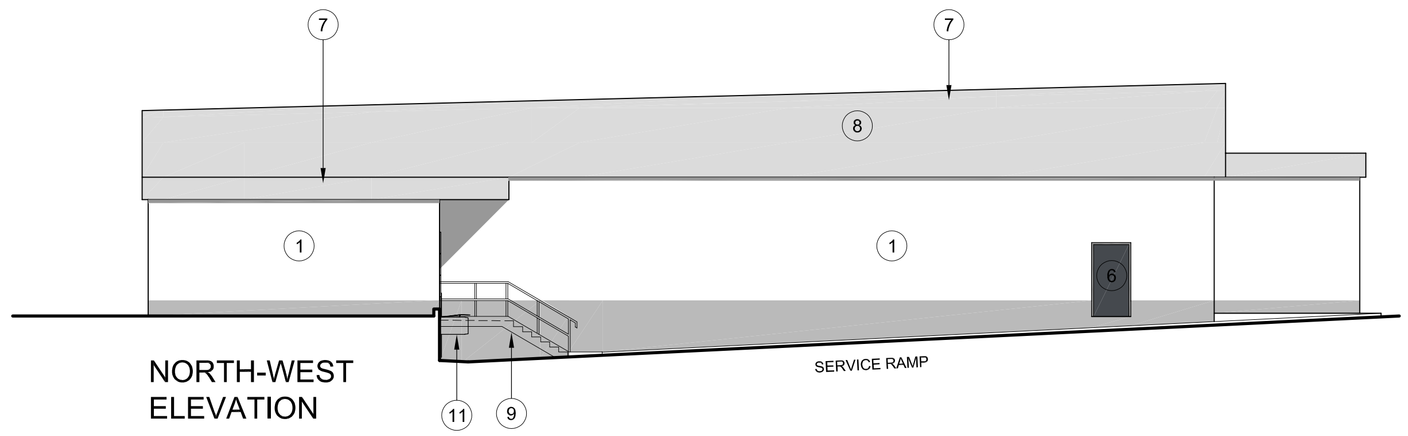

NORTH-WEST ELEVATION

1. WALLS RENDERED & PAINTED WHITE RAL 9010. PLINTH RENDERED & PAINTED GREY RAL 7038.
2. 3° PITCH ROOF, PROFILED COMPOSITE METAL COLOUR ALUMINIUM RAL 9006
3. POWDER COATED ALUMINIUM FRAMED GLAZED ENTRANCE LOBBY WITH AUTOMATIC DOORS COLOUR:GREY RAL7024
4. POWDER COATED ALUMINIUM FRAMED GLAZED SHOPFRONT COLOUR: GREY RAL7024
5. POWDER COATED ALUMINIUM FRAMED WINDOWS COLOUR: GREY RAL7024
6. POWDER COATED STEEL DOOR COLOUR: GREY RAL7024
7. EAVES, SOFFITS AND FASCIA PANELS COLOUR ALUMINIUM RAL9006
8. WALL CLADDING PANELS - METAL INSULATED COMPOSITE PANELS COLOUR ALUMINIUM RAL9006
9. STEEL STEPS AND BALUSTRADE PAINTED GREY RAL 7024
10. INTERNALLY ILLUMINATED LIDL SIGNAGE
11. MINI DOCK LEVELLER

client
Lidl UK GmbH

project
New Lidl Store
Holbeach Road
Spalding

drawing
Elevations

scale	date
1:125@A1, 1:250@A3	July 17

drawn	checked
RM	

drawing no.	revision
7227L-22	

john roberts architects
1 James Street . Lincoln . LN2 1QD
T: 01522 533441 . F: 01522 512888
E: contact@jrarchitects.co.uk
www.jrarchitects.co.uk