
ALL DIMENSIONS AND SETTING OUT ARE TO BE VERIFIED ON SITE AND ALL DISCREPANCIES REFERRED TO THE ARCHITECT BEFORE WORK COMMENCES. ------- COPYRIGHT RESERVED

REV.	DATE	DESCRIPTION
.		

QMS ISO 9001 REGISTERED FIRM No. GB 3530

All signage indicative subject to a separate application for advertising consent

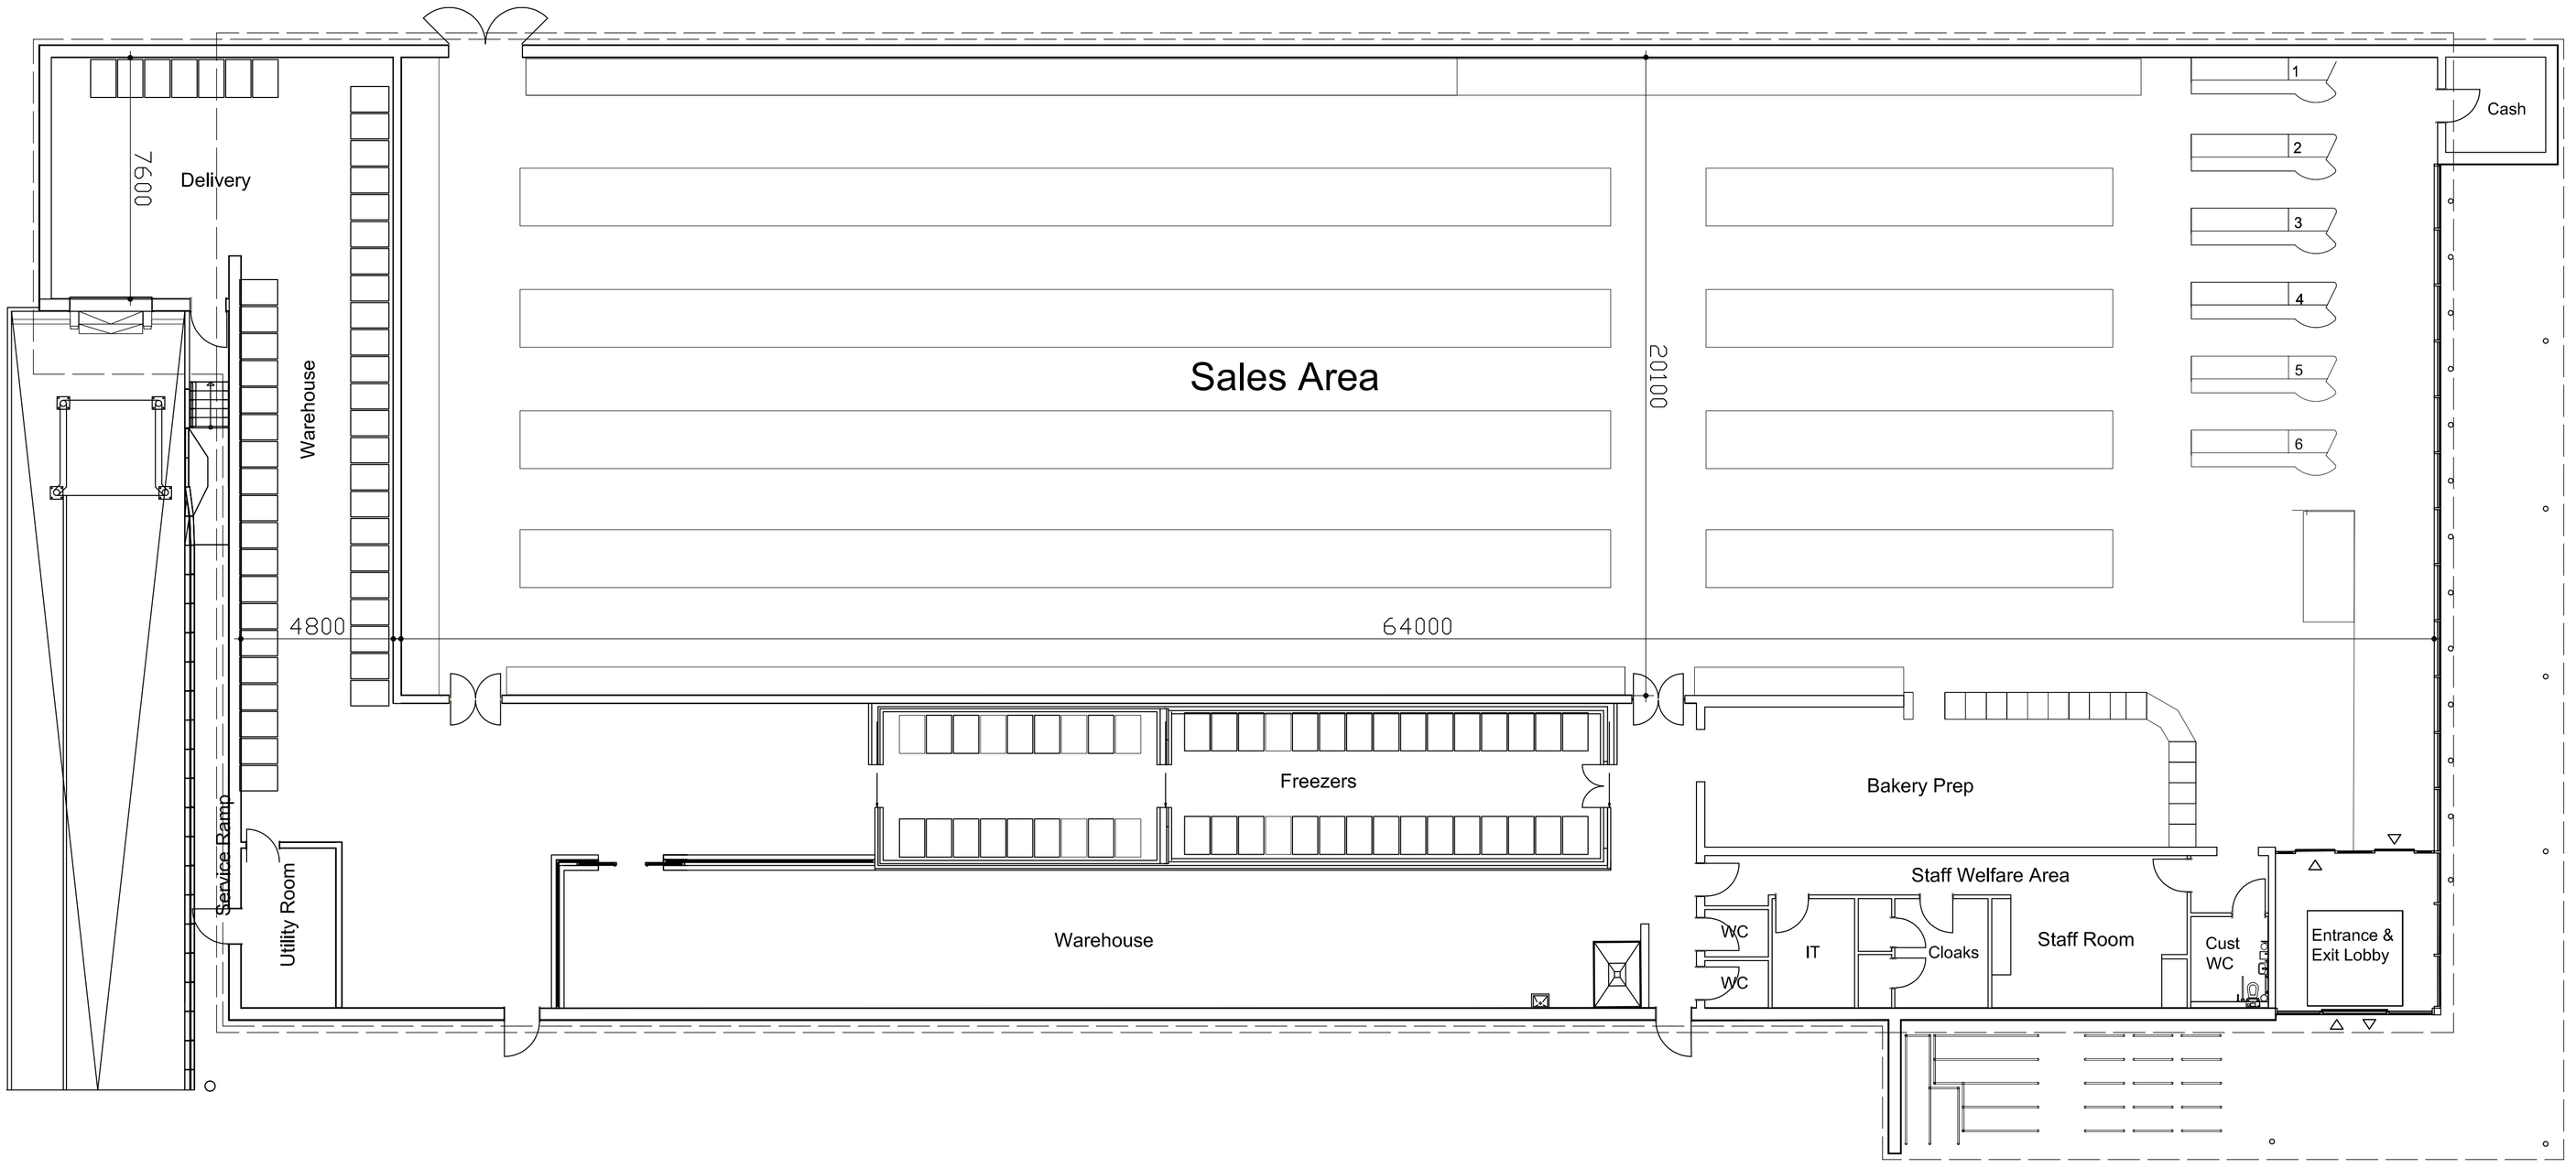

Ground Floor Plan

client
Lidl UK GmbH

project
New Lidl Store
Holbeach Road
Spalding

drawing
Proposed Floor Plan

scale	date
1:125@A1, 1:250@A3	July 17

drawn	checked
RM	

drawing no.	revision
7277L-21	

john roberts architects
1 James Street . Lincoln . LN2 1QD
T: 01522 533441 . F: 01522 512888
E: contact@jrarchitects.co.uk
www.jrarchitects.co.uk