
P:\Projects\500-599\520 Allison Homes Eastern Ltd\520-200 to 520-299\520-206 Proposed Residential Development in South Western Quadrant of Wygate Park, Spalding\CAD Files\00-RDC Drawings\Current\H124 1 (03


Notes

All drawings are to be read in conjunction with the relevant standard details.


06-STD-SUPER-01 denotes reference to the relevant standard detail.

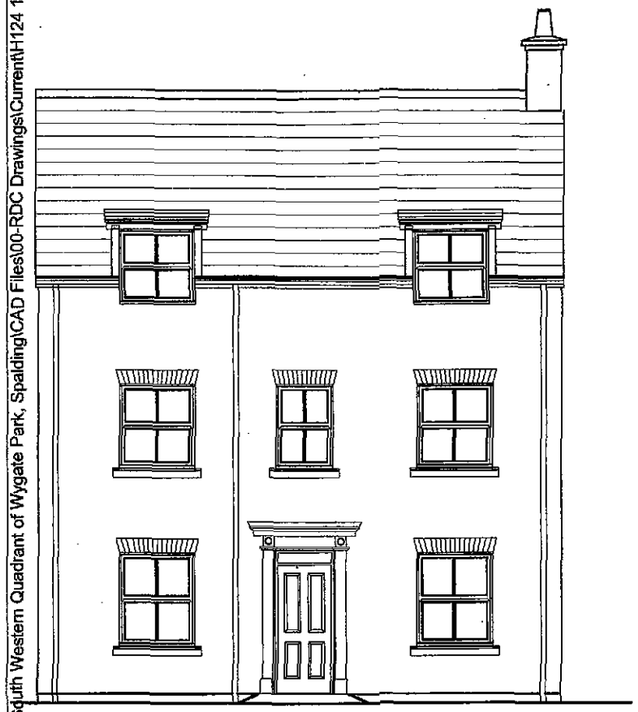


Front Elevation

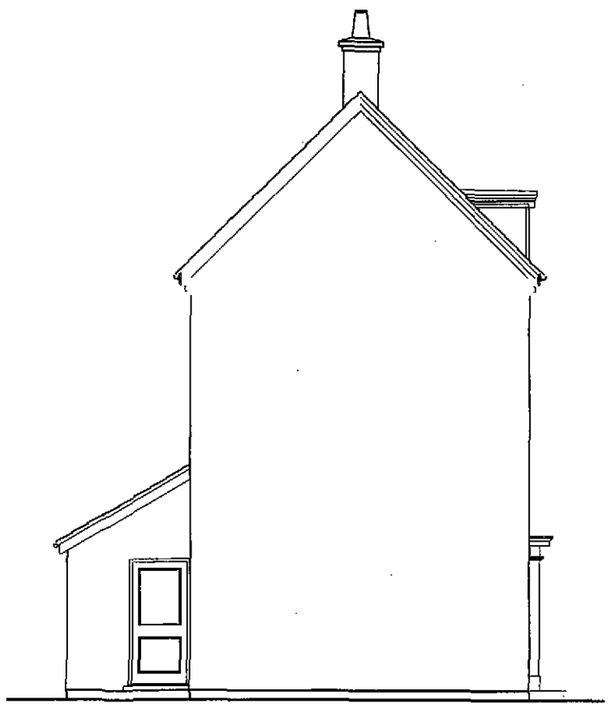


Side Elevation

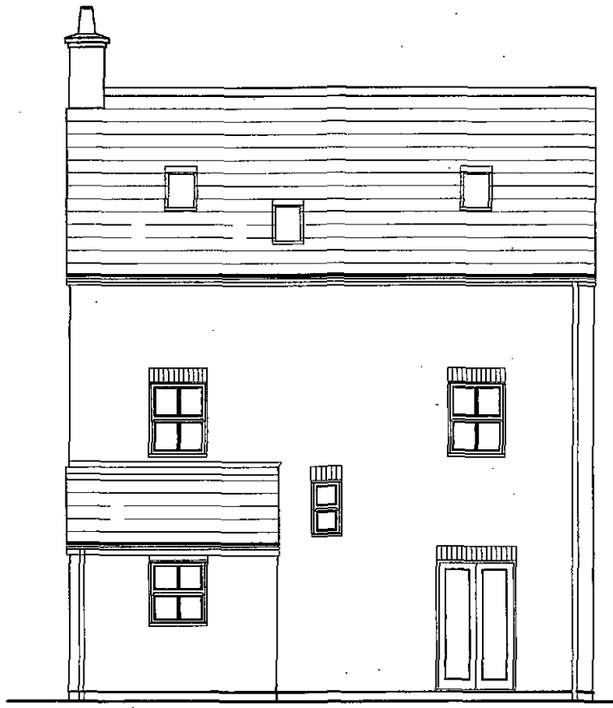


Rear Elevation

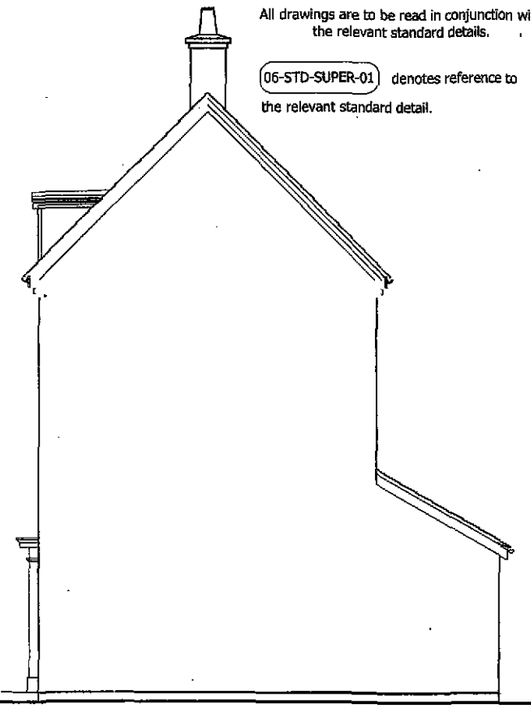


Side Elevation

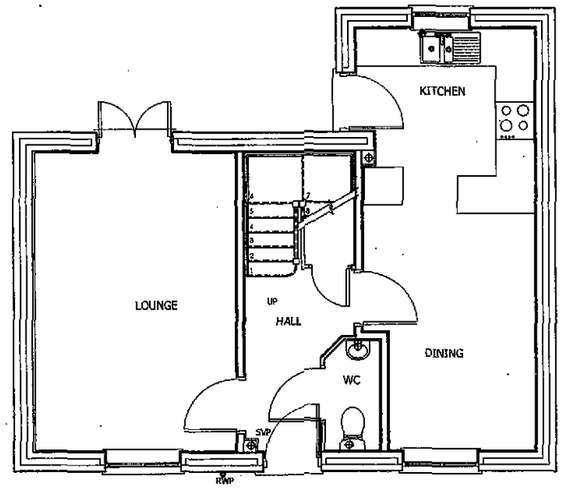

Ground Floor

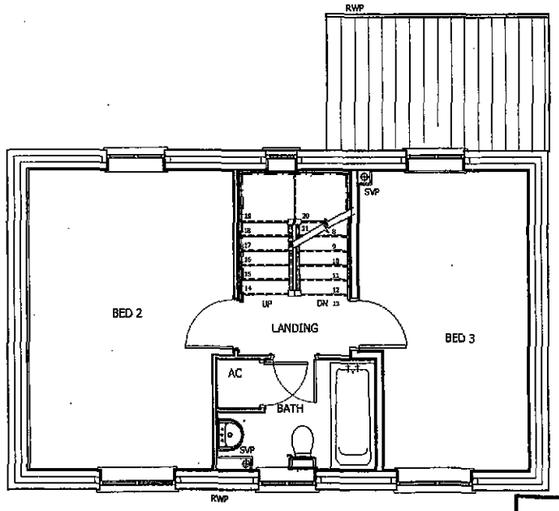

First Floor

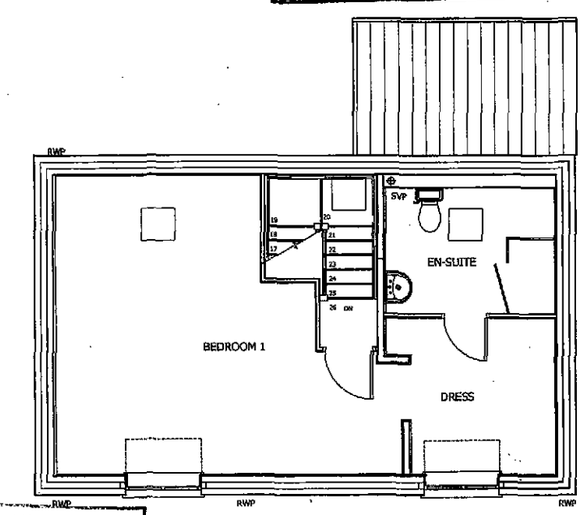

Second Floor

SHDC
PLANNING & DEVELOPMENT
0 8 NOV 2011
Ref. 0872 - 11

DRAWING
0 7 NOV 2011
ISSUED

ORIGINAL
IF
RED

Rev	Details	Date	By
A	Eaves raised, front windows increased	Nov 11	

ALLISON
— Homes —

Lysander House
Tempsford Hall
Sandy
Bedfordshire
SG19 2BD
Tel: 01767 642500 Fax: 01767 642628

Project: House Type
Biddenham H124

Drawing:
Planning Layout

Drawing File Location:

Drawn by:	Date:
NCH	01.07.09
Scale: 1:100 @ A3	COINS code:

This drawing is © copyright protected.
All dimensions to be checked on site.
Any discrepancies to be reported to the Architect immediately.
This drawing should not be scaled.

Drawing no: RDC520-206
Revision: A