


P:\Projects\500-599\520 Allison Homes Eastern Ltd\520-200 to 520-299\520-206 Proposed Residential Development in South Western Quadrant of Wygate Park, Spalding\CAD Files\00-RDC Drawings\Current\H124 1 03

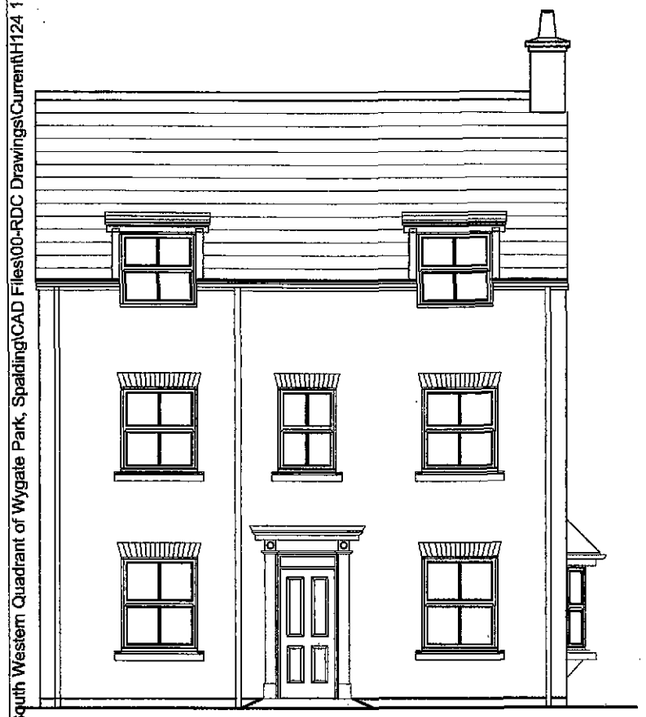


Front Elevation

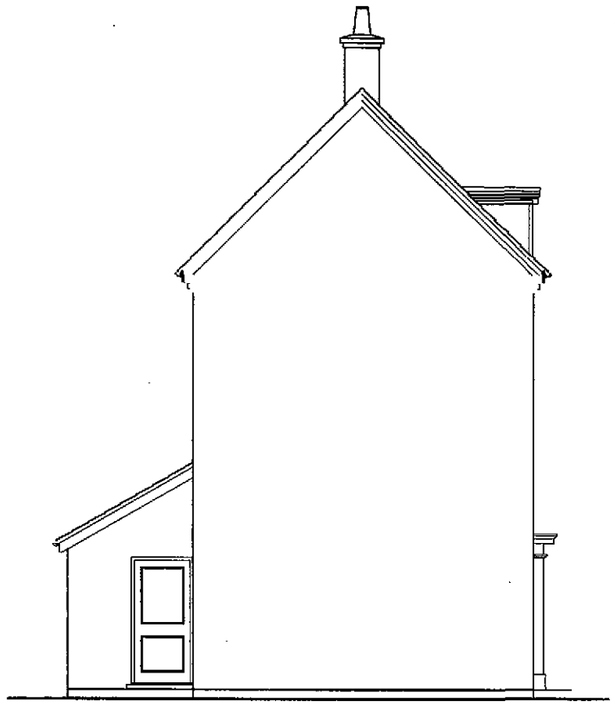

Side Elevation

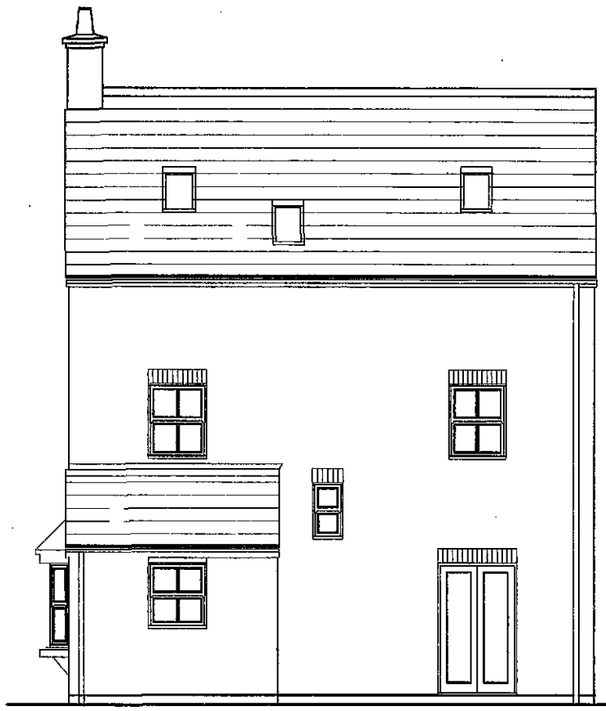

Rear Elevation

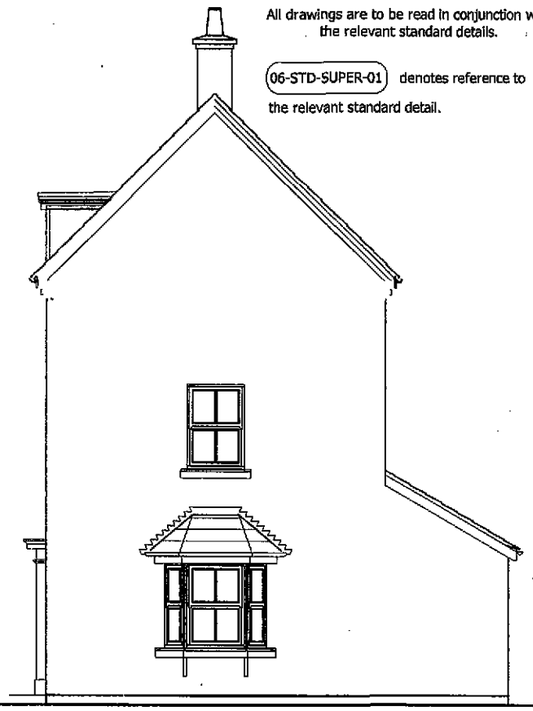


Side Elevation

Notes


All drawings are to be read in conjunction with the relevant standard details.

(06-STD-SUPER-01) denotes reference to the relevant standard detail.


SHDC
PLANNING & DEVELOPMENT
0 8 NOV 2011
Ref. 0872-11

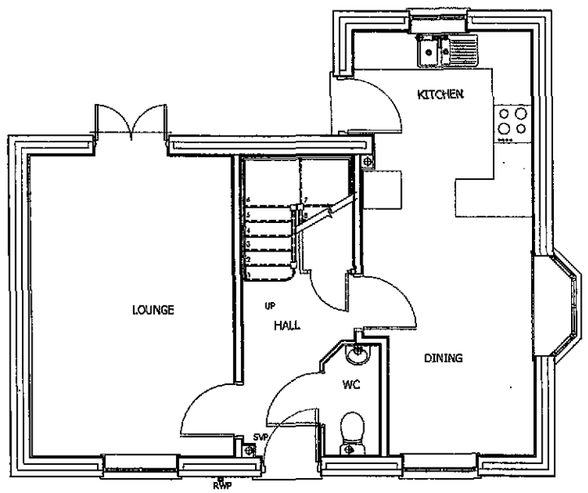

Ground Floor

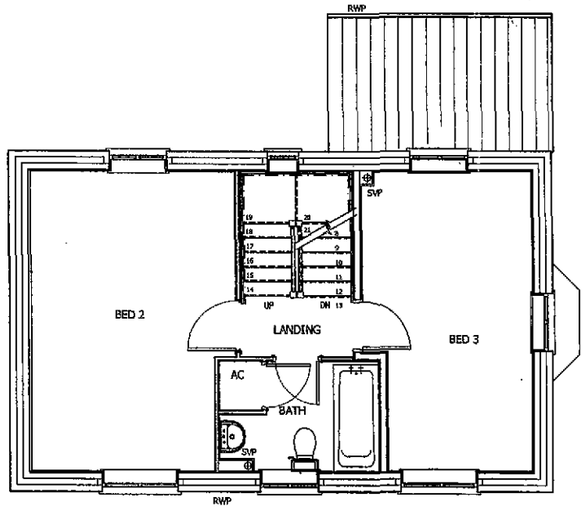

First Floor

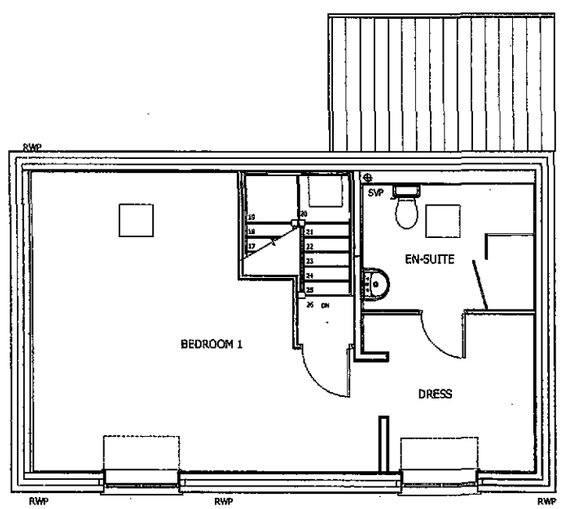

Second Floor

DRAWING
0 7 NOV 2011
ISSUED

ORIGINAL IF RED

Rev	Details	Date	By
A	Eaves raised, front windows increased	Nov 11	

ALLISON — Homes —

Lysander House
Tempsford Hall
Sandy
Bedfordshire
SG19 2BD
Tel: 01767 642500 Fax: 01767 642628

Project: House Type
Biddenham H124(Bay)

Drawing:
Planning Layout

Drawing File Location:

Drawn by:	Date:
NCH	01.07.09
Scale: 1:100 @ A3	COINS code:

This drawing is © copyright protected.
All dimensions to be checked on site.
Any discrepancies to be reported to the Architect immediately.
This drawing should not be scaled.

Drawing no: RDC520-206
Revision: A