



Front Elevation

Side Elevation

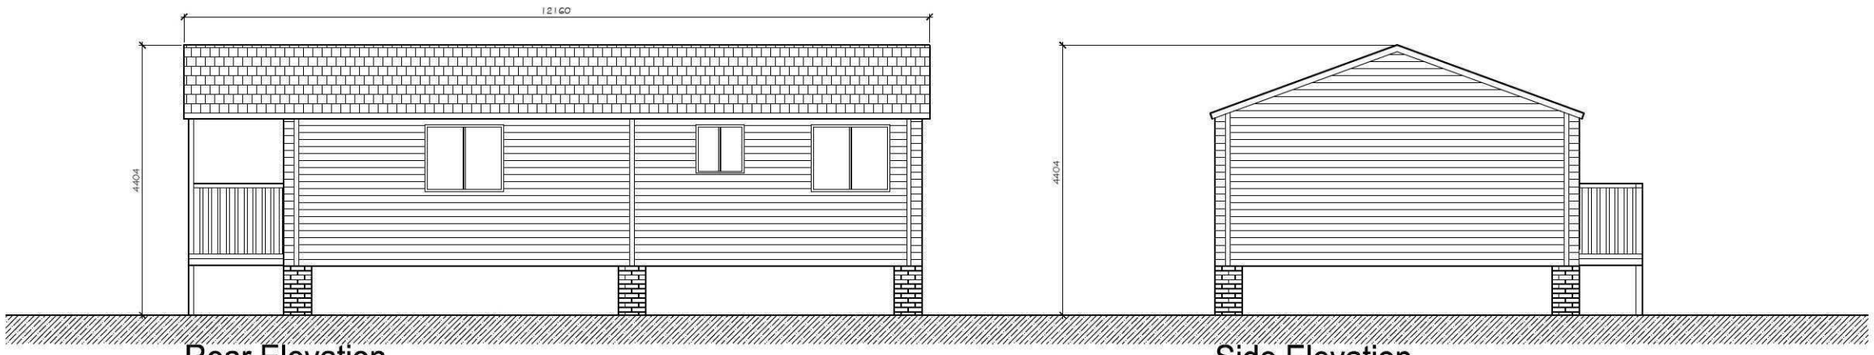

Rear Elevation

Side Elevation

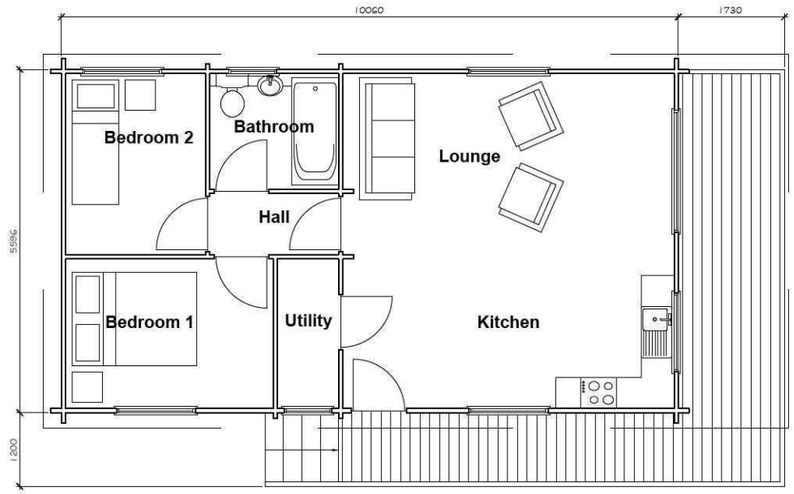

Floor Plan

Rev.	By	Notes	Date

rdc
Robert Doughty Consultancy

32 High Street, Helpringham
© Sleaford, Lincolnshire NG34 ORA

Tel: 01529 421646
Fax: 01529 421358
Email: admin@rdc-landplan.co.uk
Web: www.rdc-landplan.co.uk

Client: Mr R Parker

Project: Proposed Log Cabins and Lake

Drawing title: 2 Bedroom Log Cabin

Job No.	Drawing No.	Rev.	Drawn
744-2	LC02		GJ

Scale	Date	Checked
1:100	12 / 01 / 2011	

DO NOT SCALE from this drawing. All measurements should be checked against on site conditions and any discrepancies should be brought to the attention of the Robert Doughty Consultancy.