



Front Elevation

Side Elevation

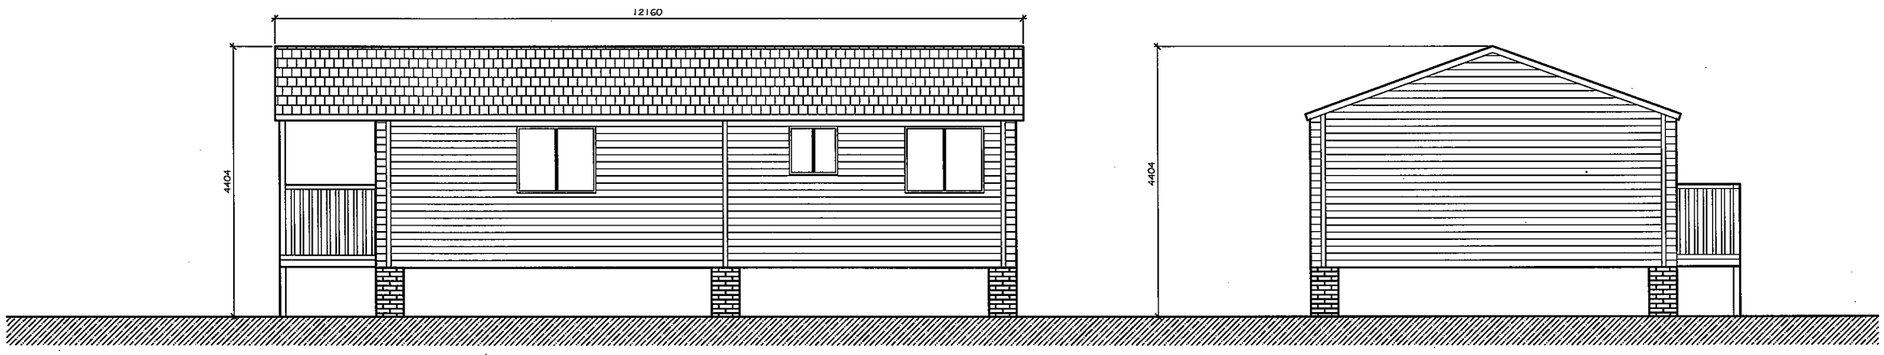

Rear Elevation

Side Elevation

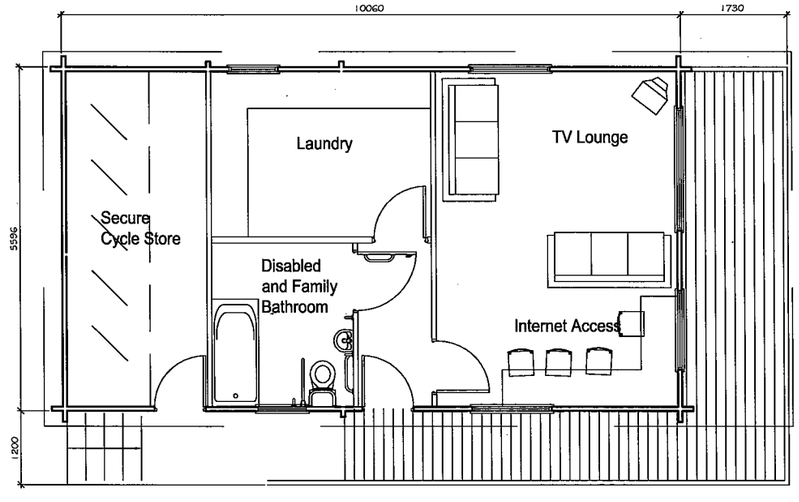

Floor Plan

ORIGINAL IF RED

Rev.	By	Notes	Date

rdc
Robert Doughty Consultancy
32 High Street, Helpringham
Sleaford, Lincolnshire NG34 ORA
Tel: 01529 421646
Fax: 01529 421358
Email: admin@rdc-landplan.co.uk
Web: www.rdc-landplan.co.uk

Client: Mr R Parker

Project: Proposed Log Cabins site and Lake

Drawing title: Amenity Building

Job No.	Drawing No.	Rev.	Drawn
744-2	AB 01		GJ

Scale	Date	Checked
1:100	11 / 01 / 2011	

DO NOT SCALE from this drawing. All measurements should be checked against on site conditions and any discrepancies should be brought to the attention of the Robert Doughty Consultancy.

P:\Projects\700-799\744 Mr R Parker\744-2 Resubmission of Planning Application\CAD Files\00-RDC Drawings\Current\site plan.dwg, 12/01/2011 15:28:23