
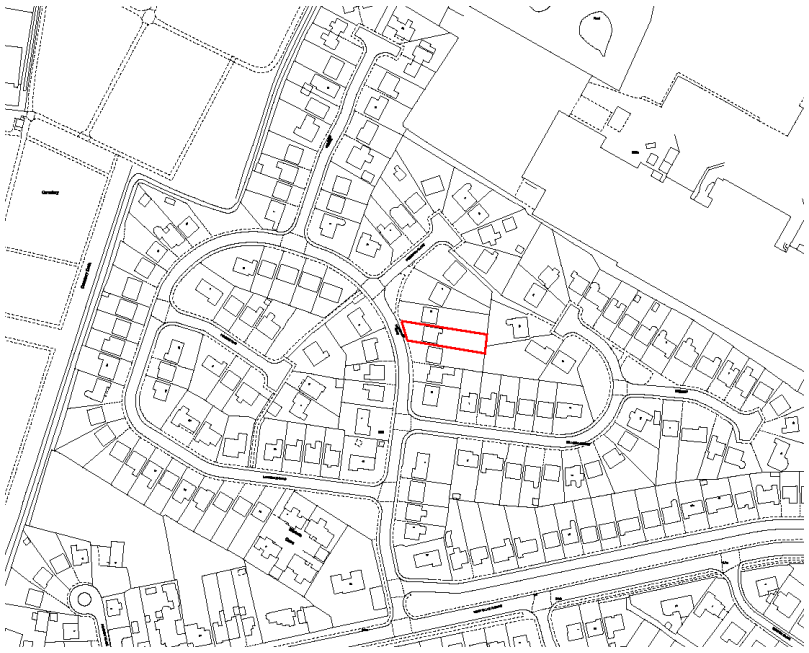


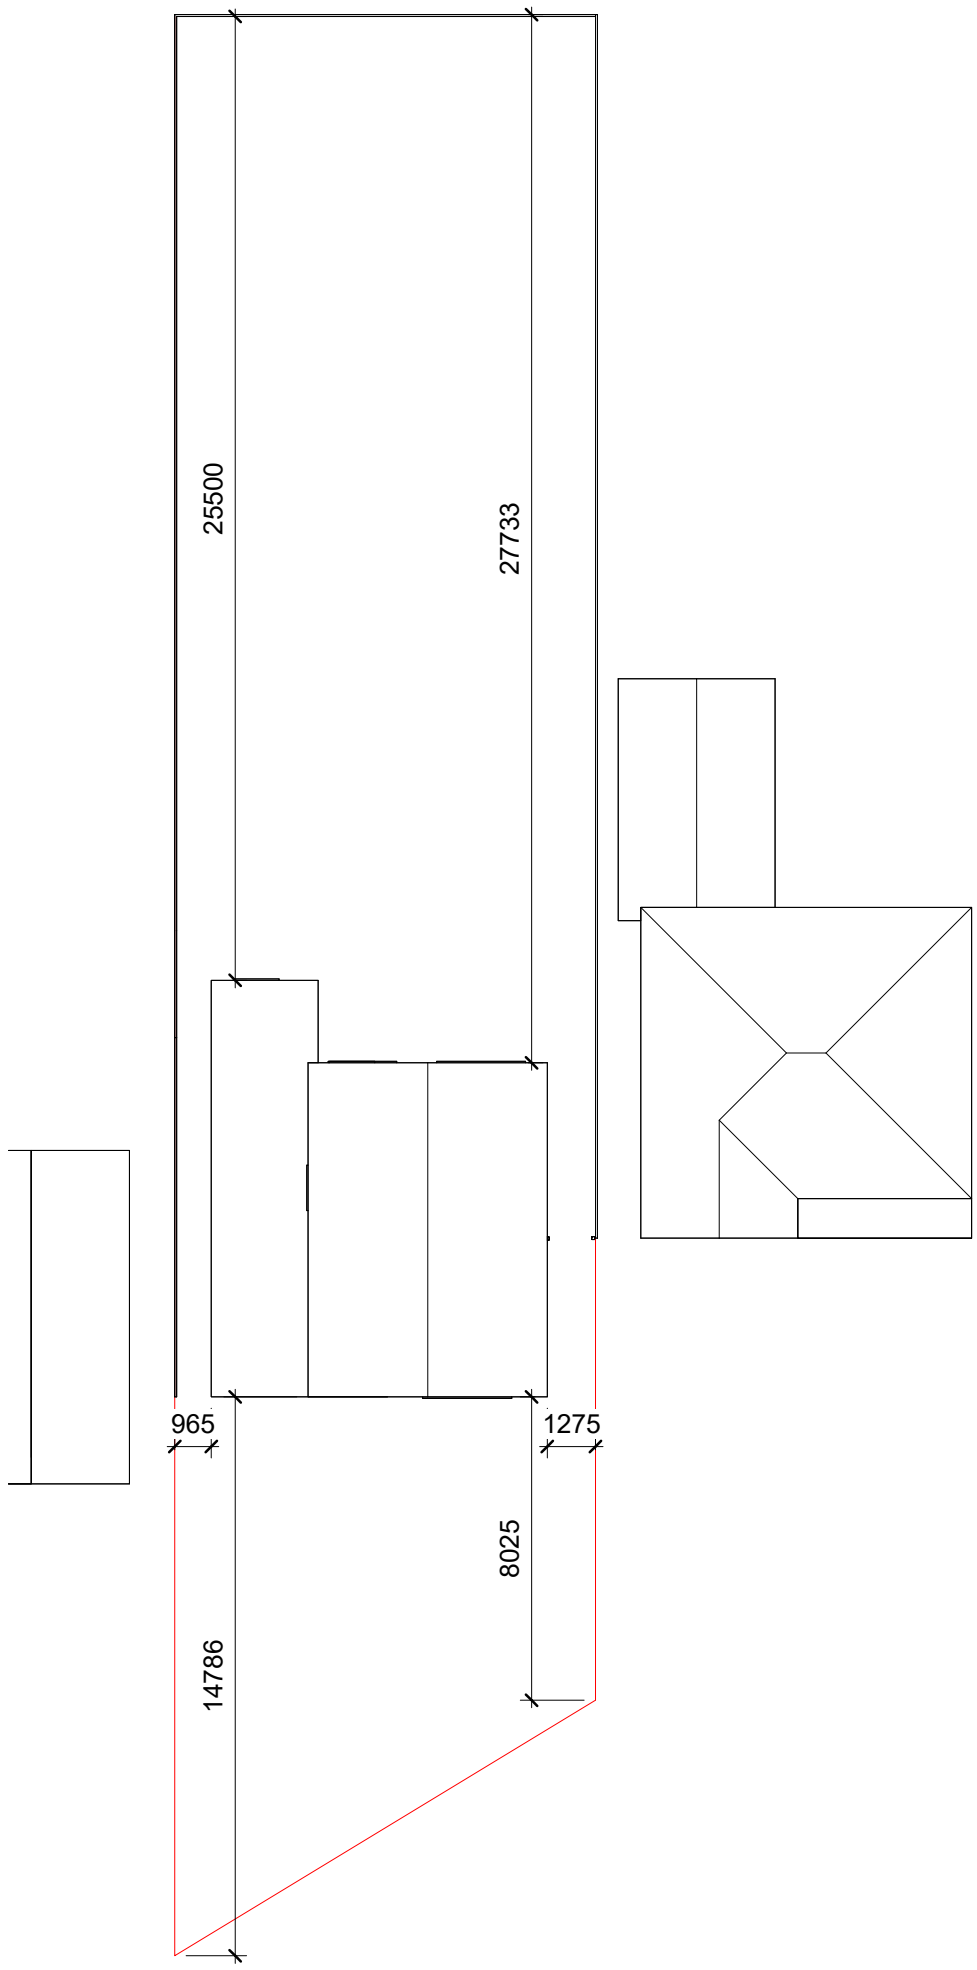

1 Site - Existing

1 : 200

Rev.	Description	Date

CLIENT S Greenfield ADDRESS 16 Ladywood Road Spalding PE11 2DA	PROJECT Conversion and Extension	Date 06/13/22	Project number SG/22/001	Scale (@ A3) 1 : 200
	SHEET Existing Site Plan	Drawn by SG	DRAWING NUMBER 01	REV