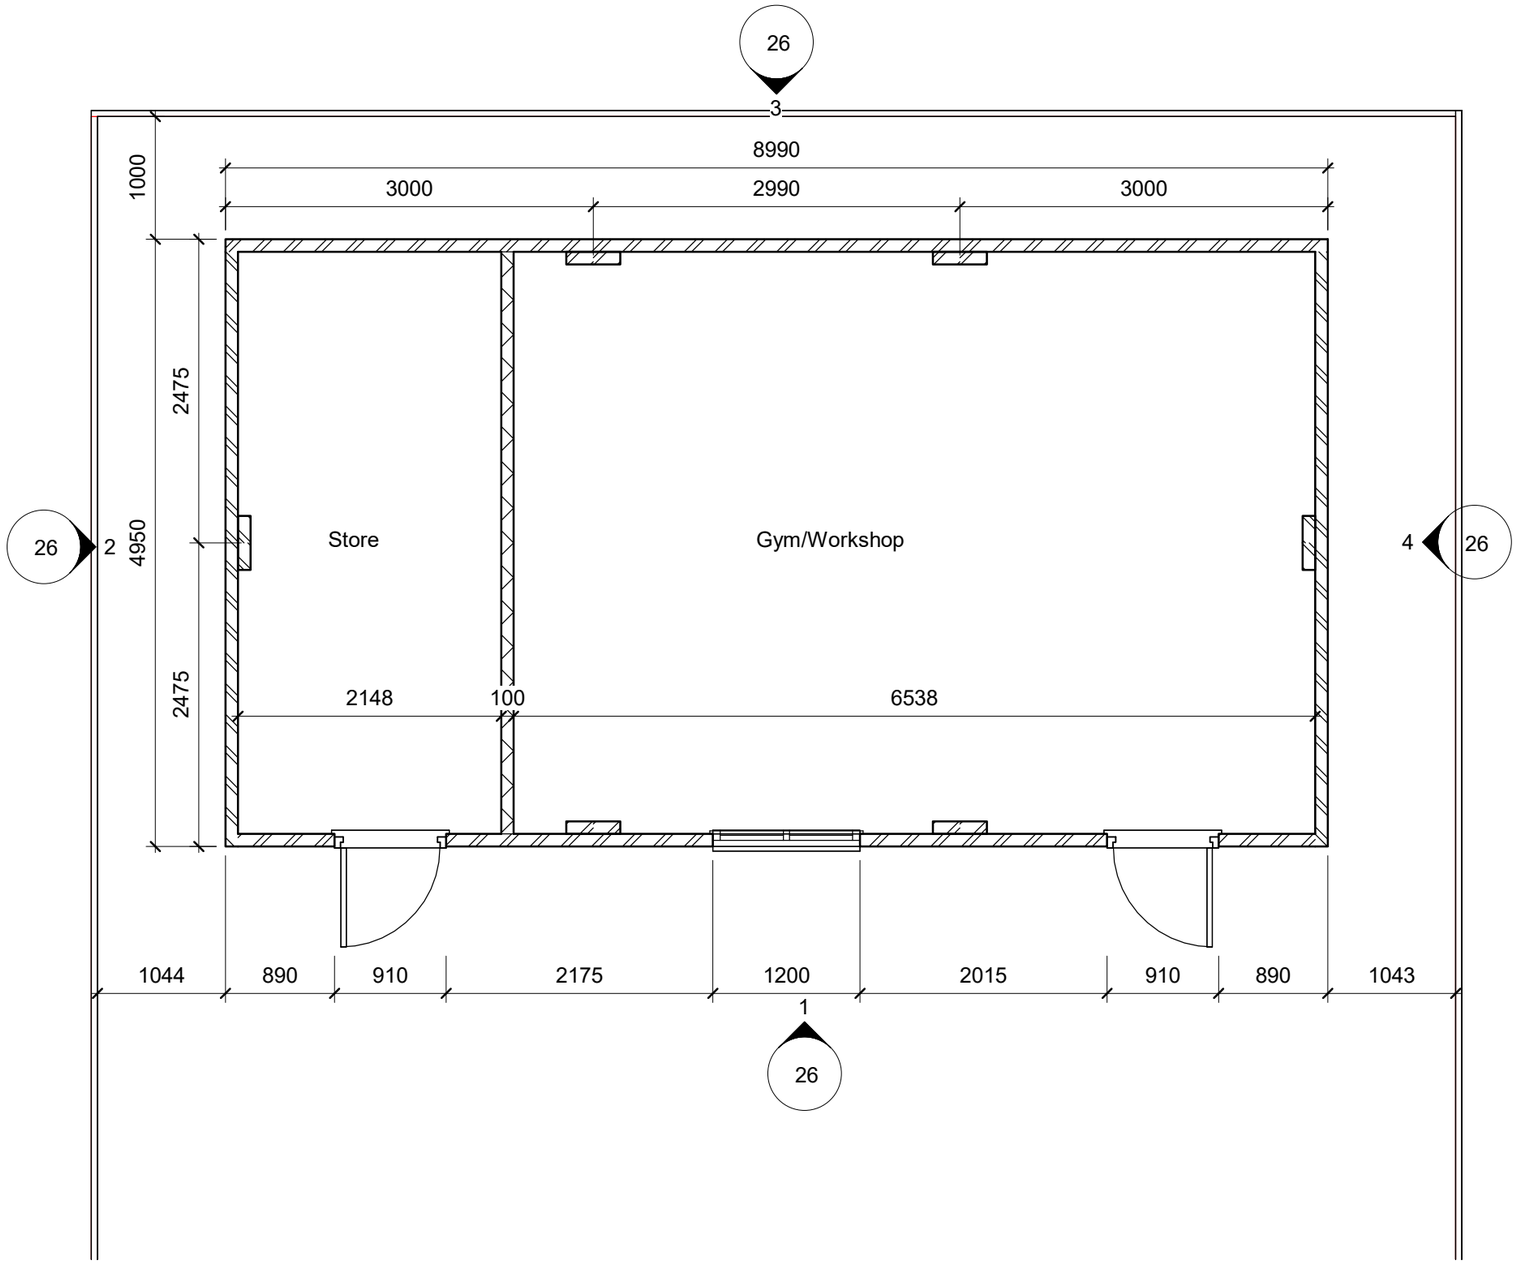


1 Proposed Store Floor Plan

1 : 50

Rev.	Description	Date

CLIENT
S Greenfield
ADDRESS
16 Ladywood Road
Spalding
PE11 2DA

PROJECT
Conversion and Extension

Dat
09/04/22

Project number
SG/22/001

Scale (@ A3)
1 : 50

SHEET
Proposed Store Floor Plan

Drawn by
SG

DRAWING NUMBER
25

REV