
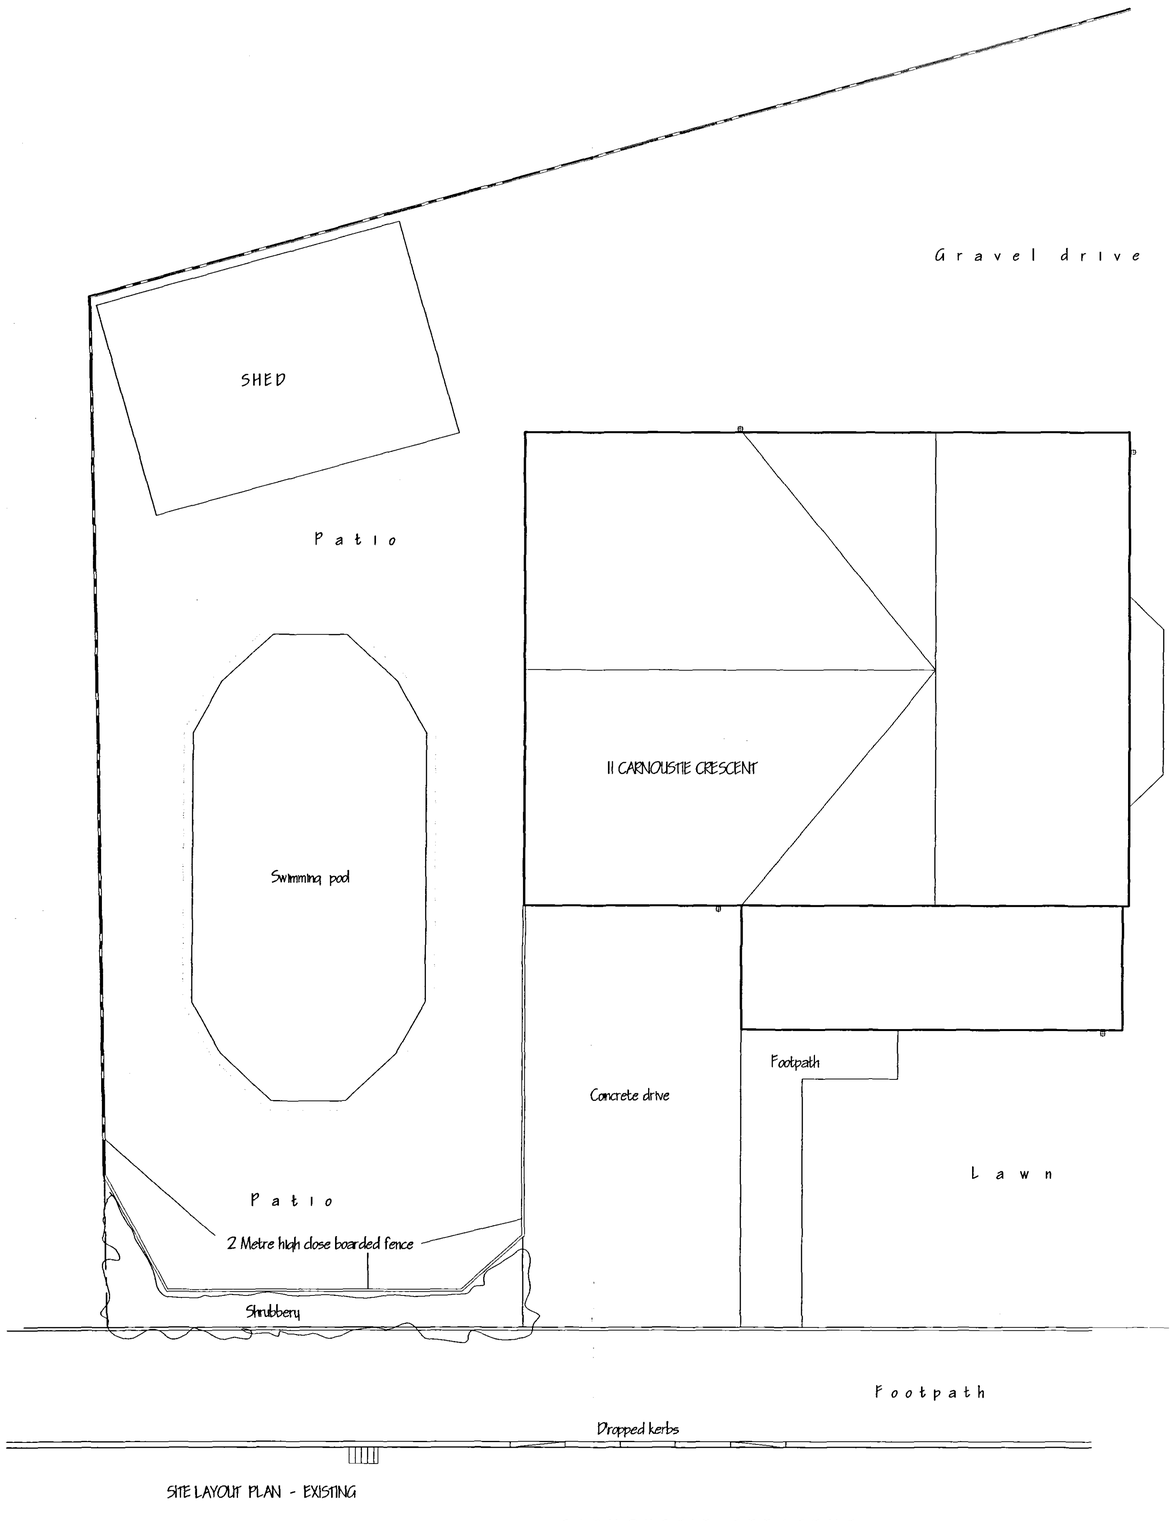



SITE LAYOUT PLAN - EXISTING

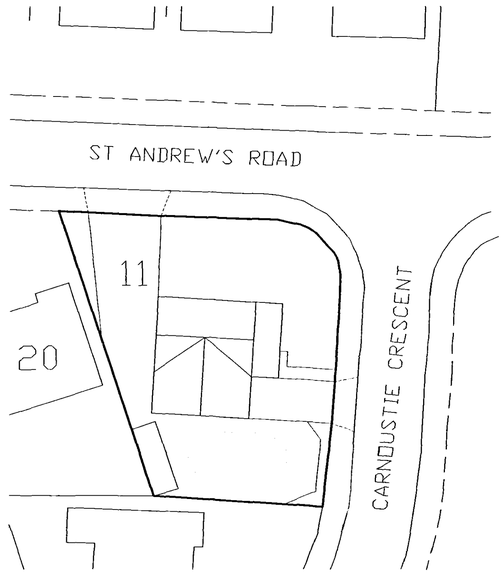

SITE PLAN
1/250

SHDC
PLANNING & DEVELOPMENT
06 AUG 2008
Ref. 0876/08

DETERMINED PLAN

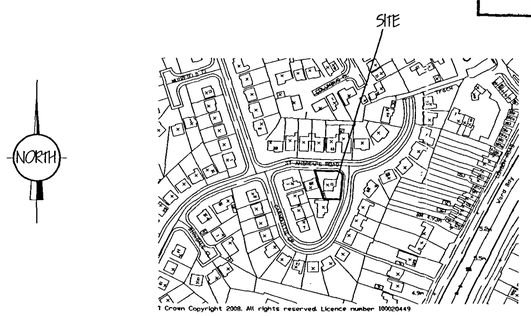

© Crown Copyright 2008. All rights reserved. Licence number 100020449

LOCATION PLAN
1/2500

ref.	revision	date

G. R. MERCHANT LTD.
I.ENG AMICE FTWO

ARCHITECTURAL, STRUCTURAL AND LAND DRAINAGE CONSULTANTS

4 Wrights Mews
12A Park Road, Holbeach,
Spalding, Lincs. PE12 7EE
Tel: 01406 490800
Fax 01406 425744
E-Mail: gr.merchant@btconnect.com

Project
DOUBLE GARAGE
11 CARNOUSTIE CRESCENT.
SPALDING.
LINC'S.

Client
G. MANUEL.

Drawing
SITE LAYOUT PLAN - EXISTING.
SITE & LOCATION PLAN.

Job Ref.	Drawing No.
1859-08.	01.
Date	Drawn
JULY '08.	GRM.

Scales
1/50. 1/100. (unless otherwise stated)

DO NOT SCALE FROM THIS DRAWING

This drawing is copyright and may not be altered, traced, photographed or used for any other purpose other than that for which it is issued. The General Contractor is to check all dimensions on site and report any discrepancies to the Architect. All details shown on this drawing including foundations are based upon typical site conditions related to the area. No responsibility can be accepted for abnormal conditions which may be discovered during construction unless reported to the Architect so that design amendments may be considered. Site soil surveys are recommended in respect of foundation design and the Architect should be consulted before foundation work is undertaken. This drawing is to be read in conjunction with all other consultants drawings and does not purport to contain a full specification of the works. It is solely for the purpose of obtaining approval from the Local Authority. This drawing may not be used or issued as a contract document and the Architect is not responsible for any errors or omissions in it. The Contractor or any representative thereof, is to the client or their appointed agents responsibility to control workmanship, substitution of materials, adherence to specification, sections for concrete etc, all materials to be new unless otherwise stated and all components and materials etc. to be used fixed and installed etc. to strict compliance with manufacturers instructions and relevant code of practice. Materials shall conform to appropriate British standard specification or BBA certificate or European code equivalent. The Employer / Client shall ensure that the appointed contractor is conversant with and adopts all measures necessary to achieve compliance with Health and Safety legislation for Building sites and Work places. The Employer / Client is advised that should the works need to comply with the Construction Design and Management Regulations an Independent Planning Supervisor will be required. The works shall comprise of all that is shown on the drawing and details. Work that may not specifically be shown but may be reasonably inferred as necessary to carry out the works shall be deemed to be included. It is the job / house owners responsibility to be aware of the Party Wall etc. Act 1996, when building in close proximity to adjoining neighbor boundaries.