


Do not scale directly from this drawing. All discrepancies are to be brought to the attention of the Practice.
The copyright to this drawing is owned by Trevor A Clay RIBA Ltd.

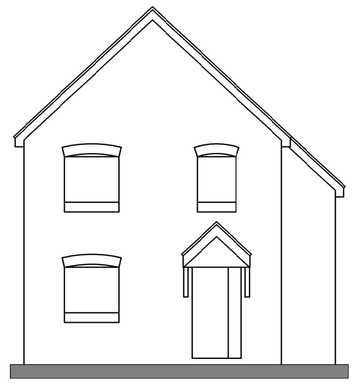


EXISTING FRONT ELEVATION

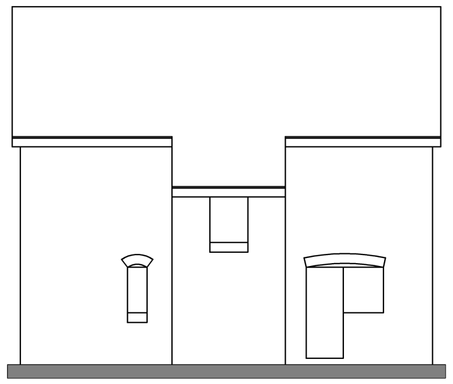


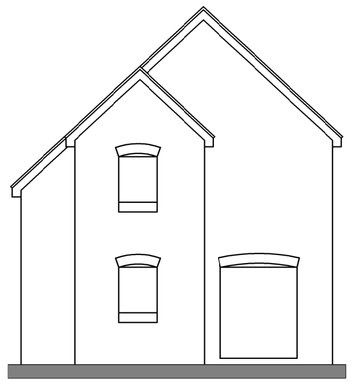


EXISTING SIDE ELEVATION (east)

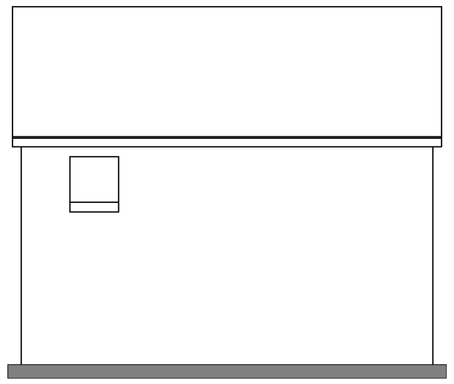


EXISTING REAR ELEVATION

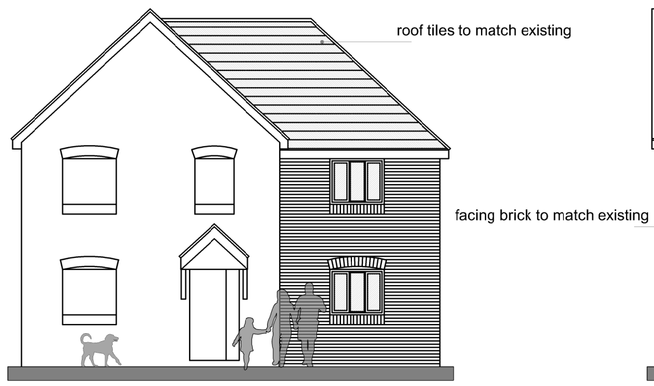


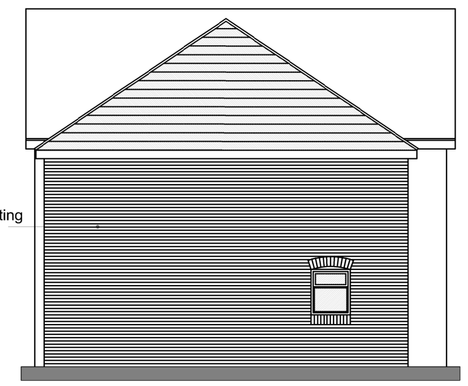


PROPOSED FRONT ELEVATION

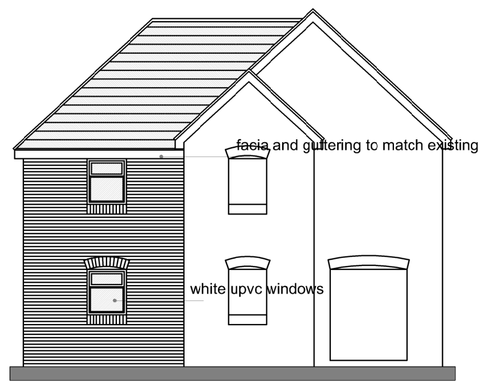


EXISTING SIDE ELEVATION (east)

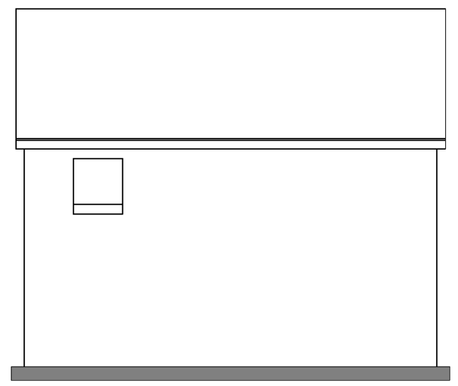

PROPOSED REAR ELEVATION

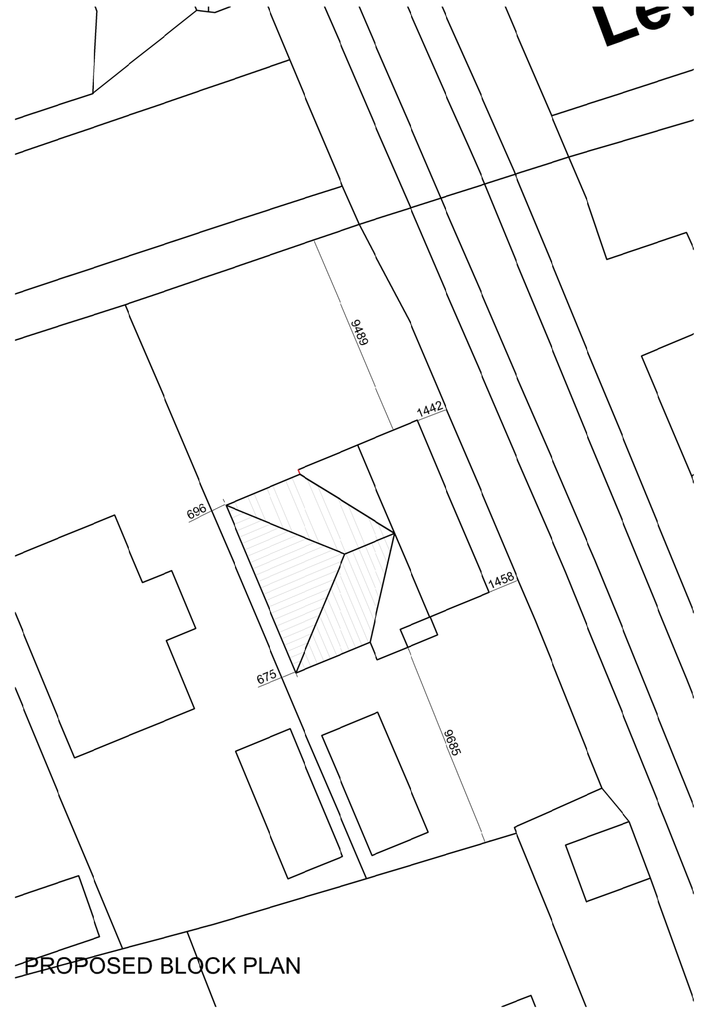


PROPOSED BLOCK PLAN

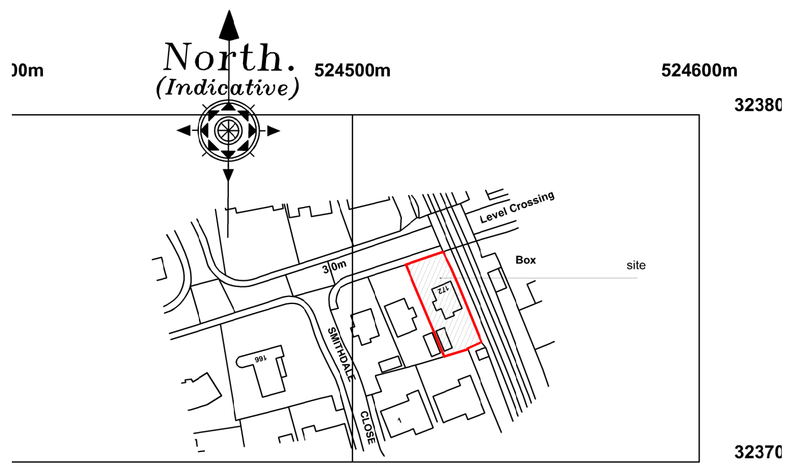


©Crown Copyright. All rights reserved. Licence no. 100019980


LOCATION PLAN

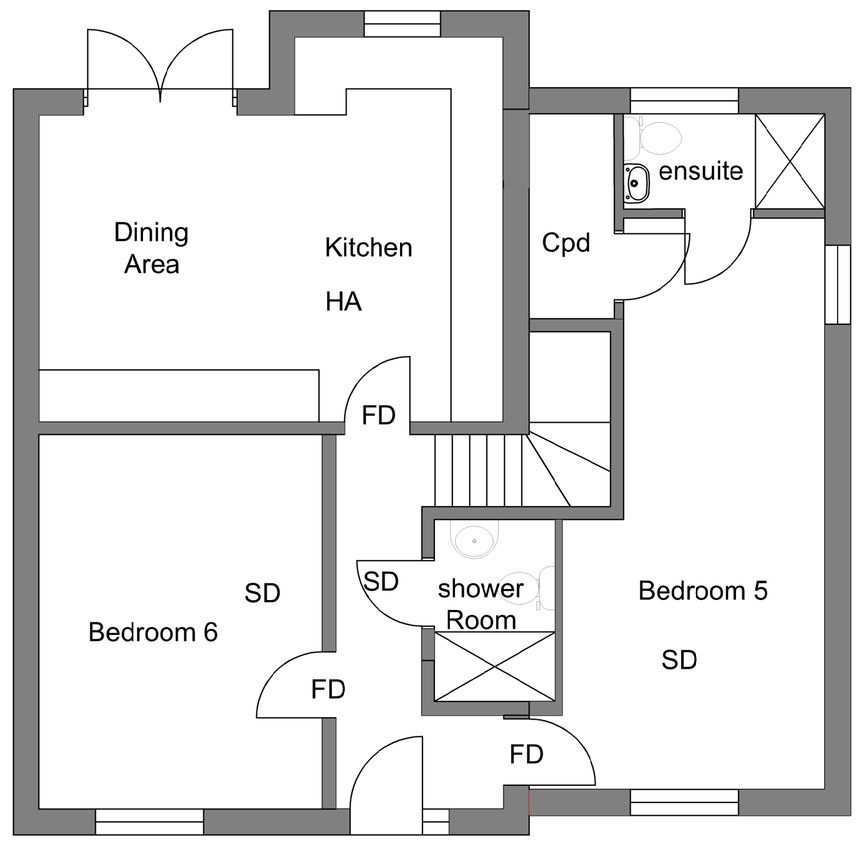


PROPOSED GROUND FLOOR PLAN

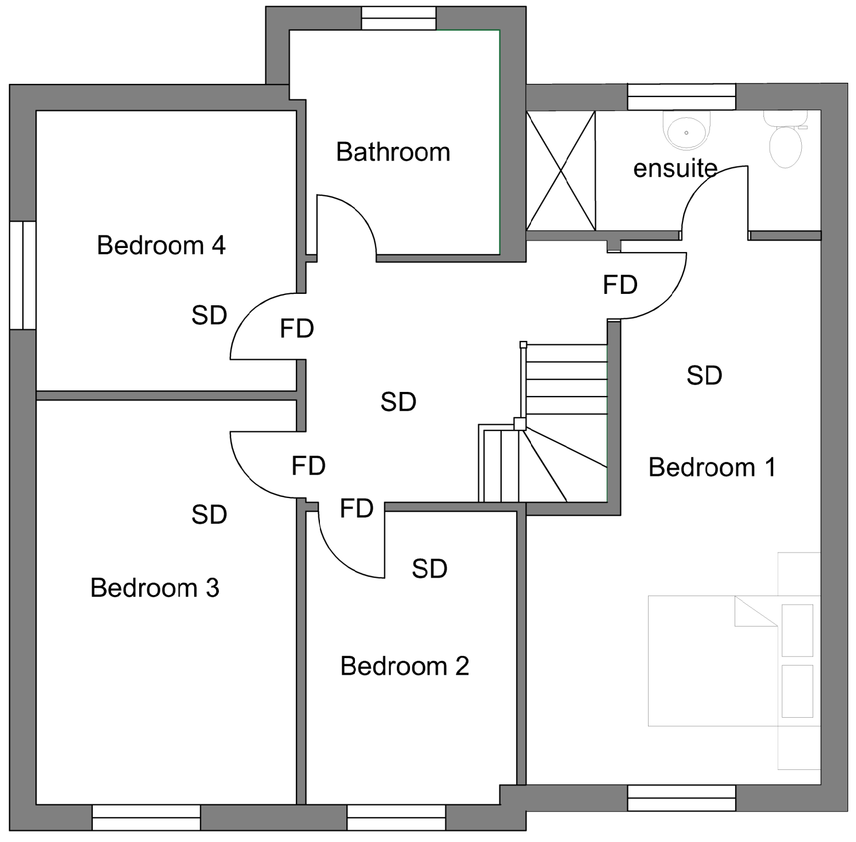

PROPOSED FIRST FLOOR PLAN

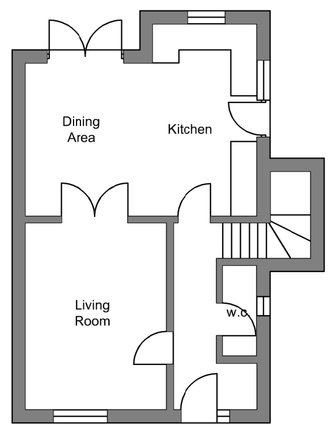

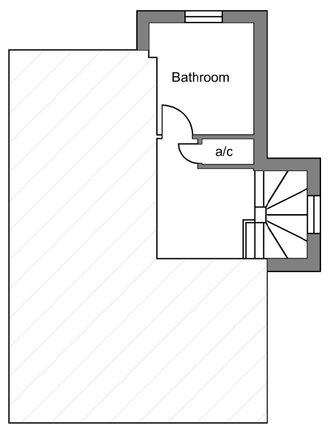

EXISTING FLOOR PLANS

KEY:
SD - Smoke Detector
HA - Heat Alarm
FD - 30 min Fire Door

Revision	Date	Drawn	Description
B	20/05/19	AWM	Amendment to internal layout
A	10/06/16	AWM	hipping and lowering of extension roof.

Client: Enchantment Homes

Project: Extension and alteration of 172 Woolram Wygate, Spalding

Drawing: Planning

Scale 1:50, 1:100, 1:200 1:1250 @ A1 Drawn AWM Checked TAC Date 05/05/2016

Drawing No. 16/444/PA/003B

Trevor A Clay RIBA Ltd, 14 Old Fendike Road, Weston Hills, Spalding, Lincs. PE126DD
01406 380027 07778 597975 trevor@tacarchitects.co.uk www.tacarchitects.co.uk