




FRONT ELEVATION

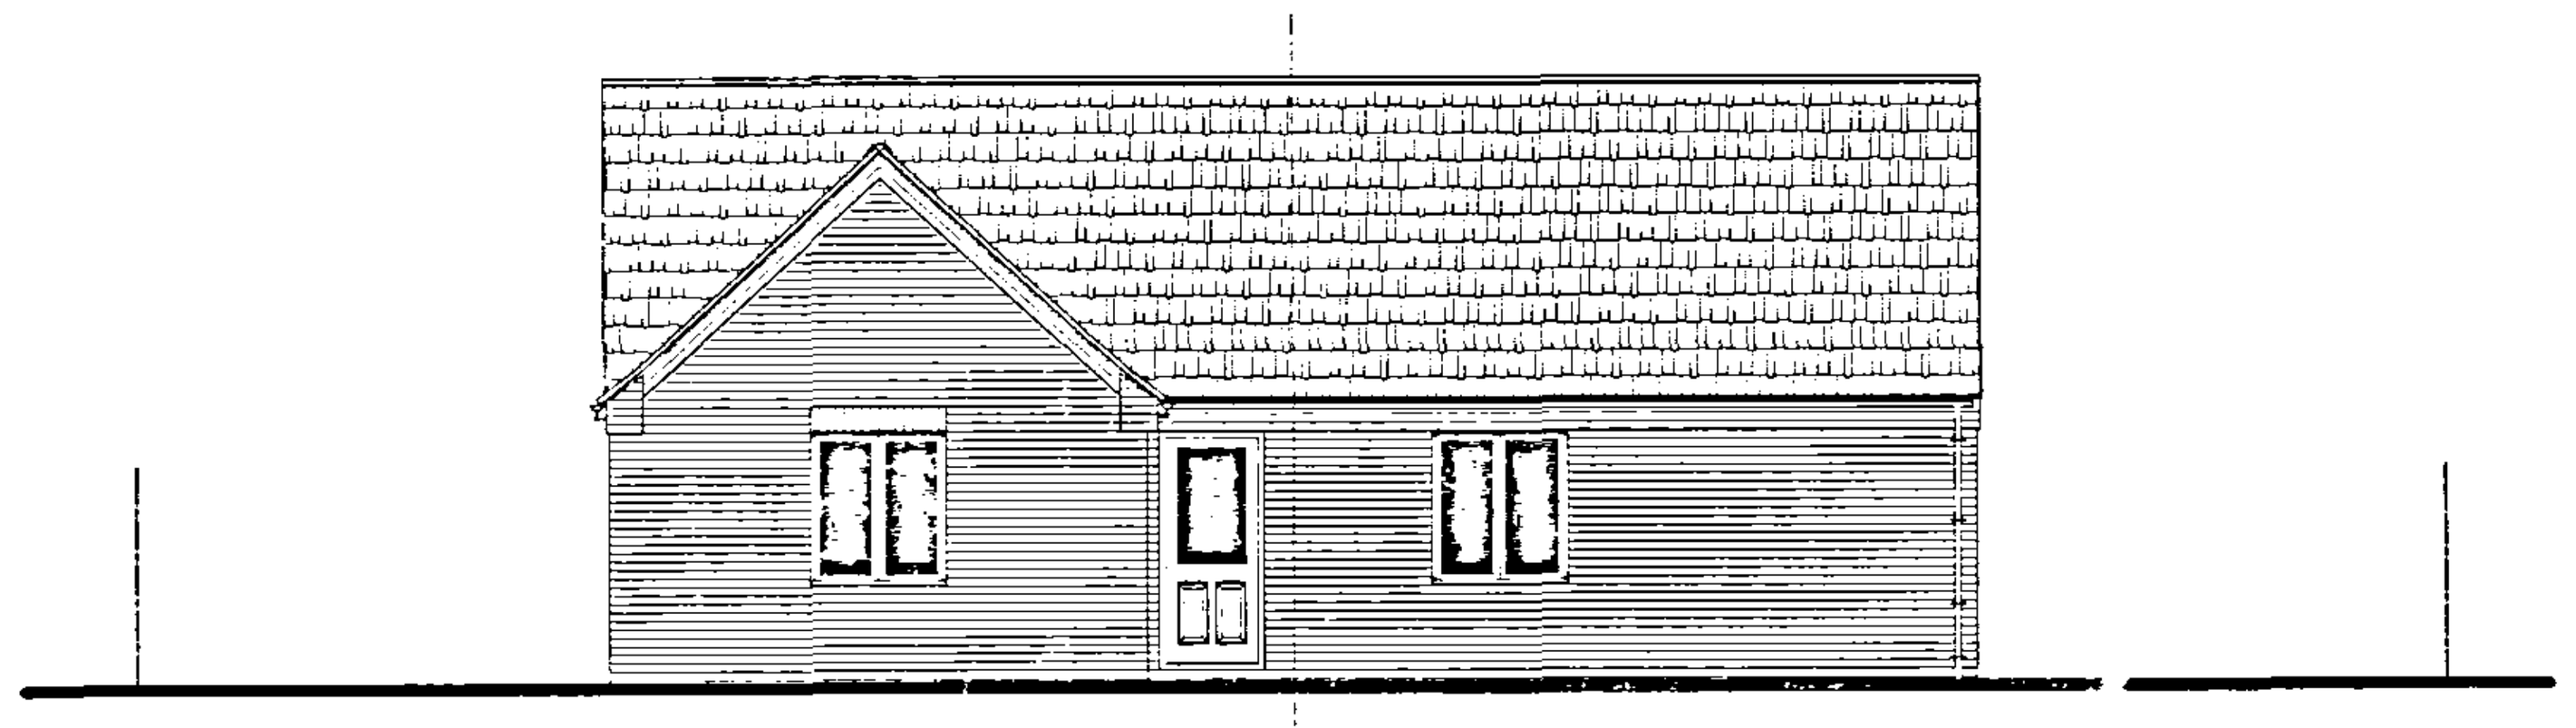


SIDE ELEVATION

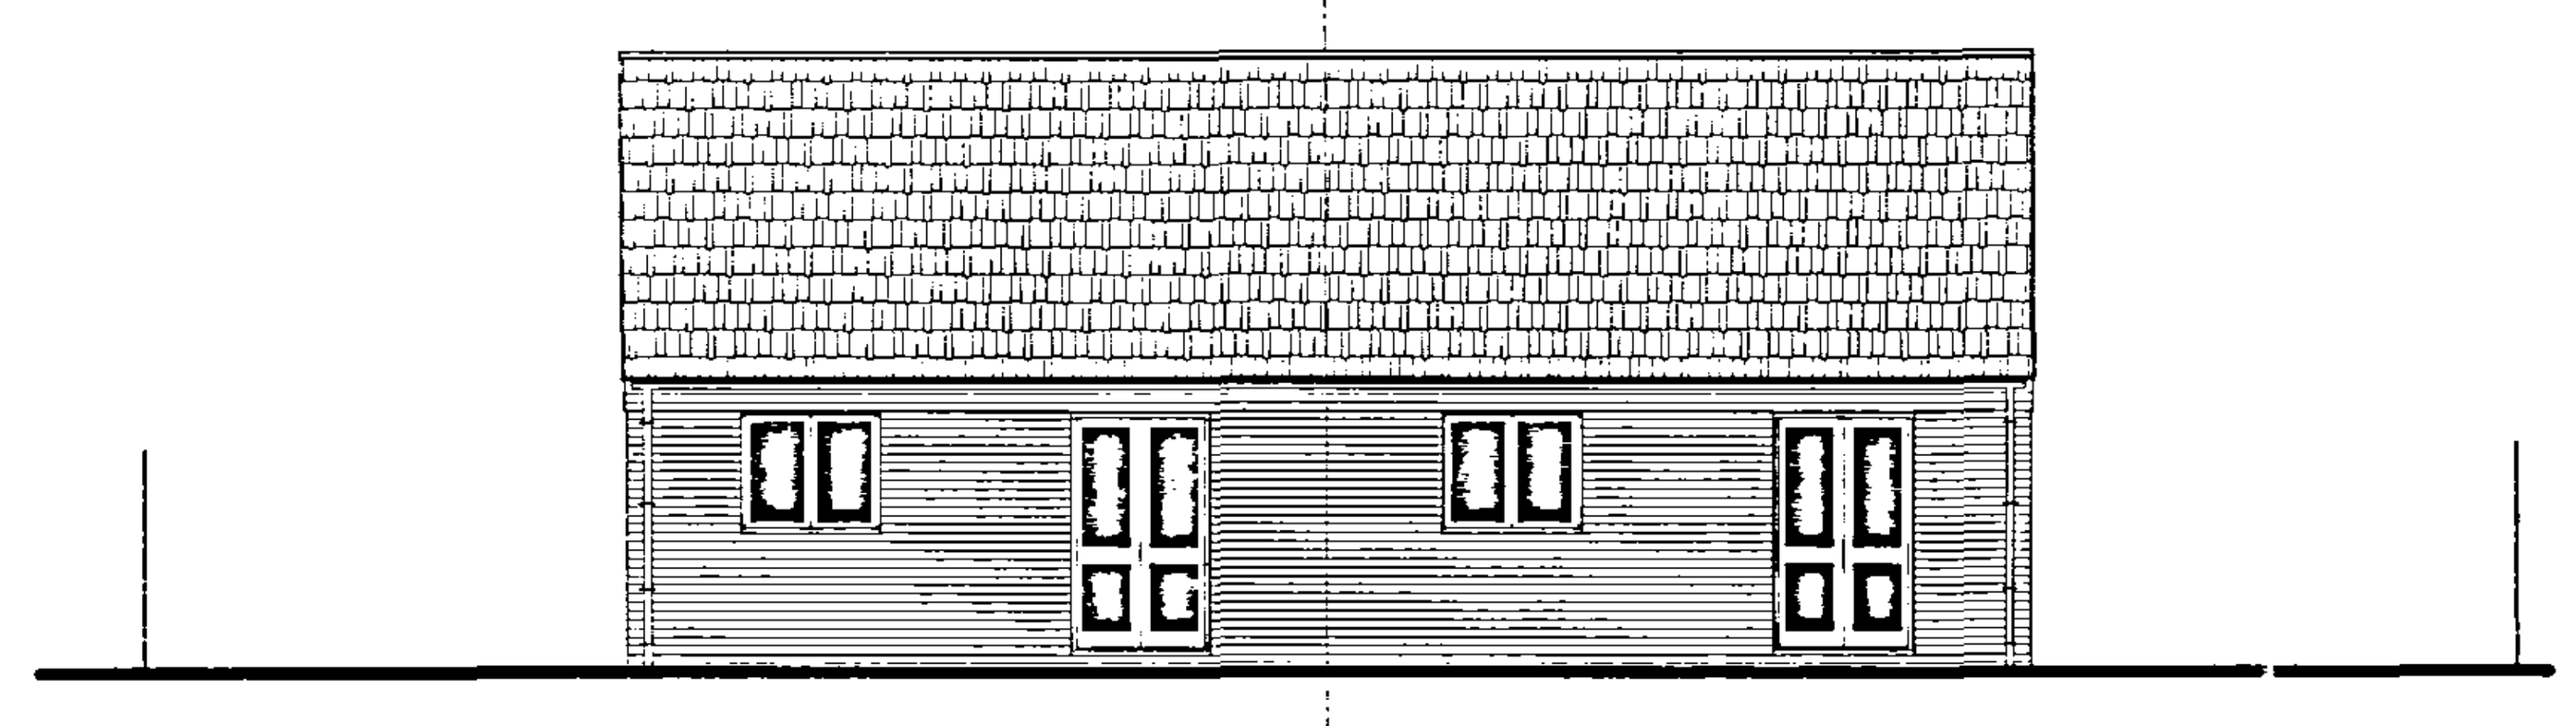


REAR ELEVATION

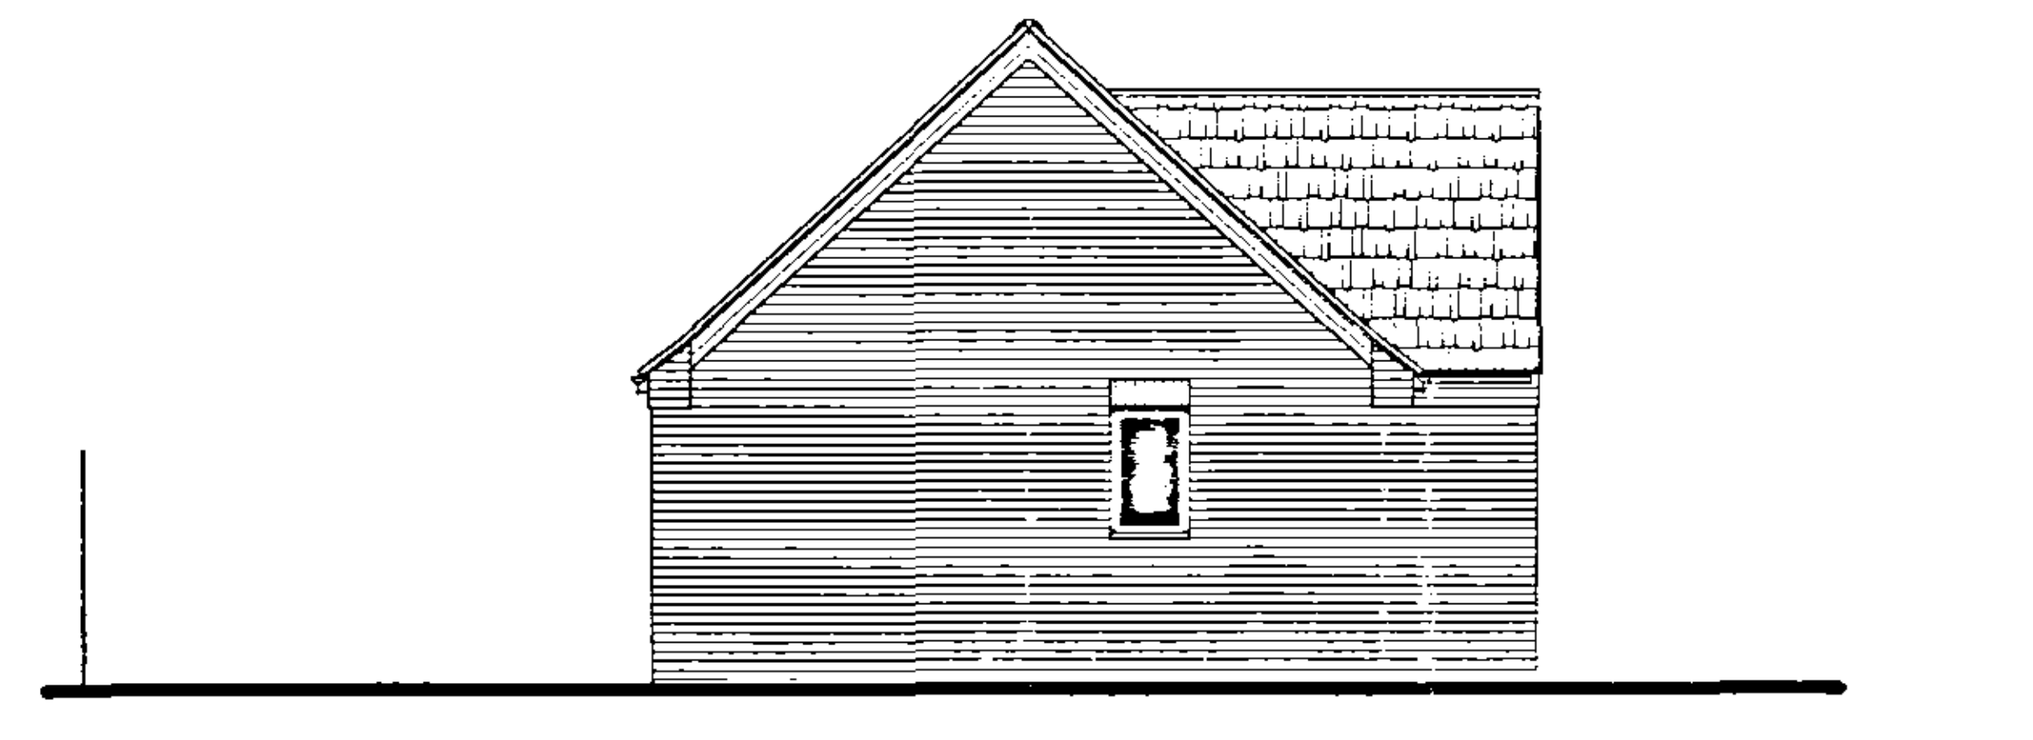

SIDE ELEVATION

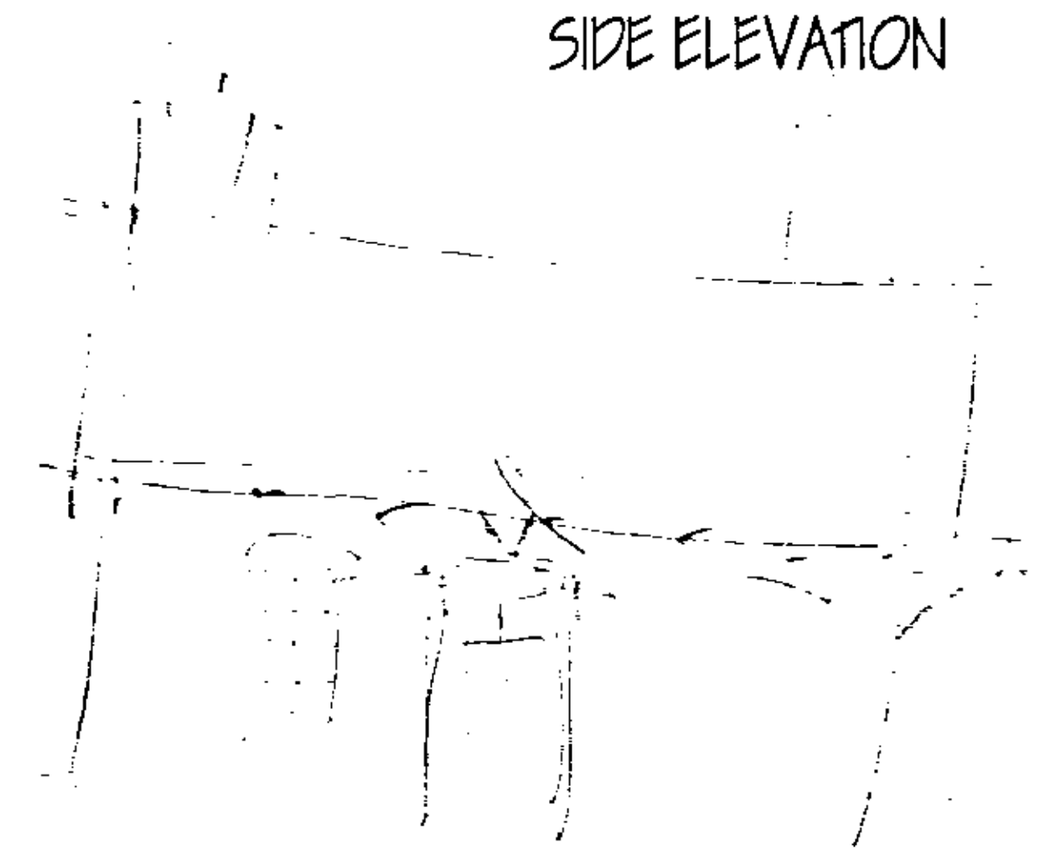

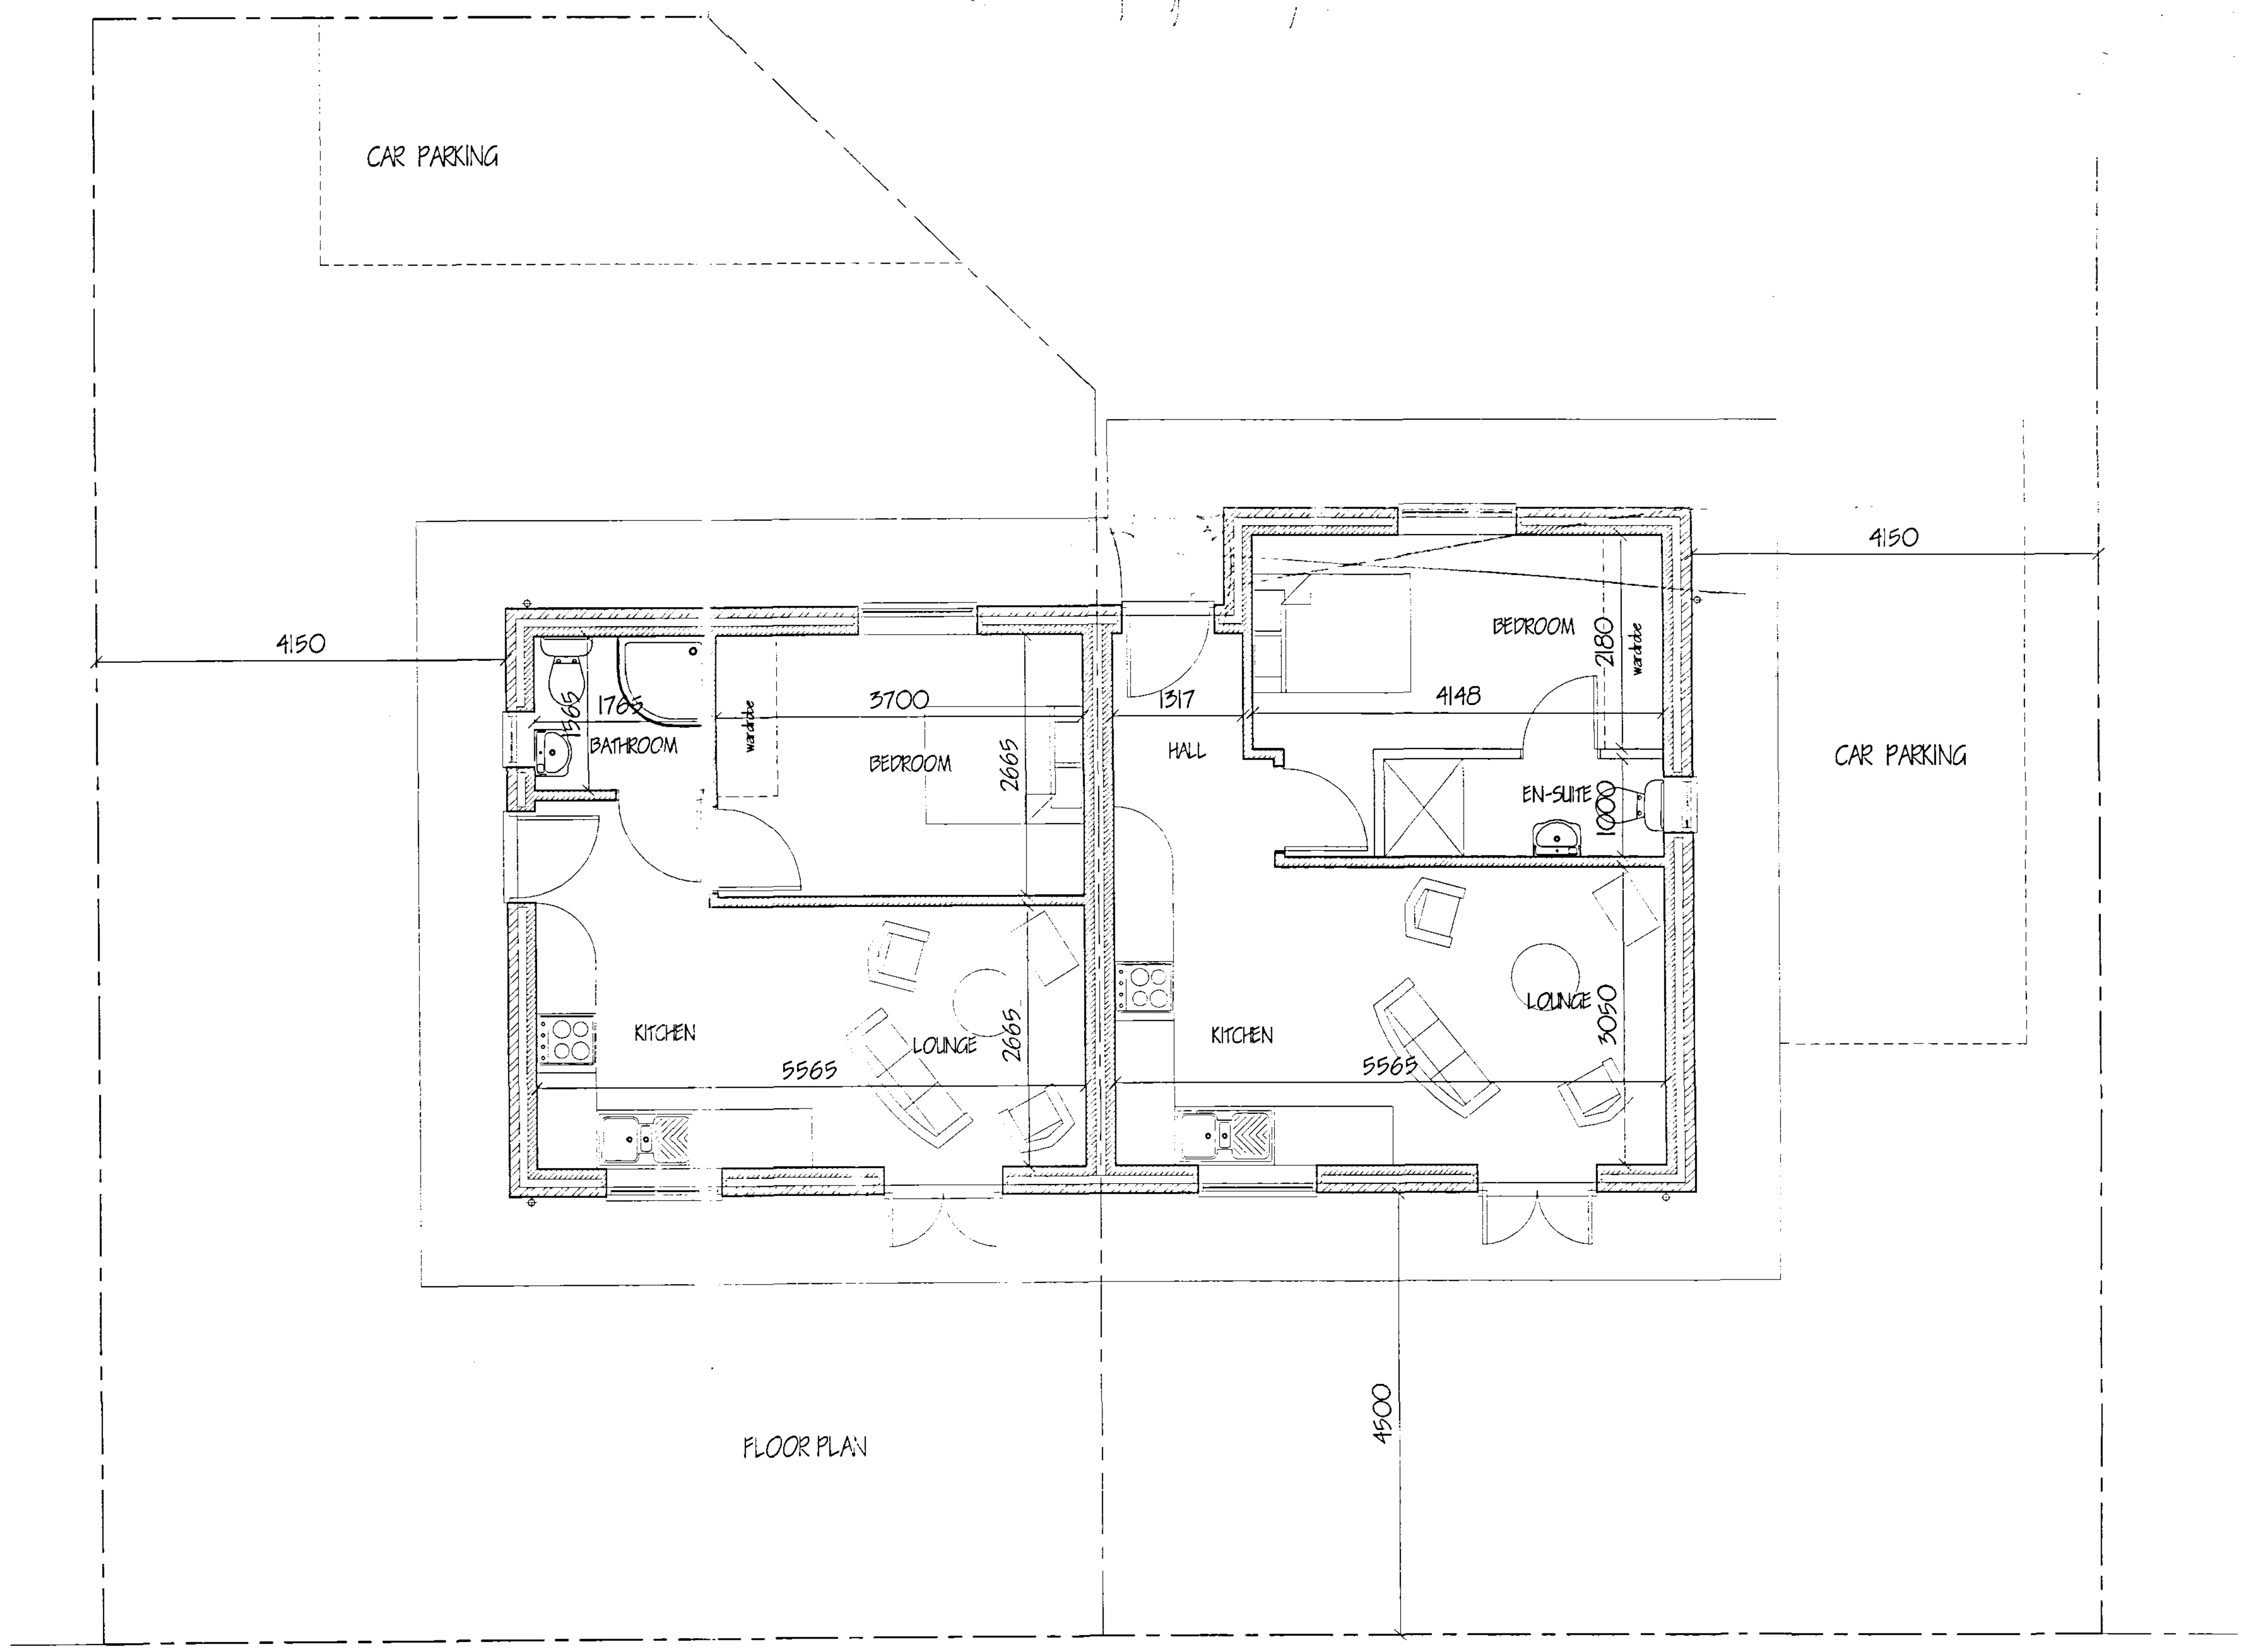

FLOOR PLAN

2 5 JUN 2005

0877/05

SUPERSEDED

Bob
01406 fax.
425744

ref | revision | date

G. R. MERCHANT
I.ENG AMICE FIWO

ARCHITECTURAL, STRUCTURAL AND LAND DRAINAGE CONSULTANTS

Unit 4, Wrights Mews
12A Park Road, Holbeach,
Spalding, Lincs. PE12 7EE
Tel: 01406 4?0800
Fax: 01406 425744
E-Mail: G. R. Merchant @ Merchant. F9. Co. UK

Project
2 No - 1 BEDROOM BUNGALOWS.
Rear of 17 LONDON ROAD,
SPALDING.
LINC'S.

Client
MR. & MRS. E. FRAGALE.

Drawing
FLOOR PLAN & ELEVATIONS.

Job Ref.	Drawing No.
1168-05	02
Date	**Drawn**
JUNE '05	GRM

Scales
AS INDICATED.

DO NOT SCALE FROM THIS DRAWING

[illegible]