

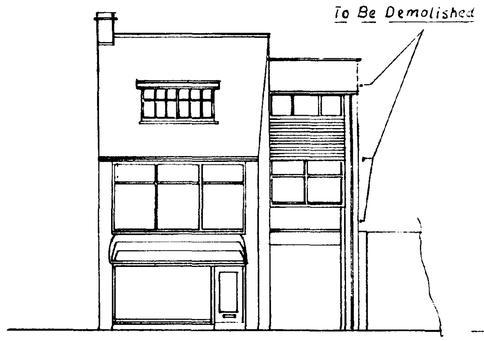




Existing Front Elevation

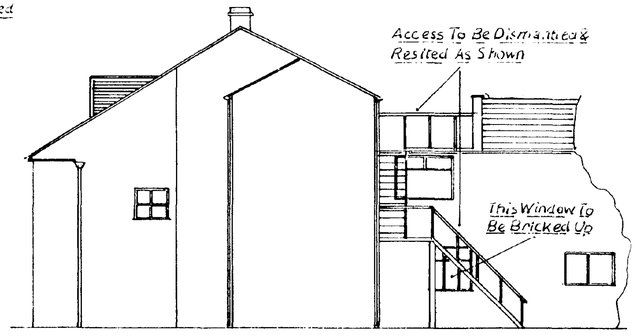



Existing Side Elevation

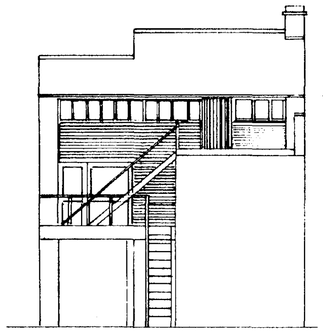


Existing Rear Elevation

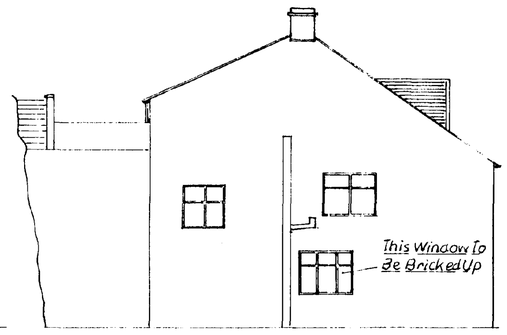



Existing Side Elevation

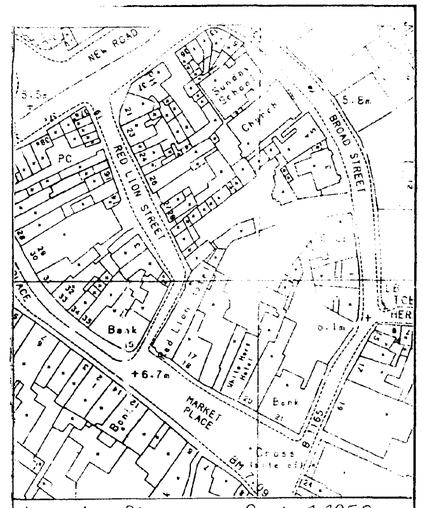


Location Plan Scale 1:1250

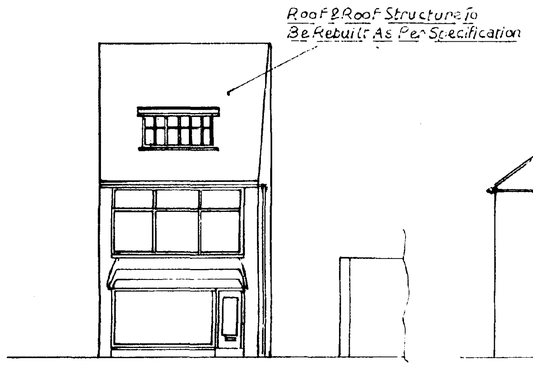



Proposed Front Elevation

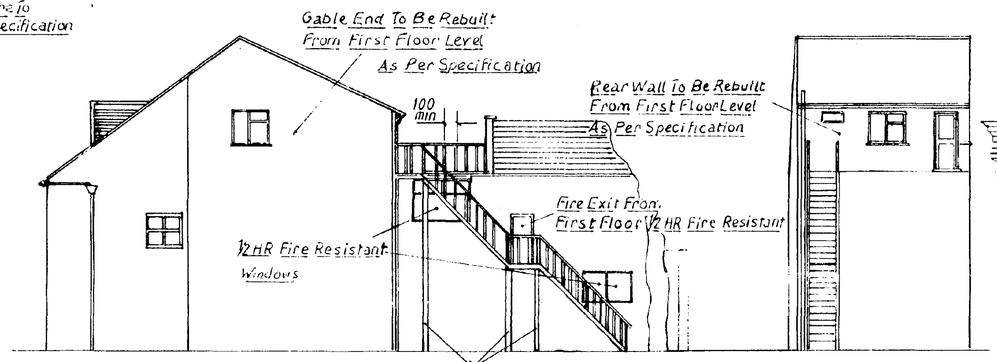



Proposed Side Elevation


Proposed Rear Elevation

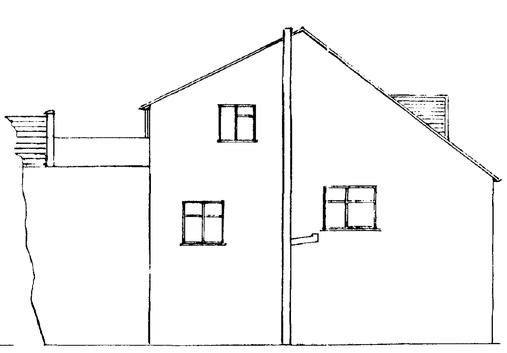


Proposed Side Elevation

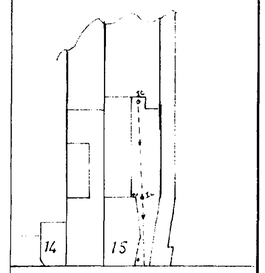


Site Plan Scale 1:500

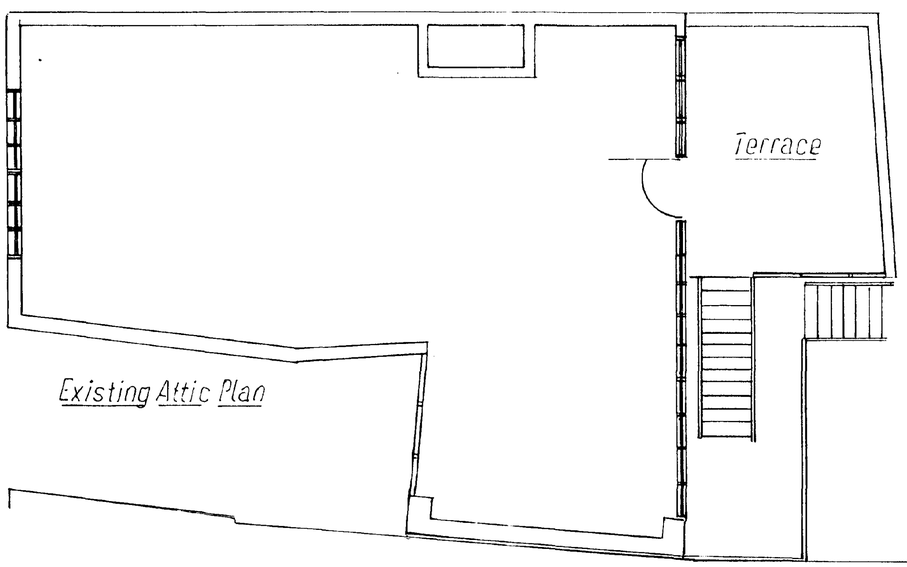


Existing Attic Plan

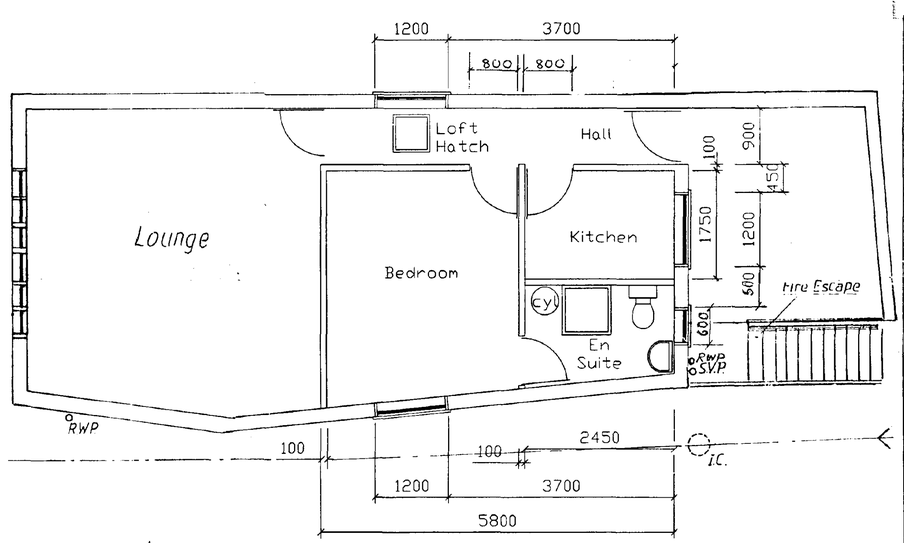


SOUTH HOLLAND DISTRICT COUNCIL
HOUSING & PLANNING
16 MAR 1998
Ref: 0878/95

A1

R. & M. Associates
Peterborough

Project
ATTIC CONVERSION AT
15, RED LION STREET
SPALDING LINCOLNSHIRE


Client
MR. G. PASQUALINO
15, RED LION STREET
SPALDING
LINCOLNSHIRE

Title
PLANS & ELEVATIONS


Scale 1:100 1:50 Date 08-03-98

Drawing Number 777/020/F


Revision
A B C D E F

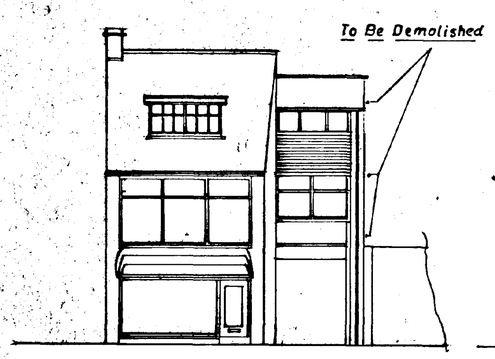



Existing Front Elevation

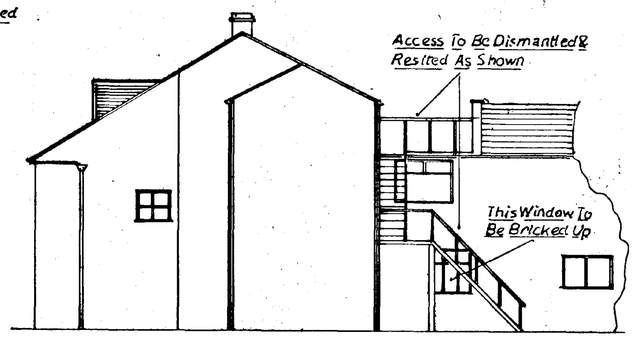



Existing Side Elevation

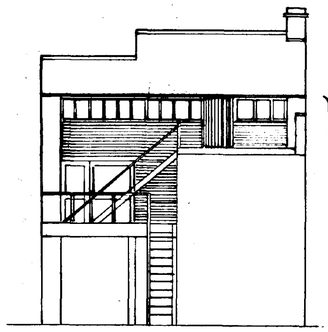


Existing Rear Elevation

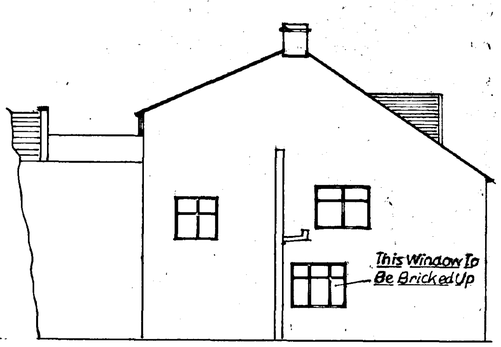



Existing Side Elevation

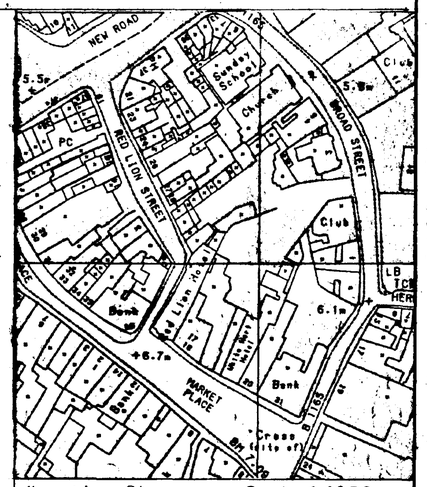


Location Plan Scale 1:1250

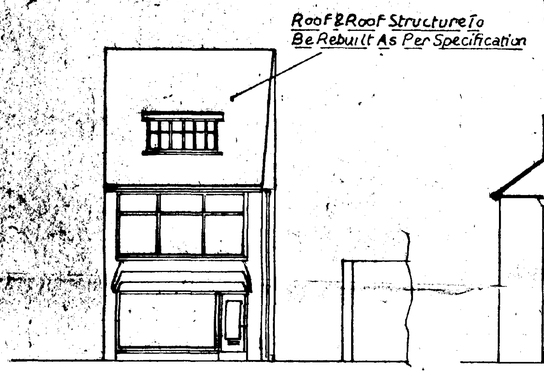



Proposed Front Elevation

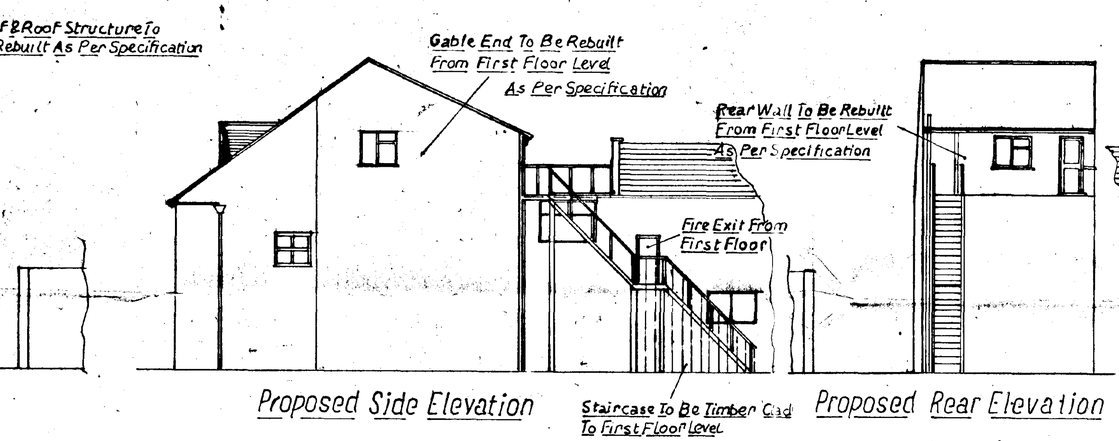



Proposed Side Elevation


Proposed Rear Elevation

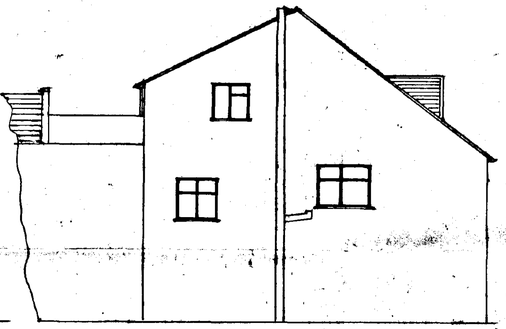


Proposed Side Elevation

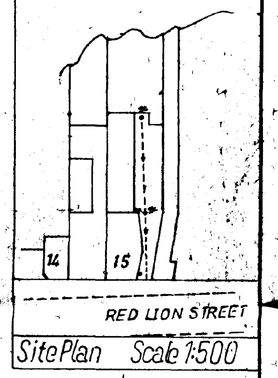


Site Plan Scale 1:500

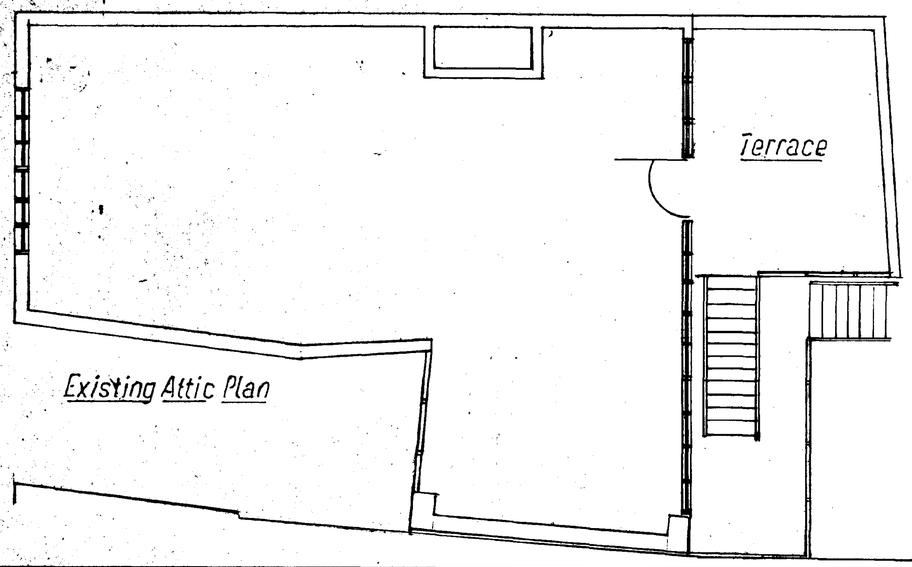


Existing Attic Plan

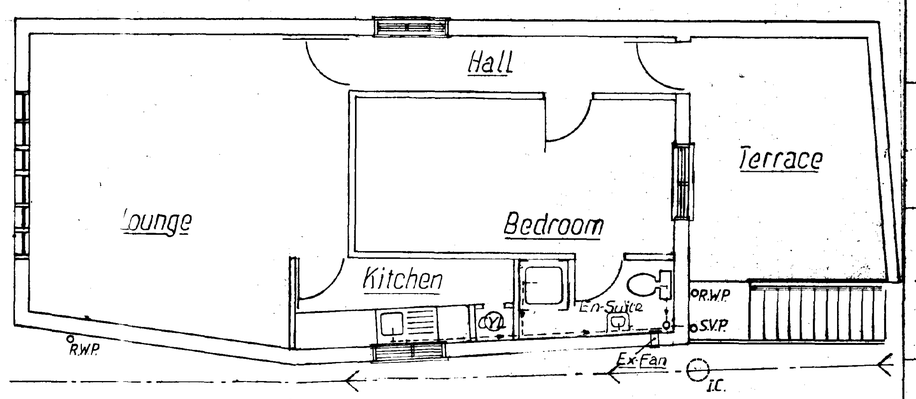


Proposed Attic Conversion Plan

DETAILED PLAN

SOUTH HOLLAND DC HOUSING & PLANNING 01 NOV 1995 Ref: 0578/95 DETAILED PLAN

Ref.

R. & M. Associates Peterborough

Project: ATTIC CONVERSION AT 15, RED LION STREET SPALDING LINCOLNSHIRE

Client: MR G. PASQUALINO 15, RED LION STREET SPALDING LINCOLNSHIRE

Title: PLANS & ELEVATIONS

Scale 1:100 1:50 Date 26-10-95

Drawing Number 777/020/A

Revision: A