




Existing Front Elevation

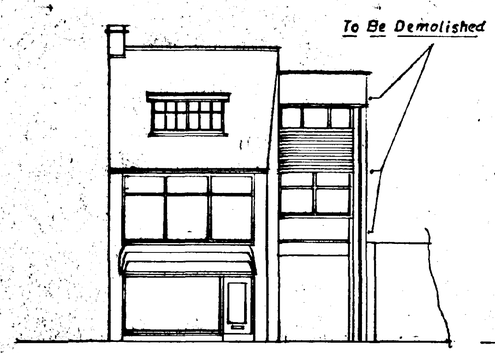


Existing Side Elevation

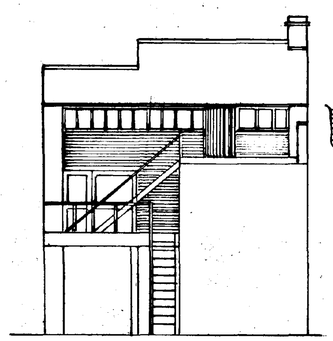


Existing Rear Elevation

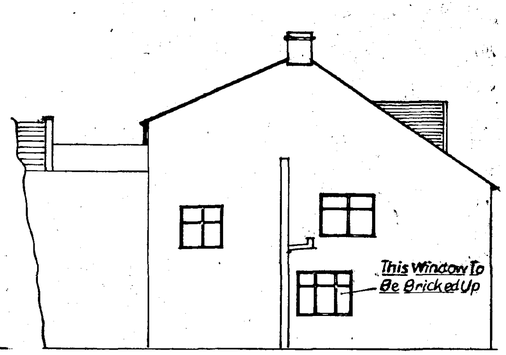


Existing Side Elevation

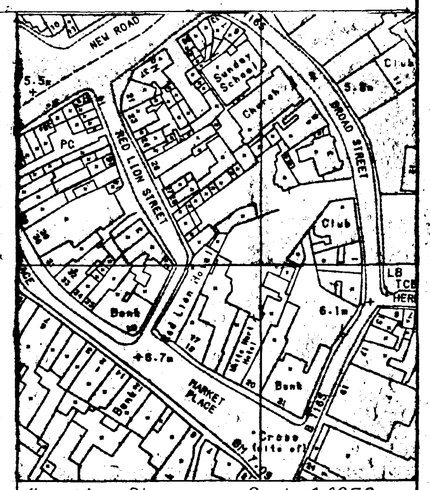


Location Plan Scale 1:1250

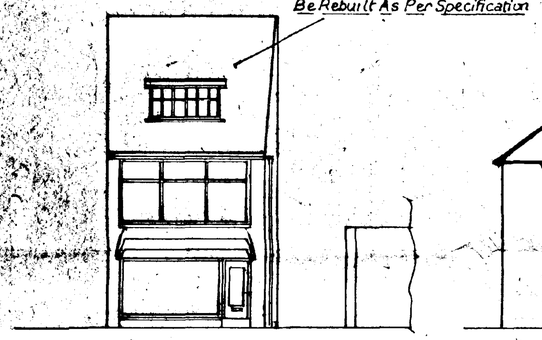


Proposed Front Elevation

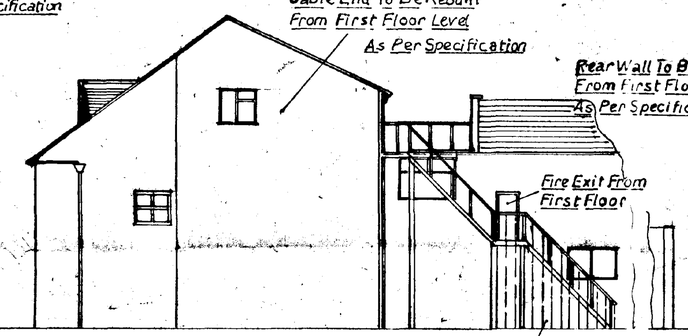


Proposed Side Elevation

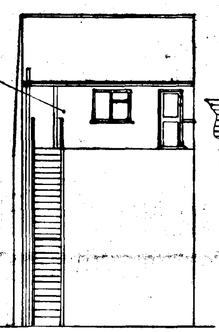


Proposed Rear Elevation

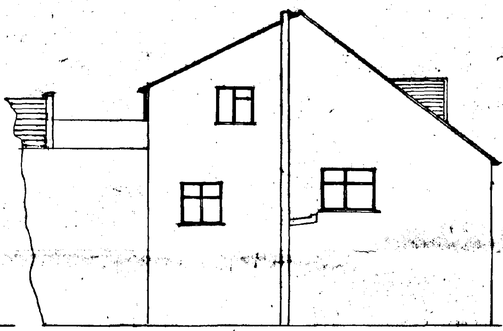


Proposed Side Elevation

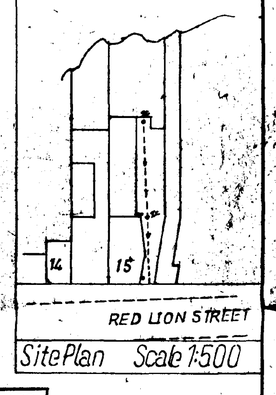

Site Plan Scale 1:500

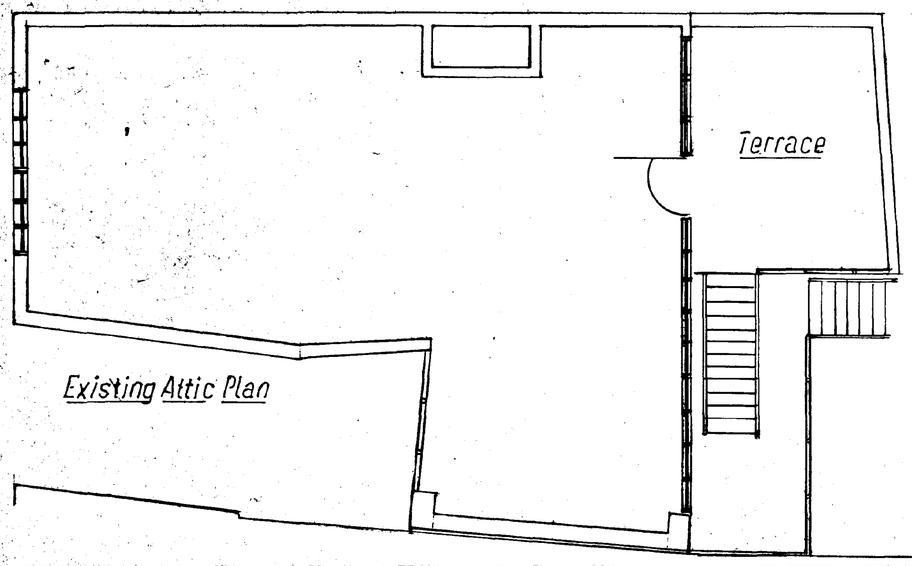

Existing Attic Plan

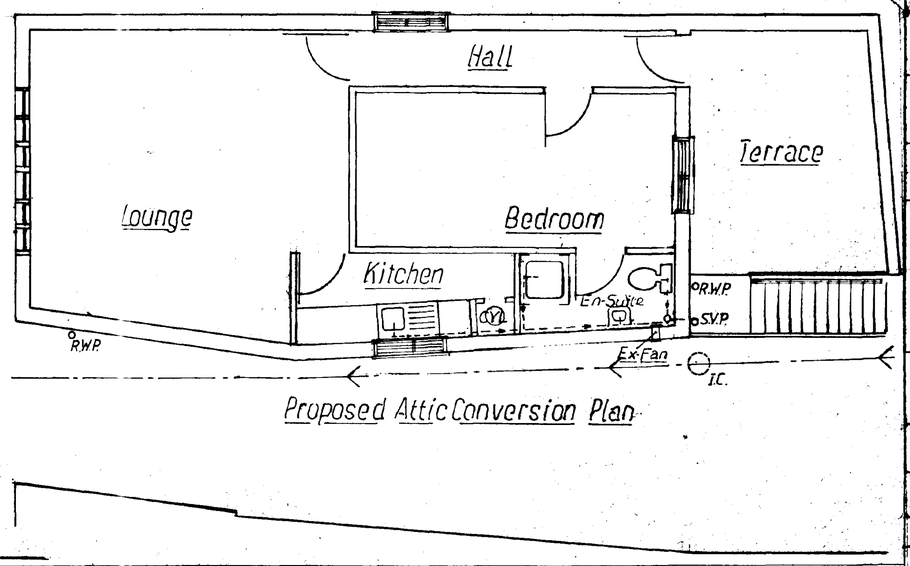

Proposed Attic Conversion Plan

SOUTH HOLLAND DC HOUSE PLANNING
1 NOV 1995
Ref. 0679/95/A

AMENDED PLAN

Ref.

R. & M. Associates
Peterborough

Project: ATTIC CONVERSION AT 15, RED LION STREET SPALDING LINCOLNSHIRE

Client: MR. G. PASQUALINO 15, RED LION STREET SPALDING LINCOLNSHIRE

Title: PLANS & ELEVATIONS

Scale: 1:100 1:50 Date: 26-10-95

Drawing Number: 777/020/A

Revision: A