


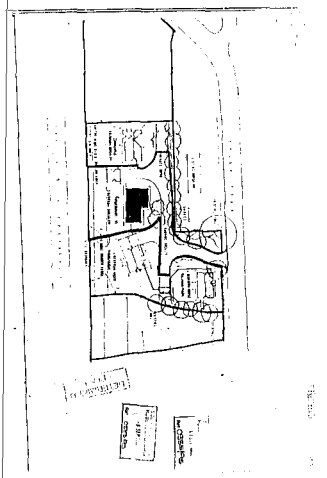


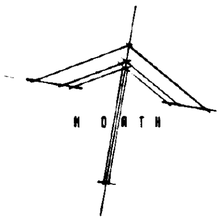

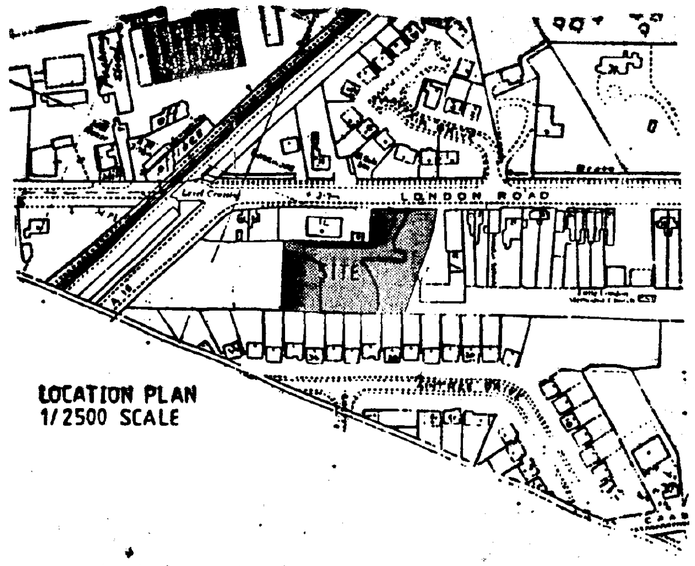

LOCATION PLAN
1/2500 SCALE

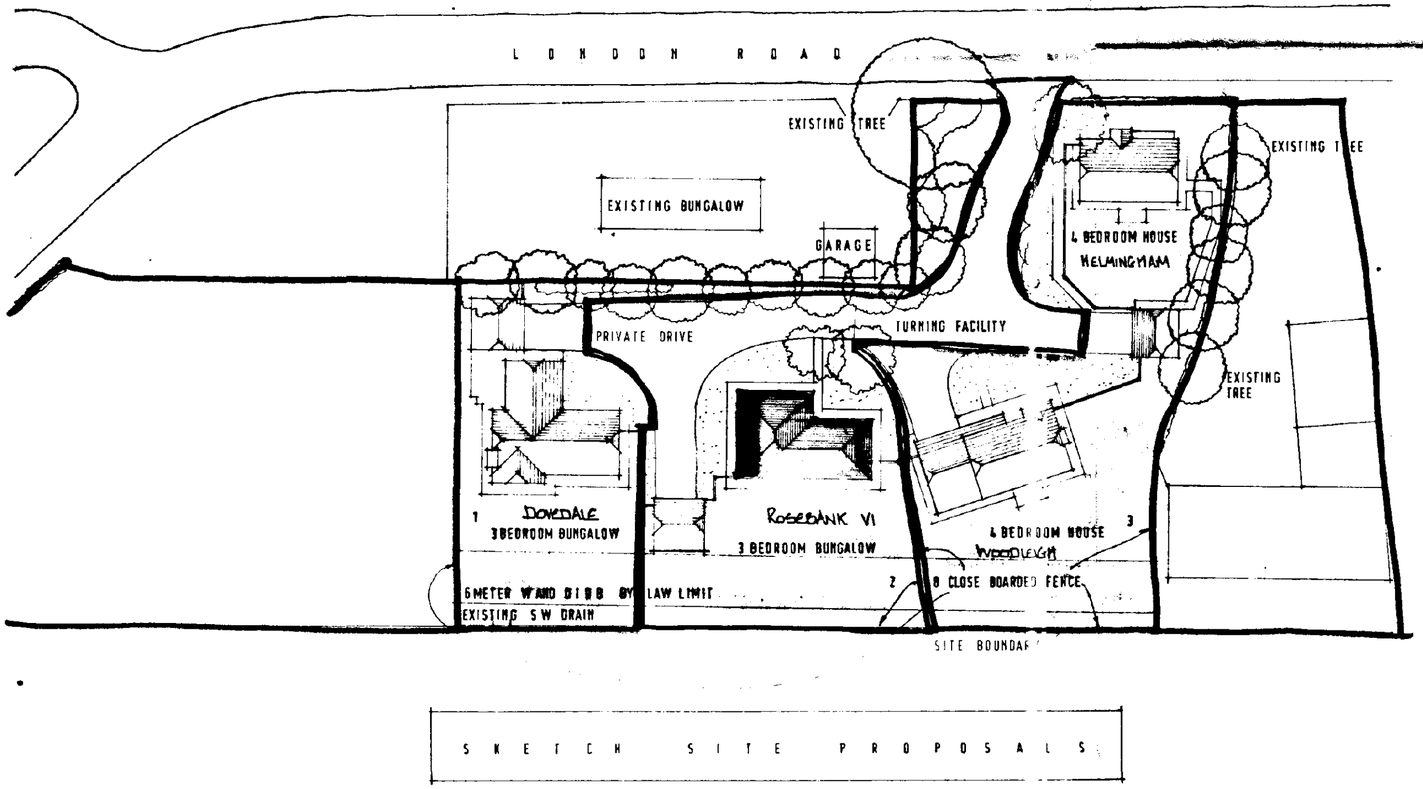

SKETCH SITE PROPOSALS

SOUTH HOLLAND DC
HOUSING
01 SEP 1995
Ref: 0885/95

SOUTH HOLLAND DC
HOUSING & PLANNING
-6 SEP 1995
Ref: 0885/95

DETERMINED PLAN

Date:	Description:
Aug 95	Plot 2 Repositioned & Plot 4 Garage A

REVISIONS

ALLISON HOMES
Swallow House, Banbury Close, West Elloe Avenue
Spalding, Lincs. PE11 2BS
Telephone (0775) 724781 Fax (0775) 762153
ALLISON HOMES is a trading name of SWALLOW HOMES LTD


Project:
PROPOSED RESIDENTIAL DEVELOPMENT
LONDON ROAD SPALDING

Drawing Title:
SITE PLAN


Reference No:	Scale: 1:500
	Date: FEB 95
Drawing No: AIH/014/03	Drawn: WATCHORN
Revision:	

Do not scale directly from this drawing.
All discrepancies to be brought to the attention of the above office.


SUBMIT D.O.S. 941231

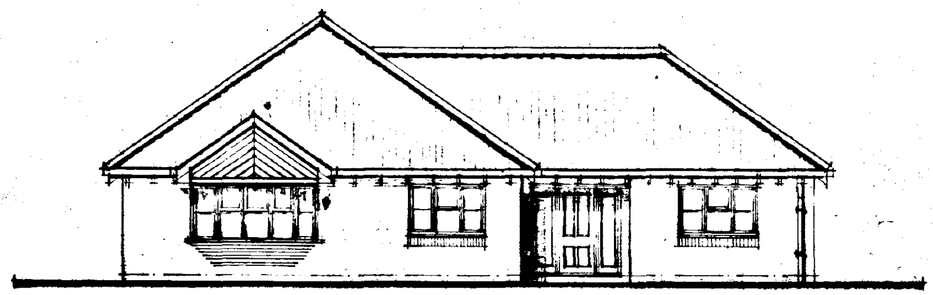


Front Elevation.

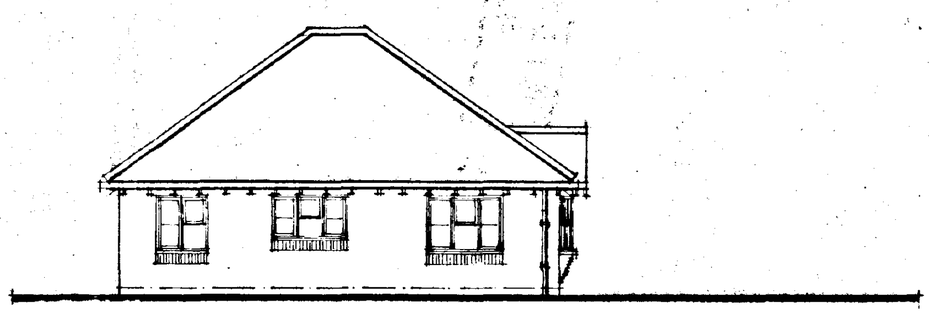


Side Elevation.

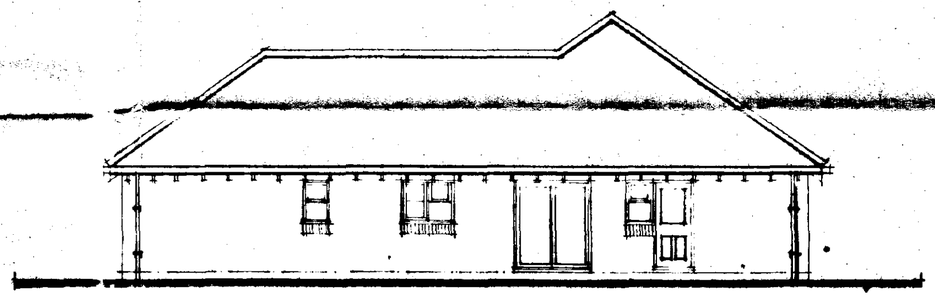

Rear Elevation.

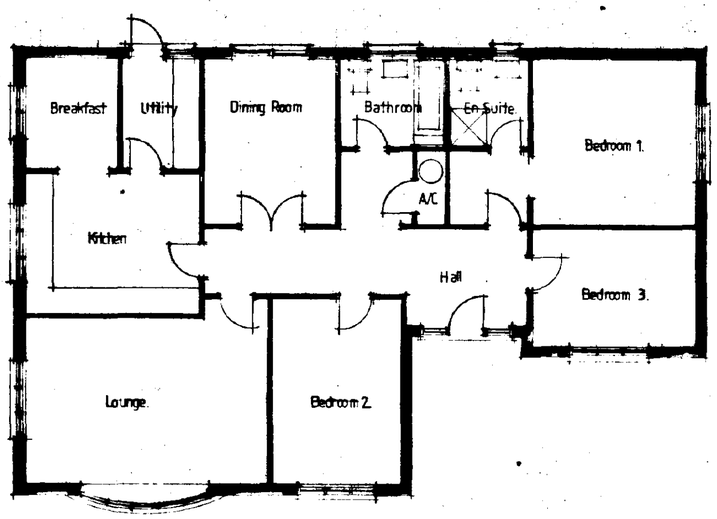

Floor Plan.

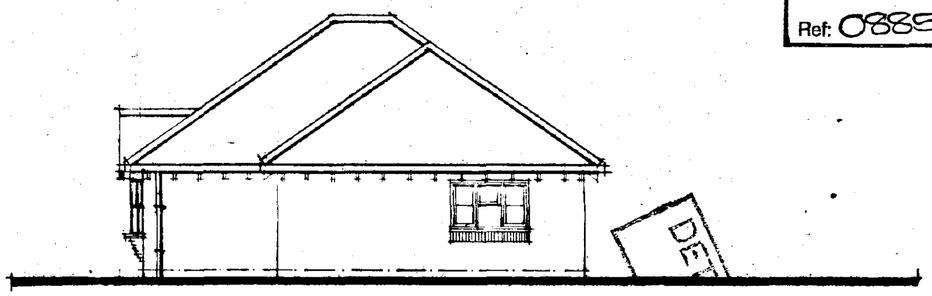

Side Elevation.

HOUSING & PLANNING
01 SEP 1995
Ref: 0885/95

DET
UNNED
LAN

ALLISON HOMES
The Old Brewery
Cradge Bank, Spalding
Lincolnshire PE11 3AB
Tel: (0775) 724701
Fax: (0775) 762153

project
Design Sheet

drawing title
The Rosebank. V1

scale 1:100	drawing nº
date Mar 93	P/B3/211/01
drawn P. Poe	