This drawing & copyright are may not be altered, reused, photographed or used for any purpose other than that for which it is issued without consent of Mark Dennis Architectural Services.




FRONT ELEVATION


SIDE ELEVATION

REAR ELEVATION


SIDE ELEVATION

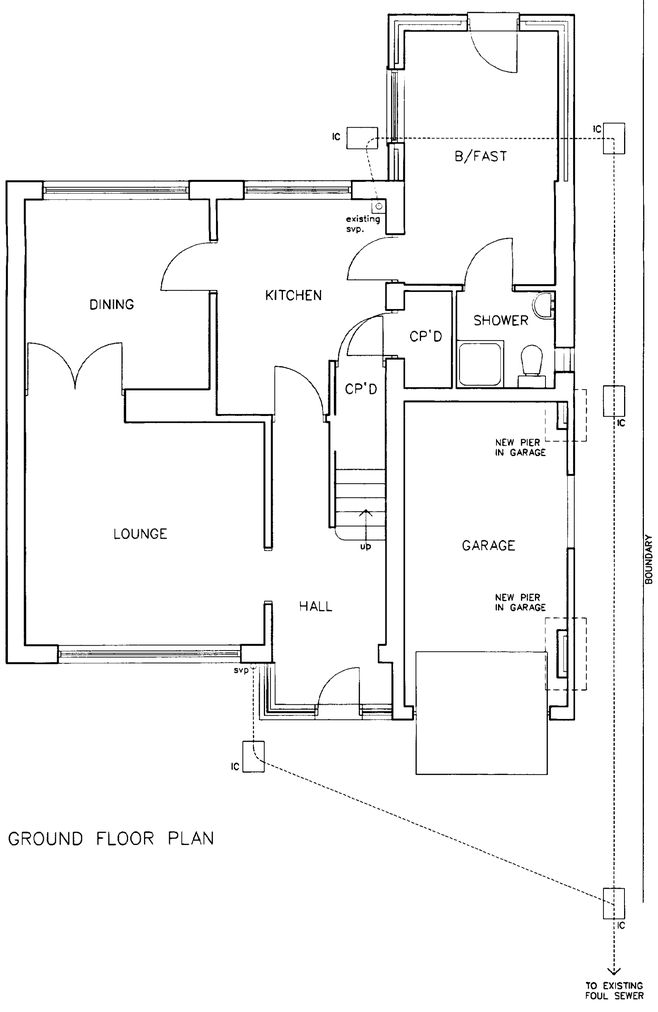

GROUND FLOOR PLAN

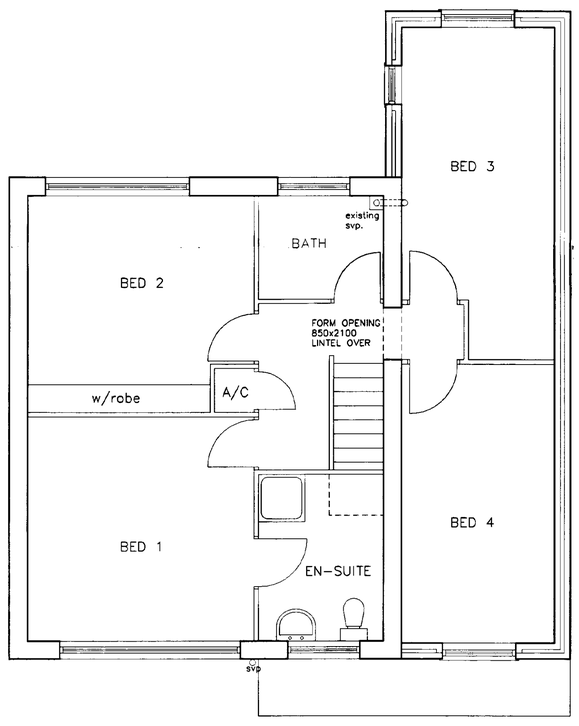

FIRST FLOOR PLAN

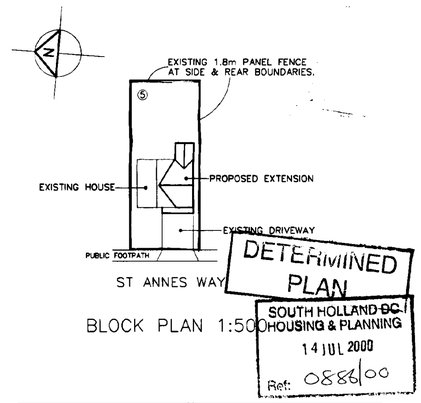

BLOCK PLAN 1:500

DETERMINED PLAN
SOUTH HOLLAND DC
HOUSING & PLANNING
14 JUL 2000
Ref: 0886/00

MARK DENNIS
architectural services

90 STATION ROAD - SURFLEET - SPALDING
LINCOLNSHIRE - PE11 4DB
TEL: 01775 680183 FAX: 01775 680183

PROJECT TITLE

PROPOSED EXTENSION AT
5 St ANNES WAY
SPALDING
LINCS

FOR: Mr & Mrs J ROBERTS

FLOOR PLANS AND ELEVATIONS

REV	DESCRIPTION	DATE	BY

SCALE 1:100, 1:50, 1:500

DRAWN MD

DATE JULY 00

DRAWING No. 00.018/02